


Plat of Sanborn & Rusts Addition to the Village of Big Rapids being the North East 1/4 of Section No. 15 Township 15 North of Range 10 West Michigan County Michigan Section line

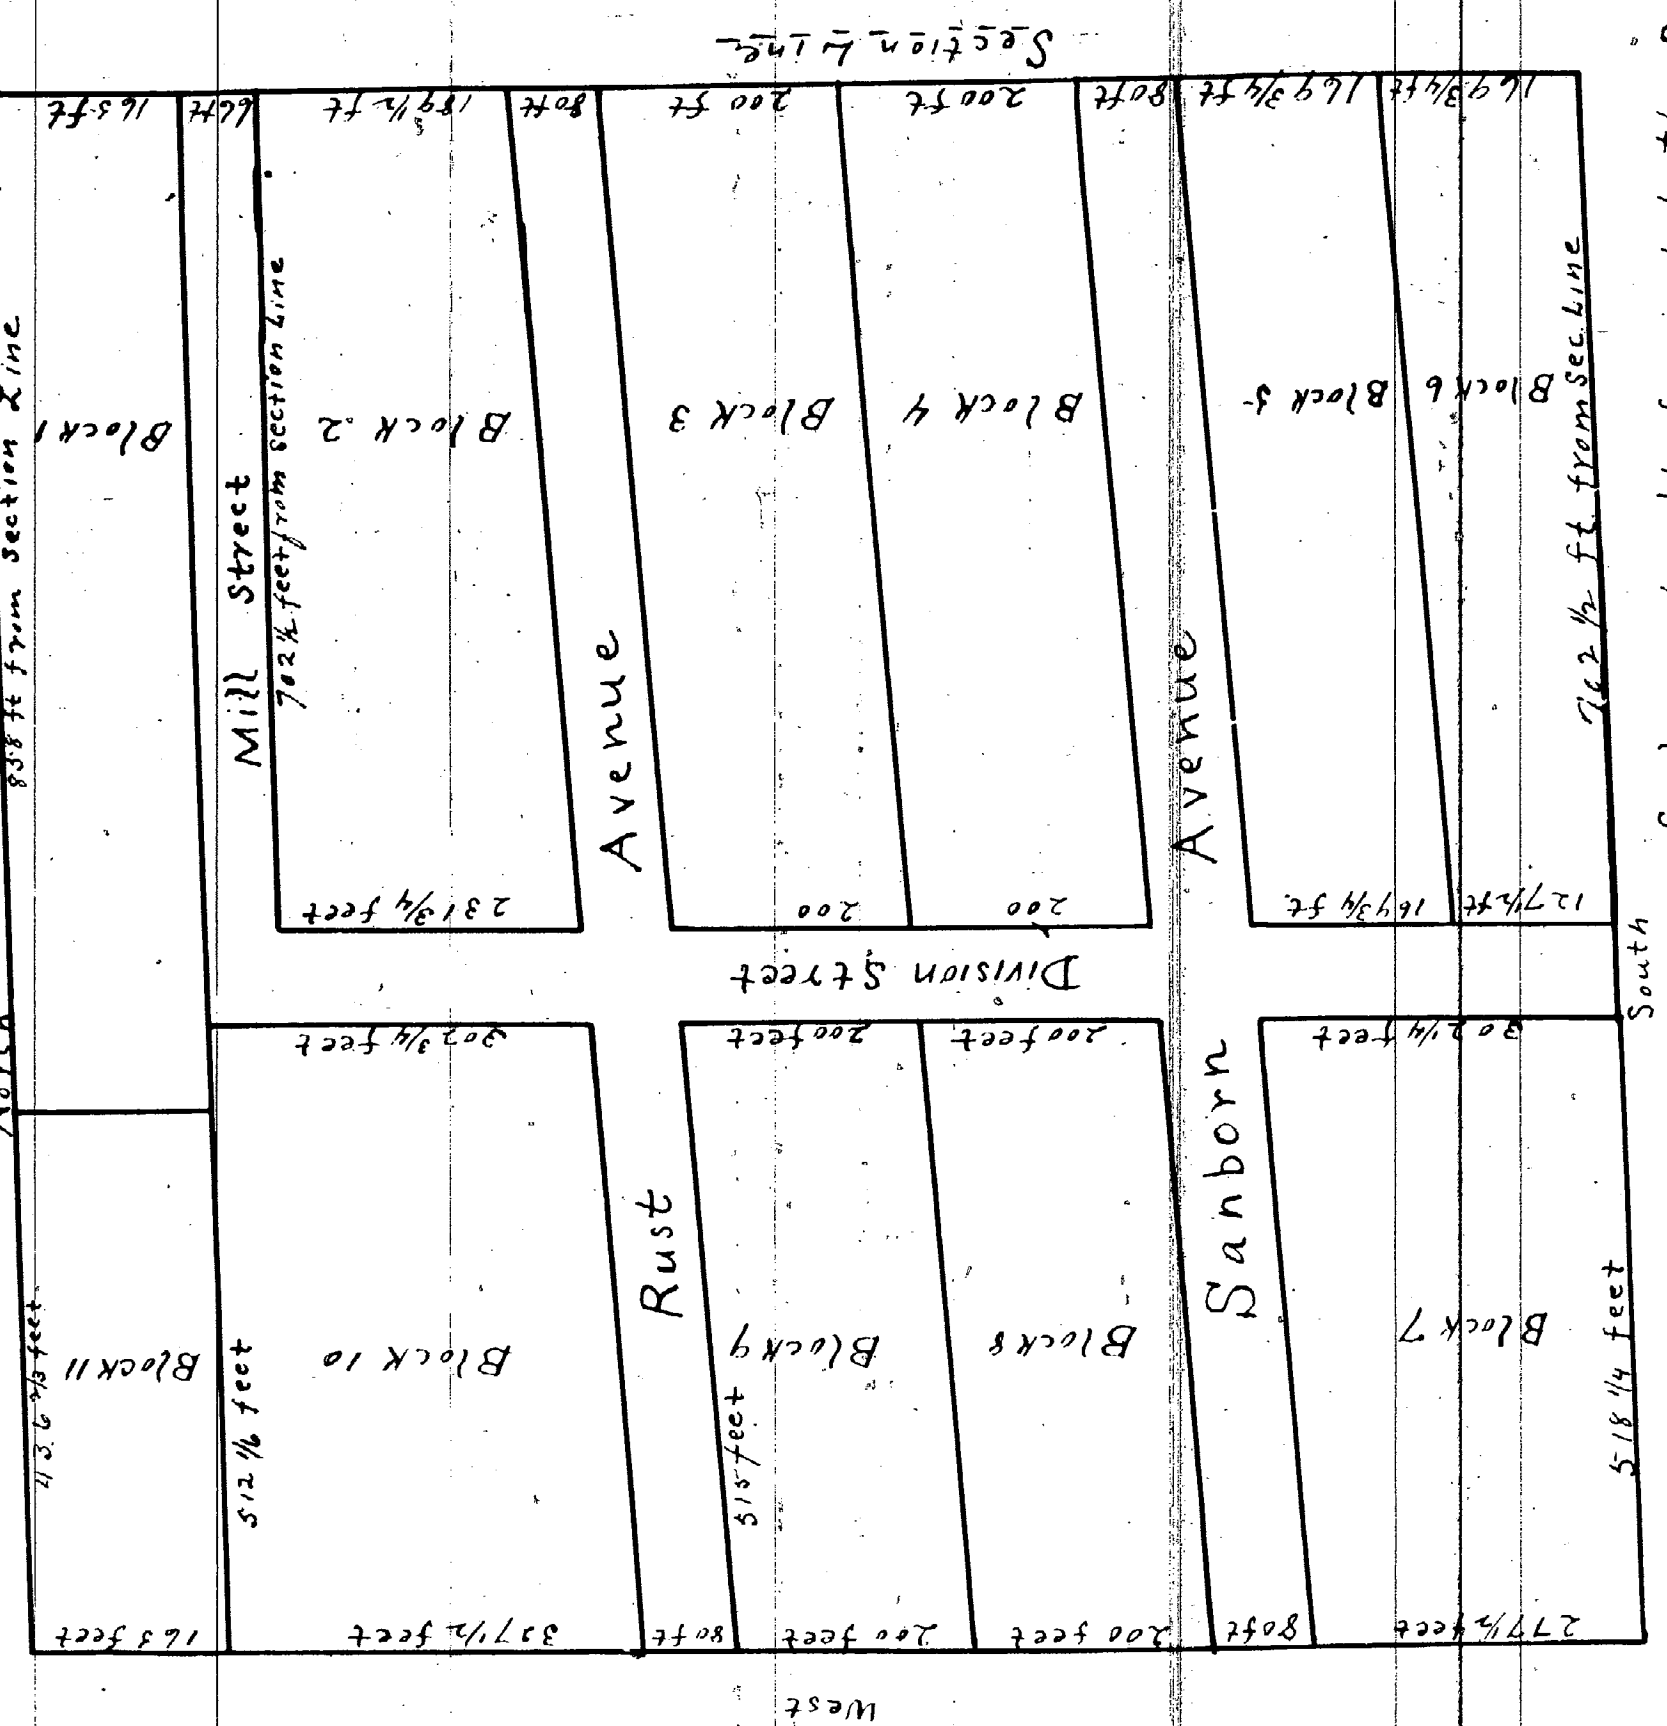

I hereby certify that this plat is a correct copy of the plat now on record in the Register of Deeds office being made under the supervision of the Auditor General by tracing the plat on record and affixing thereto a carefully compared copy of the dedication and certificates.
Dated this 11th day of Aug 1911.
Solon Robinson

Witness { Geo. W. Sanborn }
H. M. Sanborn { }
E. W. Harris { }
Executors for Alush Swetstar deceased }
Mary J. Swetstar { }
In presence of { }
H. J. Hedger facts signature of Aloney Rust }
W. Crosby } David Rust }

Record & Plat of Sanborn & Rusts Addition to the Village of Big Rapids State of Michigan }
County of Mecosta }
On this sixth day of November A.D. 1865 before me
Circuit Court Commissioner for said County, personally
appeared Augustine A. Williams to me well known and being by me duly sworn to
depose and say that he is by profession a surveyor and in that capacity he did in
the month of November instant accurately measure, survey and lay out for James
W. Sanborn, Aloney Rust, David W. Rust and James W. Sanborn as administrator
of the estate of Alush Swetstar deceased an addition to the Village of Big Rapids
shown in the Map or Plat hereto attached and called 'Sanborn & Rusts Addition
to the Village of Big Rapids' This Addition is located upon and comprises 7 1/2
whole of the North East quarter of the North East quarter of Section number fifteen
in Township Number Fifteen North of Range 10 West in the County of Mecosta and

State of Michigan. He further says upon examination of the original plat and that Mill
Union Street in said Addition are each Eighty feet wide, and that the plat
is sixty-six feet in width. He further says that Block (1) in said Addition
is one hundred and sixty-five feet in width of the East end One Hundred
and sixty-five feet in width at the West end and Eight Hundred and fifty-eight
feet in length including one half of the highway on the East. That Block No (2) is
one hundred, eighty-nine and one half feet in width at the East end, two hundred thirty
one and three fourths feet at the West end, and seven hundred two and one half feet in
length East and West including one half of said highway that Block 3 and 4 are each
two hundred feet in width at each end and seven hundred two and one half feet
deep including one half of said highway. That Block 5 is one hundred sixty-nine
and three fourths feet wide, front and rear, and the same length as the last mentioned
Blocks. That Block No 6 is one hundred sixty-nine and three fourths feet wide on
the East end and one hundred twenty-seven and one half feet wide at the west end and
same length as the Blocks last mentioned. That Block No (7) is three hundred two and
one fourth feet wide at the East end two hundred seventy-seven and one half feet at West
end and five hundred Eighty and one fourth feet deep East and West. That Block
No 8 and 9 are each two hundred feet in width and four hundred and fifteen feet
in length. That Block No. 10 is three hundred two and three fourths feet wide at the
East end three hundred Twenty seven and one half feet wide at the West end and five
hundred and twelve and one sixth feet in length. That Block number 11 is one
hundred and sixty-five feet in width and four hundred and thirty six and one third
feet in length. That the foregoing is a true plat or Map of said Addition as surveyed
by him and that he is in conformity with the laws of the State of Michigan offered
thence his signature and hereby acknowledges the same to be his free act and deed
sworn to and subscribed before me the day and year first above written.

C. C. Fuller
Circuit Court Com.
for Mecosta Co. Mich.
In presence of
Charlie Gay.
U.S.S.R.
Sworn to
S. C. Gay
7.10.6/1865

State of Michigan }
St. Clair County }
On this 11th day of Nov. A.D. 1865 before me a Notary
Public in and for said County personally appeared
Mary Swetstar Legatee of Alush Swetstar deceased
James W. Sanborn Executor of the last will and testament of said dec. James W.
Sanborn in his own proper person owners of the land mentioned in the foregoing survey
in the annexed Plat and severally & separately acknowledged that they signed & executed
said Plat for the object & purposes of having the same made & recorded as an Addition
to the Village of Big Rapids Mecosta Co. according to the Statute in such case made
& provided Witness my hand and notarial seal of Port Huron
the day and above written
J. M. Harris, Notary Public Port Huron Co. Mich.

State of Michigan }
County of Wayne }
On this Tenth day of November
A.D. 1865 before me the undersigned a Notary
Public in and for said County personally appeared Aloney Rust
and David W. Rust, owners of the land mentioned in the hereto
annexed plat and severally and separately acknowledged that they
signed and executed said plat for the object and purposes
of having the same made and recorded as an addition to
the Village of Big Rapids Mecosta Co. according to the statute in
such case made and provided. Witness my hand and Notarial
seal at Detroit the day and year first above written.
L. L. Hodgson, Notary Public
Wayne Co. Mich.