


Warren and Bronson's Subdivision of the South East Quarter of the South East quarter of Section Ten, in the corporate limits of the City of Big Rapids, in the County of Muskegon in the State of Michigan

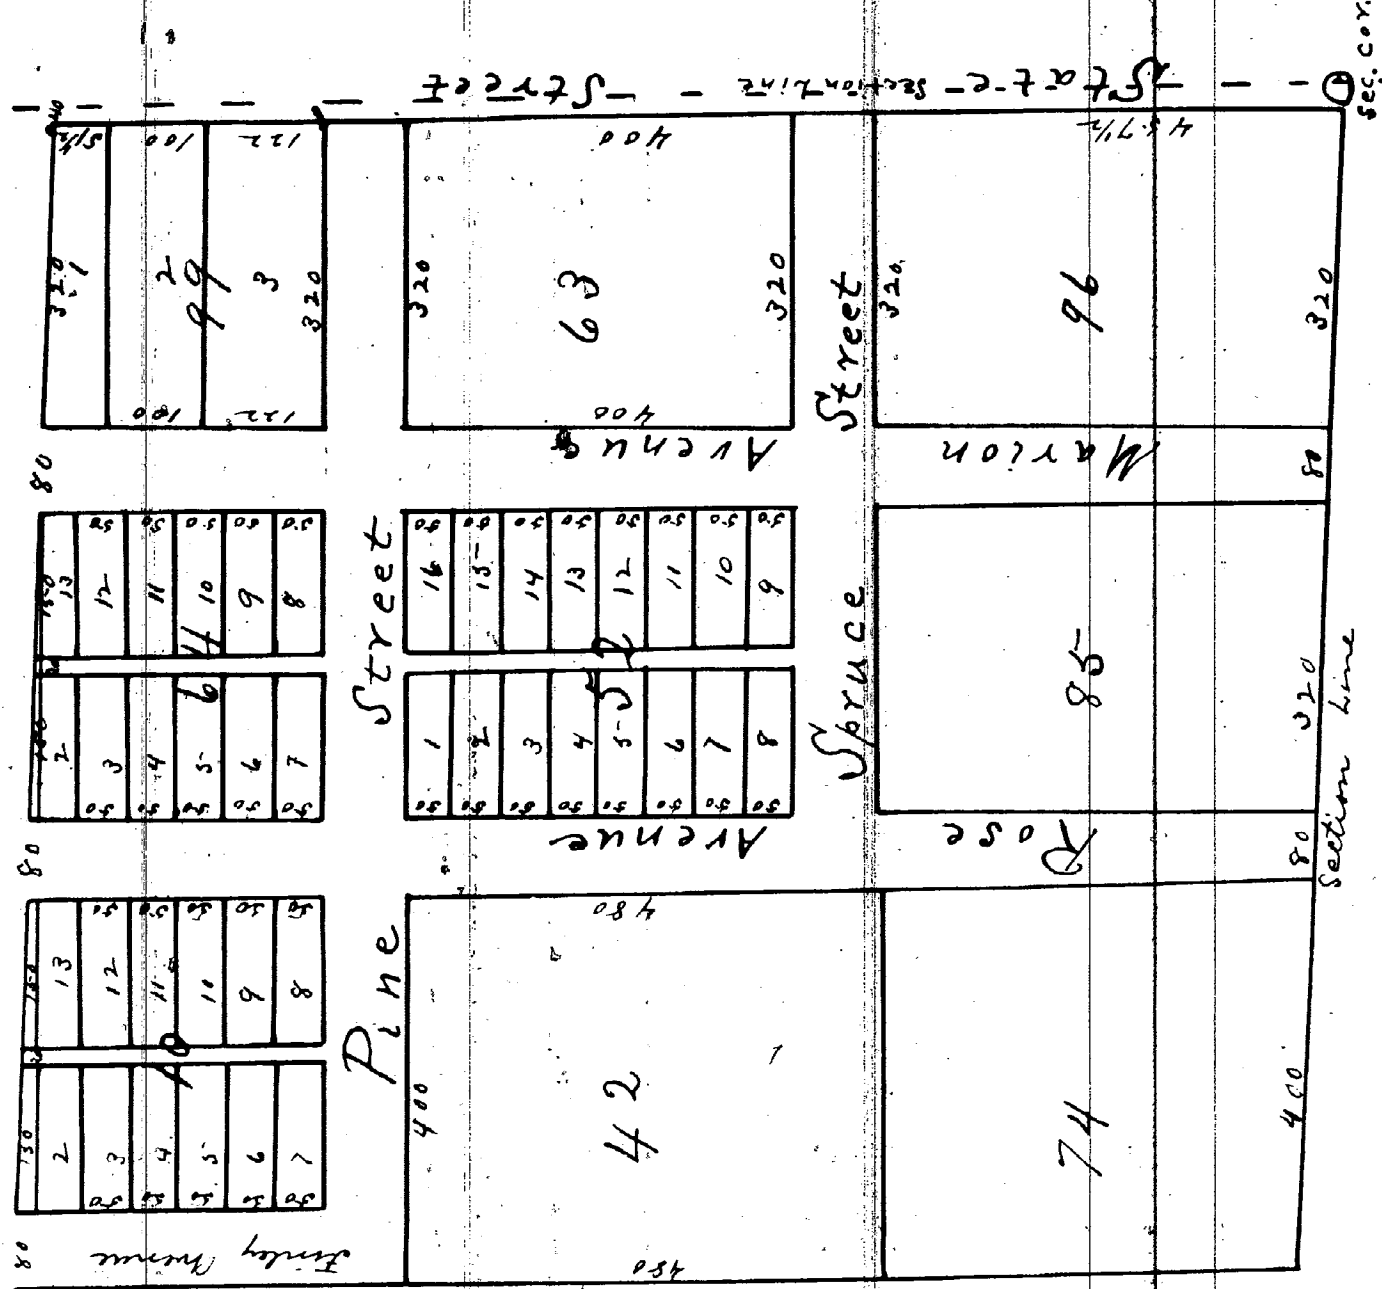

I hereby certify that this plat is a correct copy of the plat now on record in the Register of Deeds of the State of Michigan, under the supervision of the Auditor General by tracing the plat on record and affixing thereto a carefully compared copy of the dedication and certificates.
Dated this 10th day of Aug. 1911
Holon Robinson
Clerk Aud. Gen. Dept.

Received for record July 20, 1870 at 3 P.M.

James M. Colby,

Register.

Know all men by these presents that we George B. Warren of Troy in the State of New York, and Stephen Bronson of Big Rapids, in the County of Muskegon in the State of Michigan do hereby certify and declare that we the proprietors of the above named subdivision of the South East quarter of the South East quarter of Section Ten in said City have caused the same to be accurately measured and plotted by J. Stickney a civil engineer and surveyor and that the same plat represents the same truthfully. And we further certify and declare that all the streets and alleys of said Plat are particularly set forth and described on and by this map or plat by their lengths, widths and names in words and figures, that all the Blocks of said plat are numbered and all the lots intended for sale are progressively numbered in each block that the width of the fractional Lots shall be and are in conformity with the lines of the Government survey on the North and the South sides of said forty acre lot (to wit the NE 1/4 of the SE 1/4 of Section 10 in said City) In witness whereof we hereunto set our hands and seals this — day of June 9. D. 1870.

W. P. Bush, New York City

Frank E. Blackwell, N.Y. City

Geo. B. Warren

Stephen Bronson

L.S.

L.S.

J. Stickney, a civil engineer and surveyor do hereby certify and declare that I have accurately measured the above subdivision and that this Plat is a correct map of the same that the figures on it represent the numbers of the Blocks of the lots and the lengths and widths of the same. The streets are all eighty feet wide. The lots are uniformly fifty feet in width except on the north and south sides of the subdivision in which place they conform to the lines bounding said subdivision on the north and the south sides. Subscribed and sworn to before me this 23 day of May 9. D. 1870

James M. Colby

Notary Public

J. Stickney.

State of Michigan } On this 23rd day of May 9. D. 1870 personally County of Muskegon }
Came before me a Notary Public for said County the said Stephen Bronson personally known to me to be the person who executed the following instrument and acknowledged that he executed the same and that said execution was free and voluntary.

James M. Colby
Notary Public.

City and County of New York } On this first day of June 9. D. 1870 personally appeared before me Geo. B. Warren and Stephen Bronson to me personally known to be the same persons described in and who executed the foregoing instrument and severally acknowledged that they executed the same and the same to be their free act and deed.

Arnold A. Bronson

Notary Public

Geo. of N.Y.

State of New York }
City and County of New York }

I, Charles E. Llewellyn, Clerk of the City and County of New York, and also Clerk of the supreme court for the said City and County, the same being a Court of Record do

hereby certify that Arnold A. Bronson whose name is subscribed to the certificate of the proof or acknowledgment of the annexed instrument and thereon written was at the time of taking such proof or acknowledgment a Notary Public in and for the City and County of New York dwelling in the said City commissioned and sworn and duly authorized to take the same. And further that I am well acquainted with the handwriting of such Notary and truly believe that the signature to the said certificate of proof or acknowledgment is genuine. I further certify that said instrument is executed and acknowledged according to the law of the State of New York. In testimony whereof I have hereunto set my hand and affixed the seal of the said Court and County, the 1st day of June 1870

Charles E. Llewellyn Clerk

