


Plat of Howard's Addition
to the Village of Big Rapids

This Plat was received for record this 19th
day of Dec. 9. 1865 at 8 o'clock P.M.
Thomas Fogell Esq. Register

The same being a piece of ground out of the south side of Lot
number six (6) in Section Eleven (11) in Township number fifteen (15) North
of Range number ten (10) West in the County of Muskegon and State of Michigan
being and being adjacent to the original Plat of the Village of Big Rapids in said
County and State and located as follows to wit: Commencing on the North
line of Maple Street in said Village of Big Rapids at a point where it intersects
the East line of the highway running North from the northern terminus of
Michigan Avenue in said Village of Big Rapids running thence East along
the North line of said Maple Street a distance of one hundred and fifty (150)
feet thence North on a parallel with said highway a distance of one hundred
(100) feet thence West on a parallel with said Maple Street a distance of one
hundred and fifty (150) feet to the East line of the highway forward thence
south along the East line of said highway one hundred (100) feet to the
place of beginning.

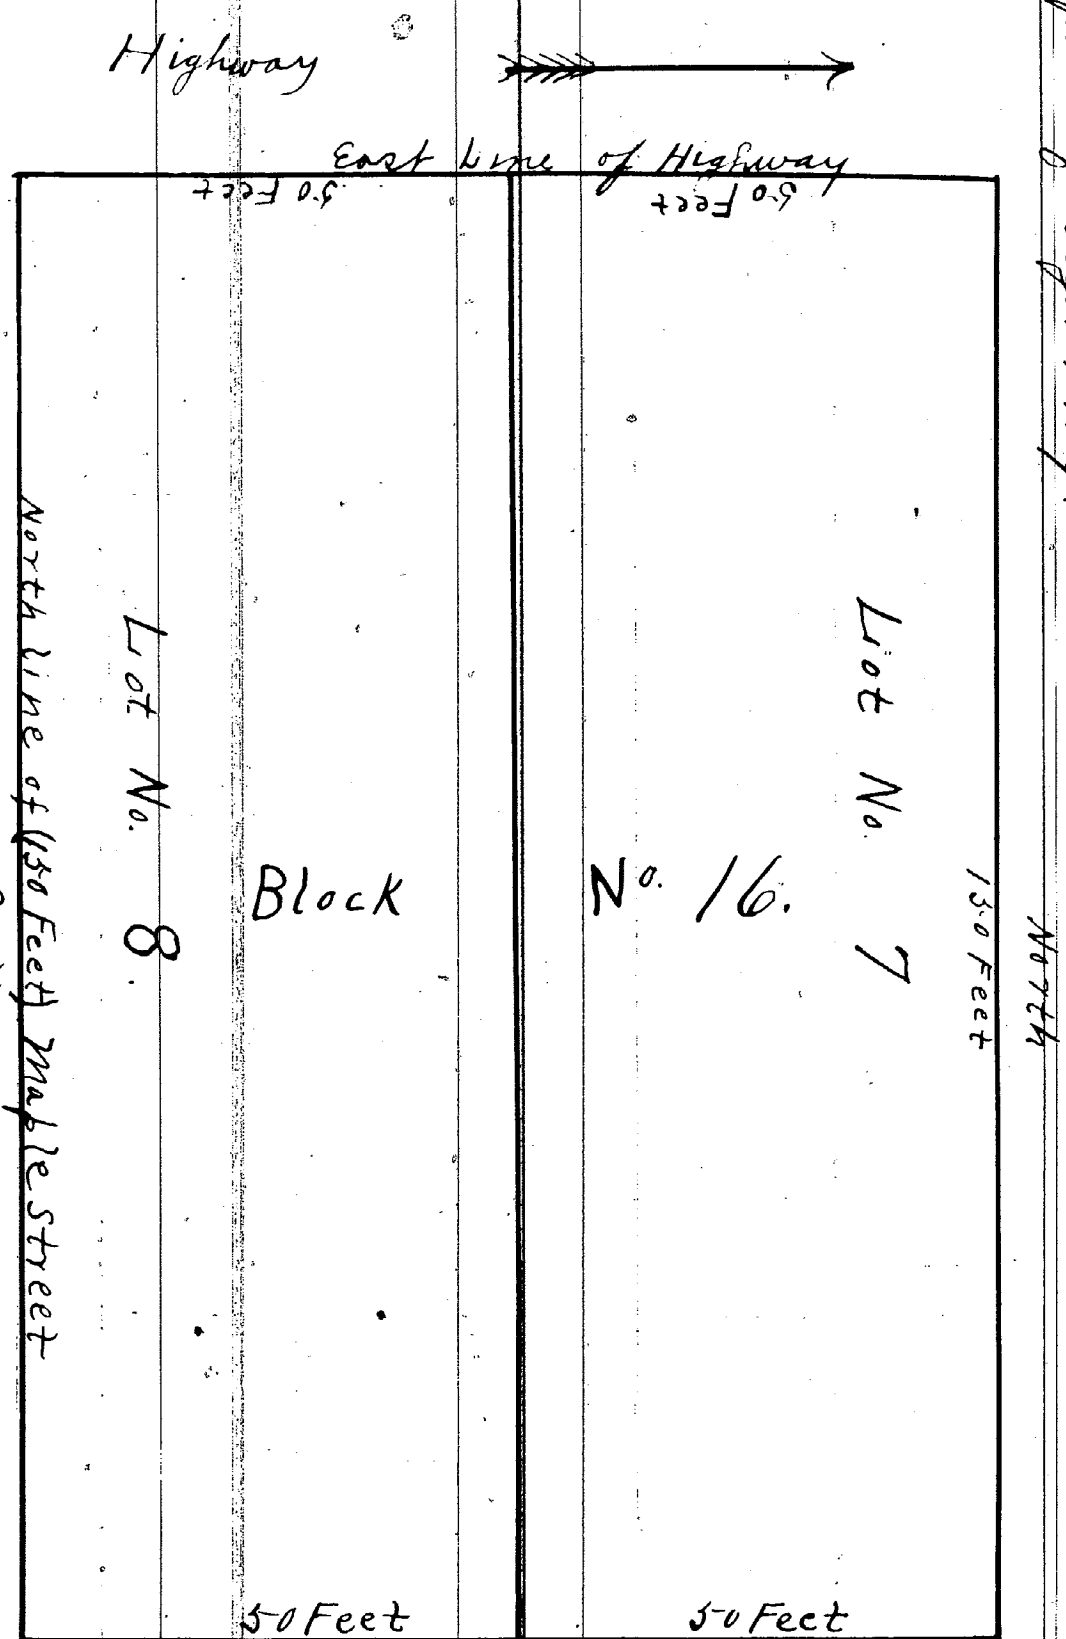

Maple Street, in the Village of Big Rapids

Scale 20 feet to the inch

In presence of
B. E. Hutchinson
E. D. Rose

Sumner Stickney

Surveyor

Charlie De Howard
Maggie Howard

Said
Said

State of Michigan
County of Muskegon

On this nineteenth day of December A.D. 1865 before me
E. D. Rose a Notary Public in and for said County
and State personally came Sumner Stickney who being
first duly sworn according to law says that he is by profession a Surveyor and that
on that day he did on the eighteenth day of December instant personally examine
survey and lay out for Charlie De Howard and Maggie Howard his wife an
Addition to the original Plat of the Village of Big Rapids in the County of Muskegon
and State of Michigan which said Addition is represented and shown by the foregoing
map or plat, and called "Howard's Addition to the Village of Big Rapids"
This Addition is on the south end of lot number six in Section number eleven in

County certify that this plat is a correct copy of
the plat now on record in the Register of Deeds
office being made under the supervision of the
Register by having the plat on record
and attesting that it is a correct copy of
the original and correct
and attesting that it is a correct copy of
the original and correct
and attesting that it is a correct copy of
the original and correct

9.55 A.M.
Said
E. D. Rose
Dec 19/1865

Said

E. D. Rose, Notary Public

in and for said County and State.

Diagram is a correct plat or map of said Addition as surveyed by him that he
has done the same in conformity with the laws of the State of Michigan and hereby
acknowledged the same to be his free act and deed
Witnessed and Subscribed before me the day and year first above written
In presence of
John Fogell
E. D. Rose

Sumner Stickney

Surveyor

State of Michigan
County of Muskegon

On this nineteenth day of December A.D. 1865 -
before me the undersigned a Notary Public in and
for said County and State personally came Charlie
De Howard and Maggie Howard his wife who of the land located in the
foregoing Plat and survey and avowedly acknowledged that they agreed
and executed the said Plat for the object and purpose of having the same made
and recorded so as Addition to the original Plat of the Village of Big Rapids
in the County of Muskegon and State of Michigan according to the statute in
such case made and provided; and the said Maggie Howard wife of the said
Charlie De Howard acknowledged that she executed the same freely and without any
fear or compulsion from her said husband or any person

for or compulsion from her said husband or any person
and that she acknowledged that she executed the same freely and without any
fear or compulsion from her said husband or any person

Said

In testimony whereof, I have hereunto set my hand
and affixed my Notarial Seal at Big Rapids the
day and year first mentioned.

E. D. Rose Notary Public
in and for said County and State

9.55 A.M.
Said
E. D. Rose
Dec 19/1865