

State of Michigan
County of Macomb

In this 21st day of May A.D. 1873 before me
Nicola Leppelt, Clerk in and for said County, personally
appeared & depose that I have known to me to be the person
who acquired the within plat and acknowledged that he in some
and part of the said mentioned in the within plat as
being additional to the Village of Morley in said County and
that he caused the same to be surveyed and plotted and
executed and plat for the township and object of having
the same recorded as such addition to the Village of Morley
in said County in pursuance of the statute in such case
made and provided
subscribed and sworn to before me E. Woodbury Clerk
this 21st day of May A.D. 1873
David P. Thompson
Judge of the Peace

Witnesses } Neal B. Wood
Shankle King

Registered City of
Macomb County's Record for record
May 27 A.D. 1873 at 9:05 a.m. and
recorded in file

James M. Gately
Reg.

State of Michigan
County of Macomb


Survey Bill

I hereby certify and acknowledge that at the request of
E. Woodbury, the proprietor thereof, I have made a survey
and plat of a part of the West half of the North and quarter of
section 36 in T.13 N. R. 9 W. and a part of the N.E. 1/4 of the N.E. 1/4
of section 25 in T.13 N. R. 10 W. adjoining the Village of Morley
into streets, blocks, alleys and lots to be known as Gerrish's
Addition to the Village of Morley.
For the dimensions of the blocks and lots and widths of streets
and alleys, numbers of the blocks and lots and all further
information respecting details see annexed map of Gerrish's
Addition which map is taken as part and comple-
ment of this Survey Bill
subscribed and
sworn to before me
this 19th day of May
A.D. 1893

David G. Hammon
Justice of the Peace
Witnesses N. M. Rum
John F. Cole

I hereby certify that the plat is a correct
copy of the plat now on record in the
Register of Deeds Office being made under
the supervision of the Auditor General by
placing the plat on record and affixing
thereto a carefully compared copy of
the dedication and certificate

Dated this 19th day of Aug. 1911
John B. Thompson
Clerk and Sec. Dep't.

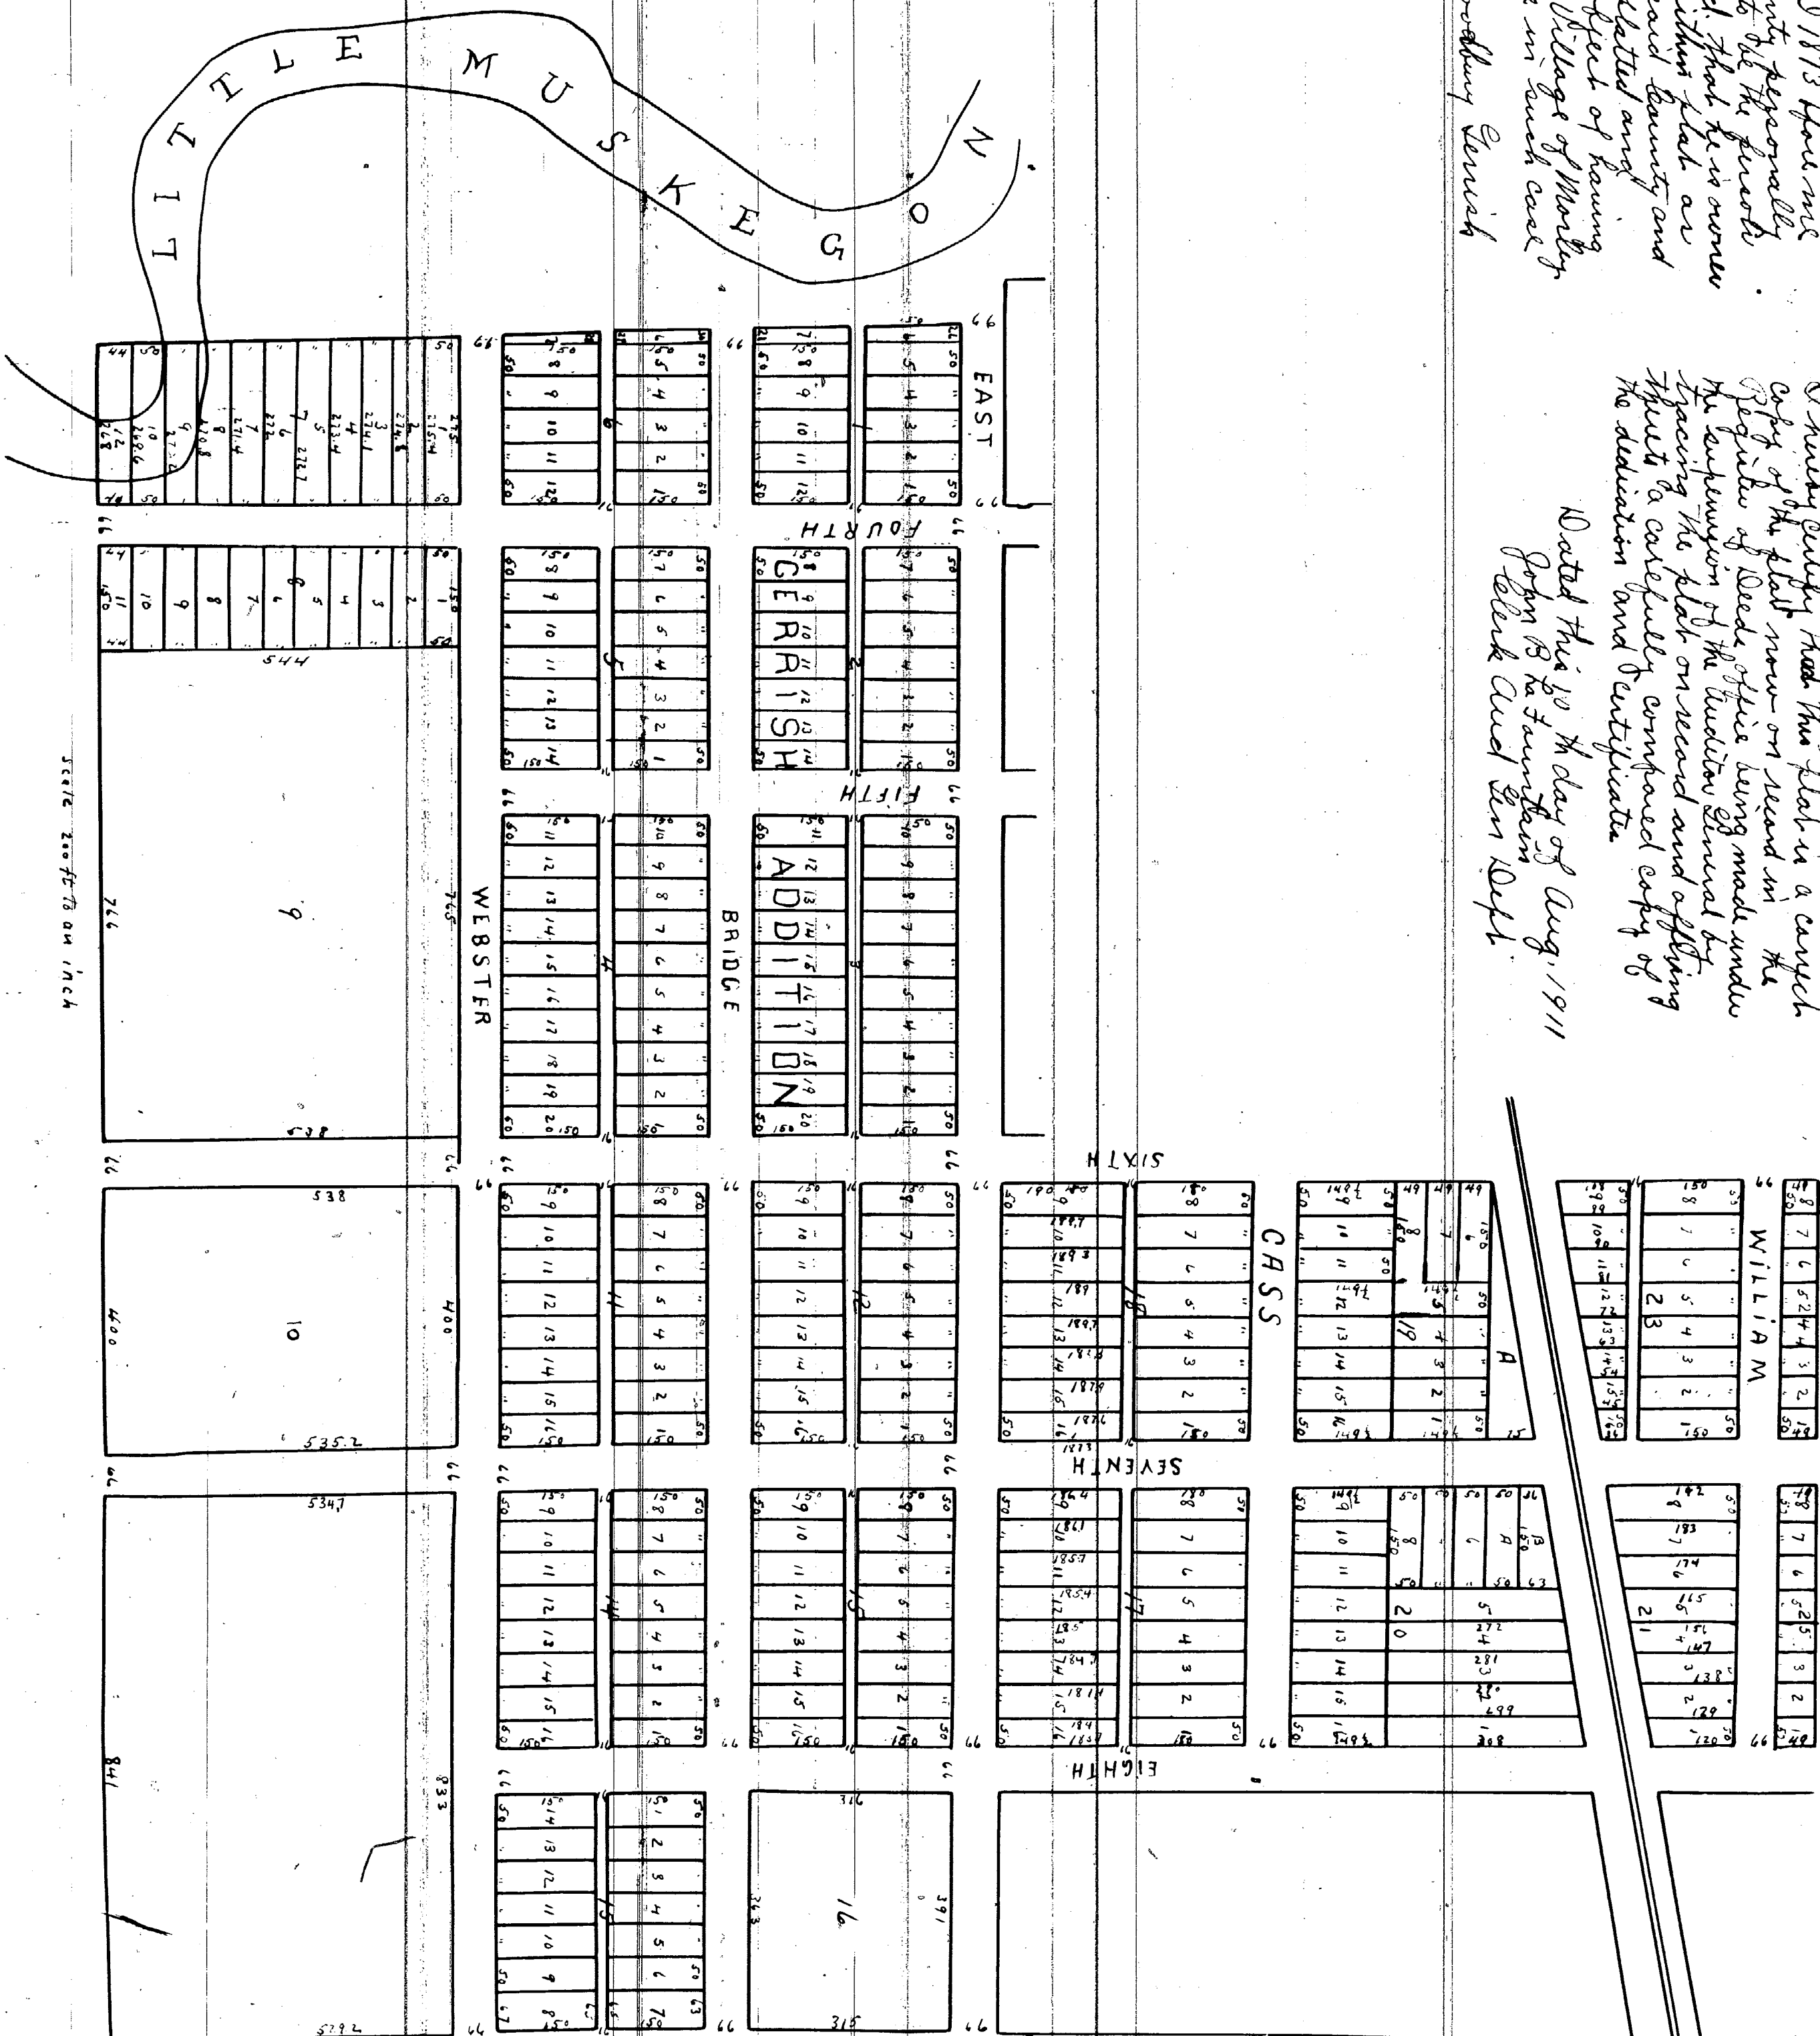

Scale 200 feet to an inch