


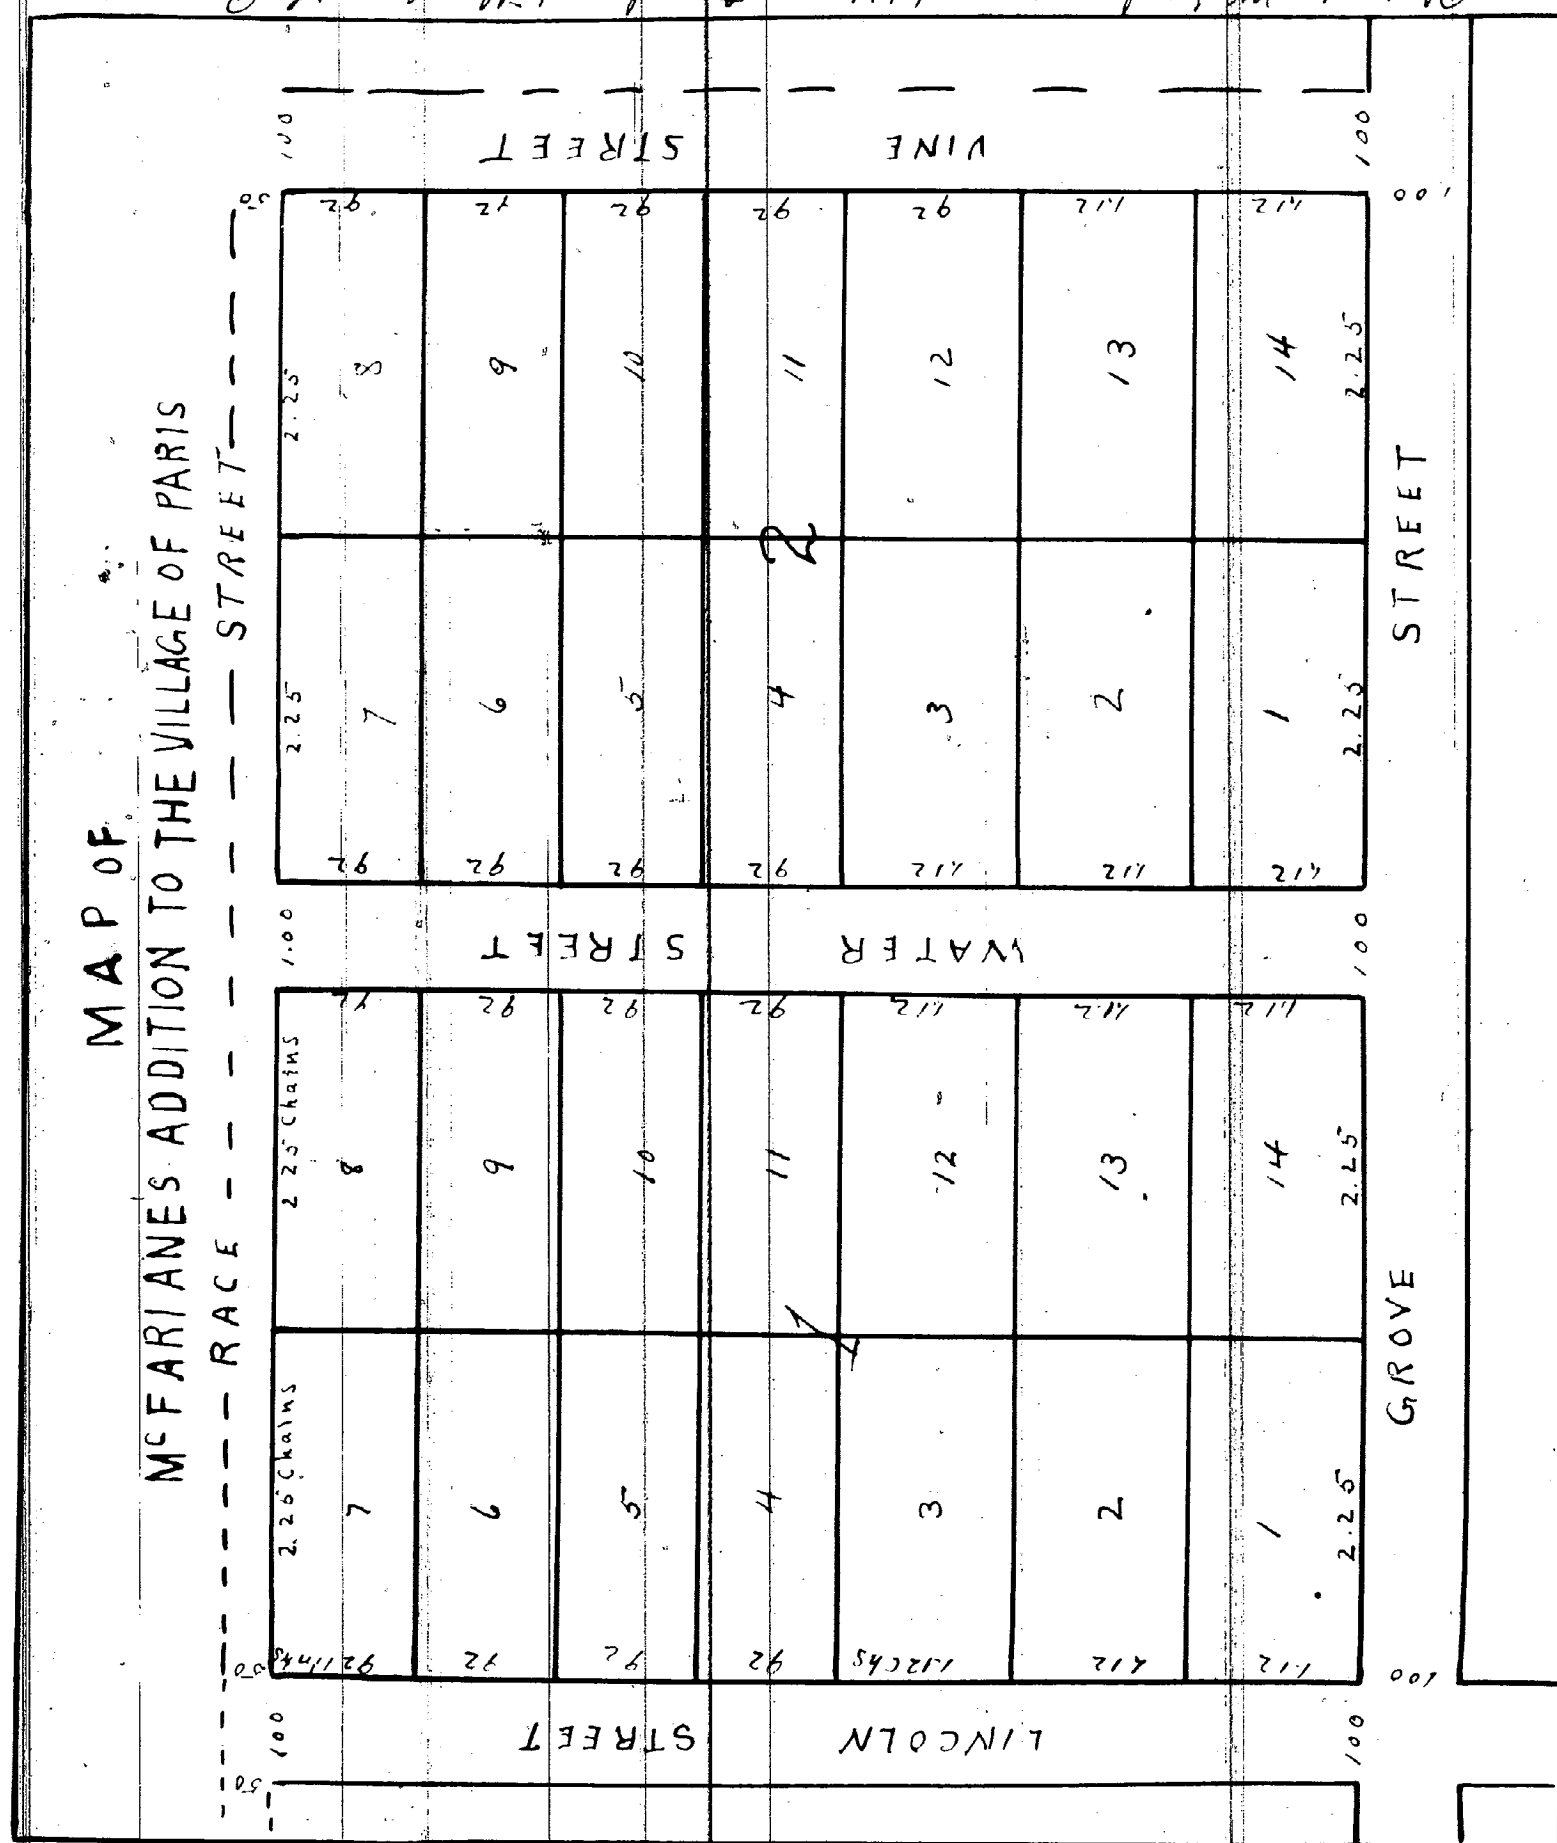

This certifies that at the request of Andrew McFarlane one of the proprietors thereof I have made a survey and map of an Addition to the Village of Paris which Addition is to be known as McFarlane's Addition to the Village of Paris is described as follows viz. said addition is upon and embraces part of the E 2nd and the S W 1/4 of section 16 T. 16 N. R. 12. W. Meridian of Michigan and bounded on the south by Lincoln Street (of the Village of Paris) produced on the East by Grove Street (of said Village) produced on the north by a new Street to be known as Vine Street and parallel to said Lincoln Street and on the west by a new street to be known as Rose Street which street is parallel to Grove Street the size of the blocks is 7.04 chains in length by 4.00 chains in width, lots number 1, 2, 3, 12, 13, + 14 in both blocks are 112 links front by 225 links in depth the balance of the lots are 92 links front by 225 links deep. The streets are 100 links in width the number of the blocks and lots and names of the streets and all other details not here mentioned are shown on the map of McFarlane's Addition to the Village of Paris on the opposite side of this sheet which map is to be taken as part of this survey Filed and dated this 24 day of November A.D. 1870 at Paris Macosta County Michigan

Theo W Robbins
County Surveyor

I hereby acknowledged the above to be my act and deed

Theo W Robbins

Sworn to before me this 3rd of November 1870

Edmund W. Stickney
Justice of the Peace

Registers office } ss
Missota County } R.
Michigan

Received for record the 3rd of November 1870 at 12 o'clock M.

State of Michigan }
County of Mecosta } On the third day of November one thousand
eight hundred and seventy before me the subscriber
a Notary Public in and for said County personally
appeared Andrew McFarlane owner of the land
mentioned in the plat hereto annexed and acknowledged
that he signed and executed said plat for the object and
purposes of having the same made and recorded as
an addition to the Village of Paris Mecosta County State
of Michigan according to the statute in such case made
and provided

Charlie Gay

Notary Public

I hereby certify that this plat is a correct copy of the plat now on record in the Register of Deeds office being made under the supervision of the Auditor General, by tracing the plat on record and affixing thereto a carefully compared copy of the dedication and certificates.

Dated this 5th day of August 1911
John B de Fauriant
Clerk and Gen Supt