


Rose's Addition To the Village of Big Added to the French Addition Called Glen Elm

Initial
1/8 1/4 Post N 47° W 1960 DIST.
from the corners of Sections 10, 11, 14 & 15
in Township 15 N of R 10 W.
April 26th 12 M 1867 - Magnetic Bearing
True Bearing N 104° 1' W
Edwin F French.

Notes
Size of Blocks including
streets 6.06 X 7.27 Ch's
Size of Streets 120
Size of alleys in width
32 Nearly or 20 feet
Length of alleys through
Blocks No 3 7.27-1.20
Depth of Lots 150 feet
Width front + rear Except
Lots No 4 & 5 + 11 + 12 in
Block No 3 on 1/4 line
50 feet said Lots vary
2 links in width front
+ rear
From 1/4 Line North
Magnt. Course of Streets is
N 4° 45' W. at 12 m
South of said Line
S 4° 11' E. at 12 m
Every Block has a Brick
at its 4 corners = Center
of Streets.

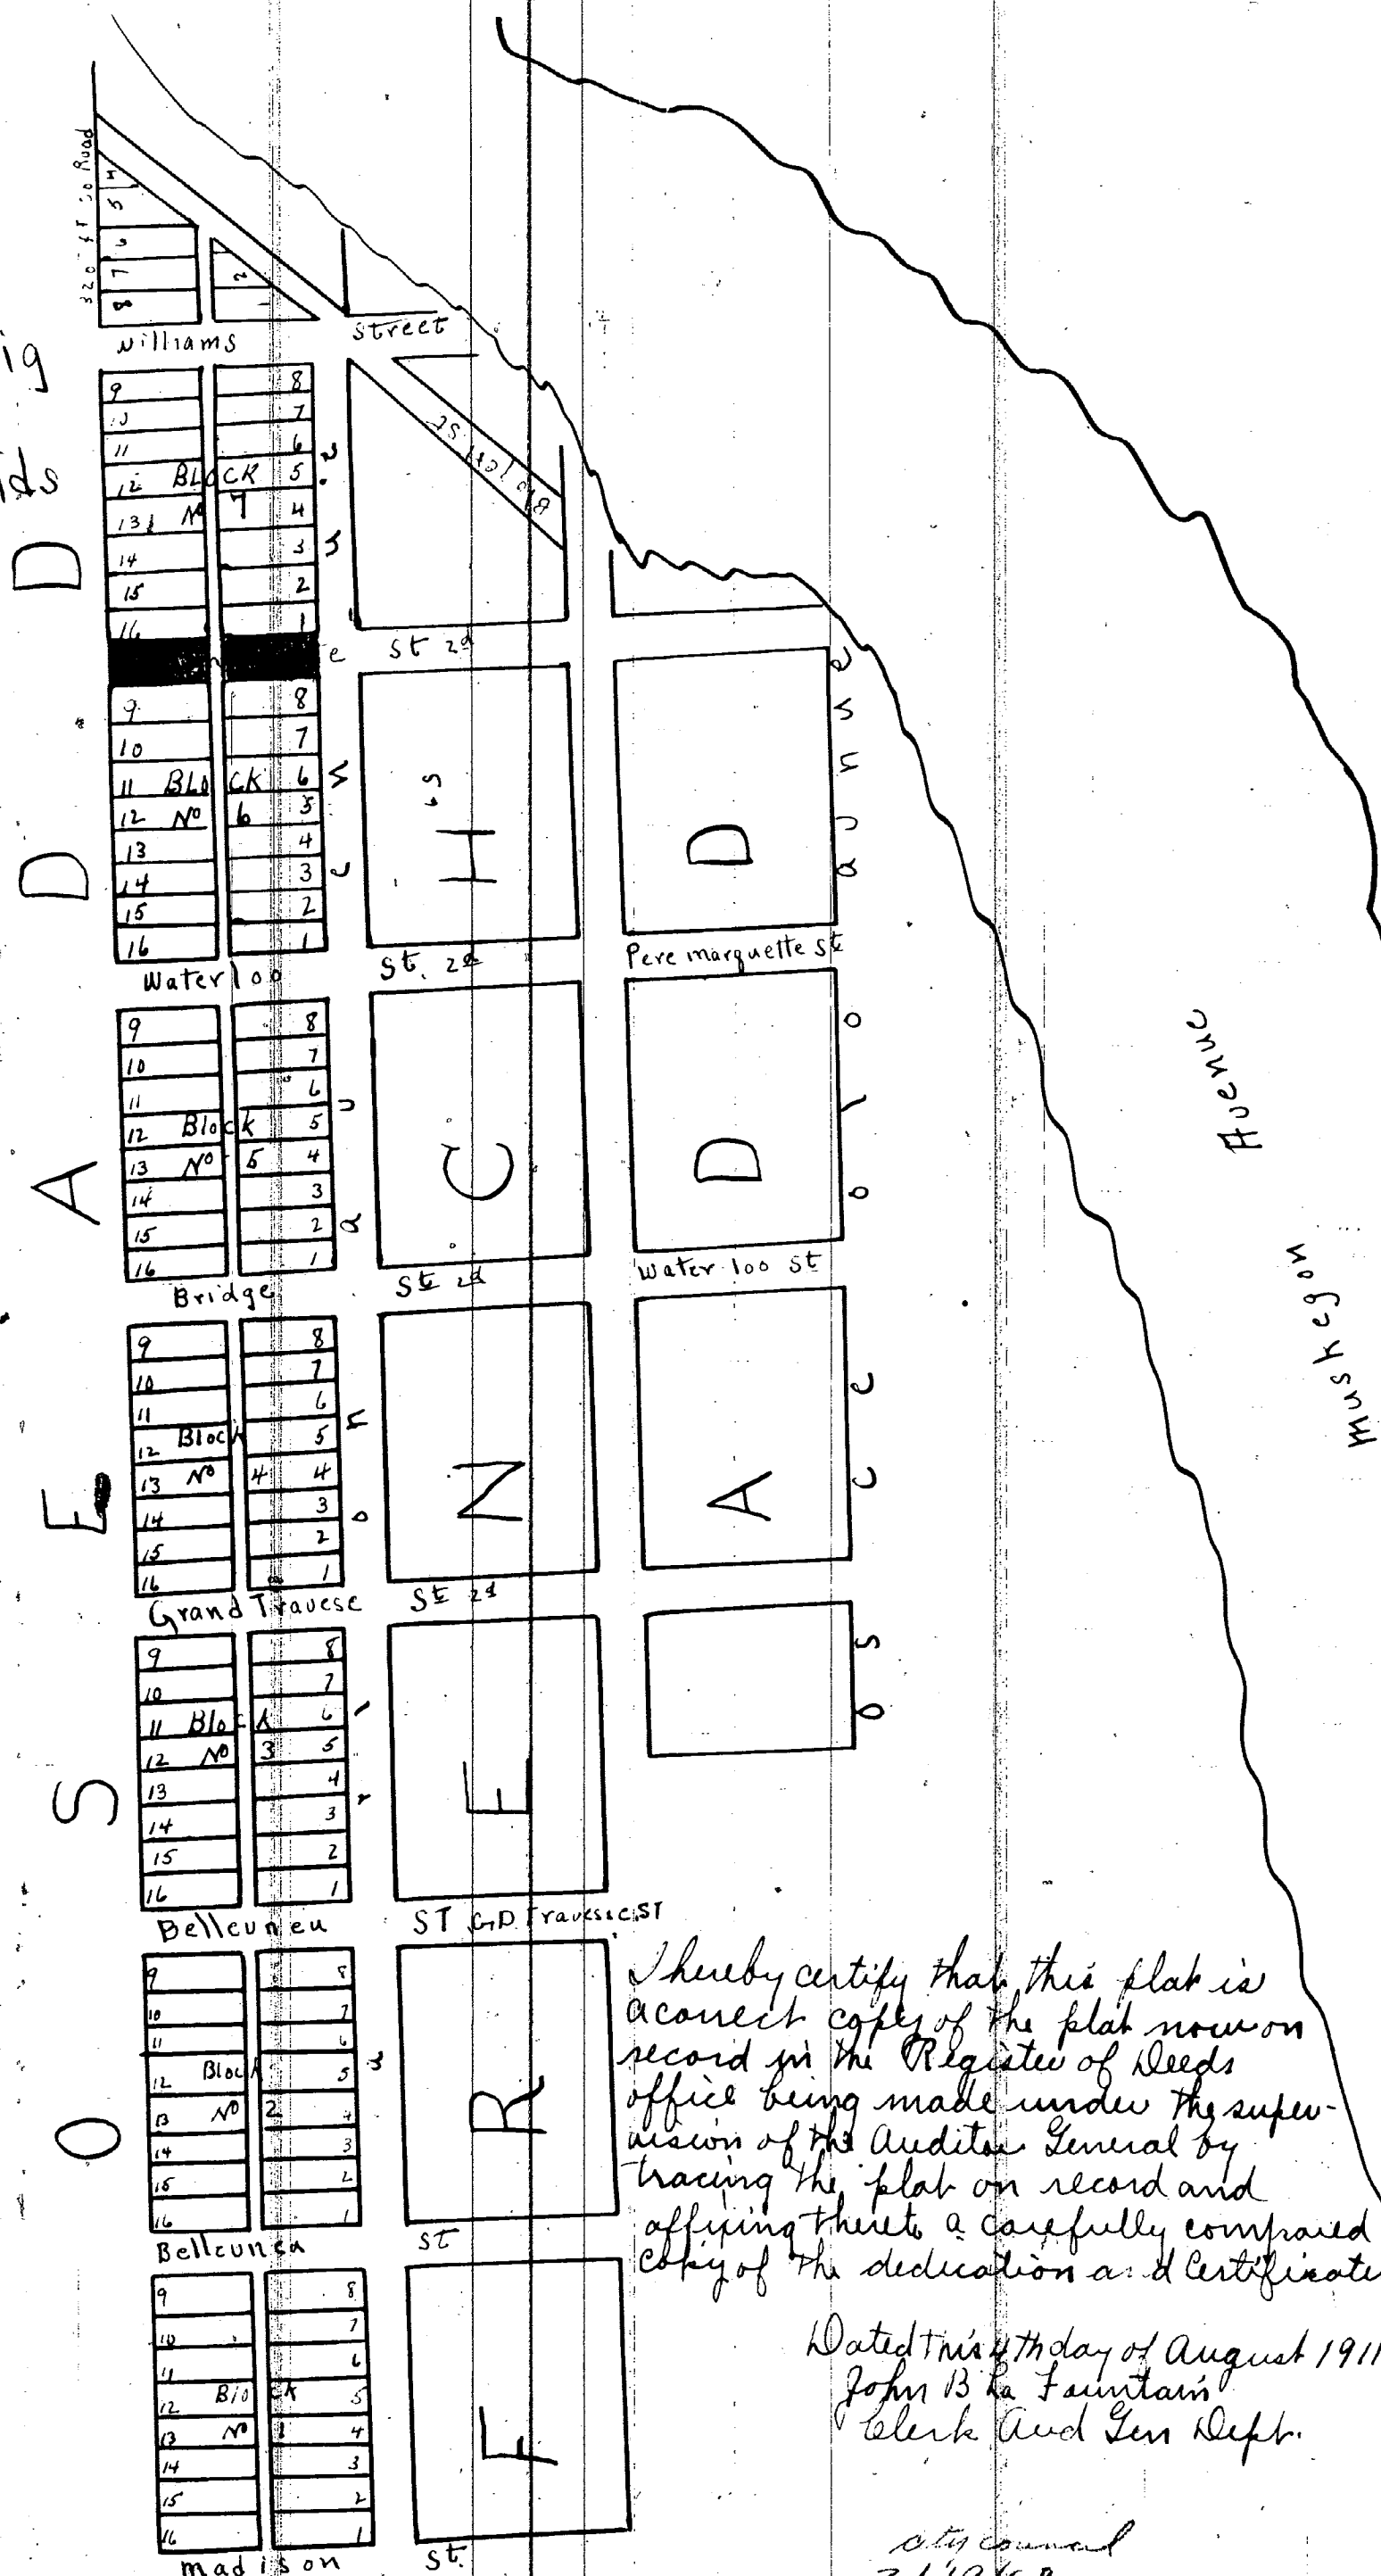

I hereby certify that this plat is
a correct copy of the plat now on
record in the Register of Deeds
office being made under the super-
vision of the Auditor General by
tracing the plat on record and
affixing thereto a carefully compared
copy of the dedication and certificates

Dated this 7th day of August 1911
John B. Fountain
Clerk and Gen. Supt.

City Council
2/19/62
47-62

WE Jacob O Rose and Mary A Rose of the Township of Big Rapids County
of Mecosta and State of Michigan do acknowledge that we have made and
executed the above and foregoing plat of Rose's Add. to the Village of
Big Rapids in said County and State for the uses and purposes
therein mentioned to wit. an addition to the Village of Big Rapids
Mecosta County Michigan Witness our hands and seals this 2d day
of May A.D. 1867
In presence of
E. O. Rose
Harriet Rose

Jacob O. Rose (L.S.)
Mary A. Rose (L.S.)

State of Michigan) On this second day of May A.D. 1867 before me E. O.
County of Mecosta) Rose a Notary Public in and for said County
state personally came Jacob O Rose and Mary A Rose his wife
known to me to be the identical persons who made and signed the
within and foregoing plat, and acknowledged the making and
executing of the same to be their free act and deed
Witness my hand and Notarial Seal on the day and year above written
E. O. Rose
Notary Public

State of Michigan) Received for record the 2nd.
Mecosta County 1 day of May A.D. 1867 and recorded
in Liber 5 on page 187-188-189-190-91-92 James McColly Register of Deeds

I Edwin F French a civil Engineer and surveyor a resident of the County of
Mecosta and State of Michigan do certify that at the request of the Proprietors thereof
I did make the survey of the within and foregoing addition which is to be known
as Rose's Addition to the Village of Big Rapids and that I did also at their request
make the within and foregoing map or plat which is a true and correct map
of the said Addition as surveyed by me. Witness my hand this 2nd day
of May A.D. 1867 In presence of
E. O. Rose
Edwin F French
Civil Engineer & Surveyor

E. O. Rose
Notary Public