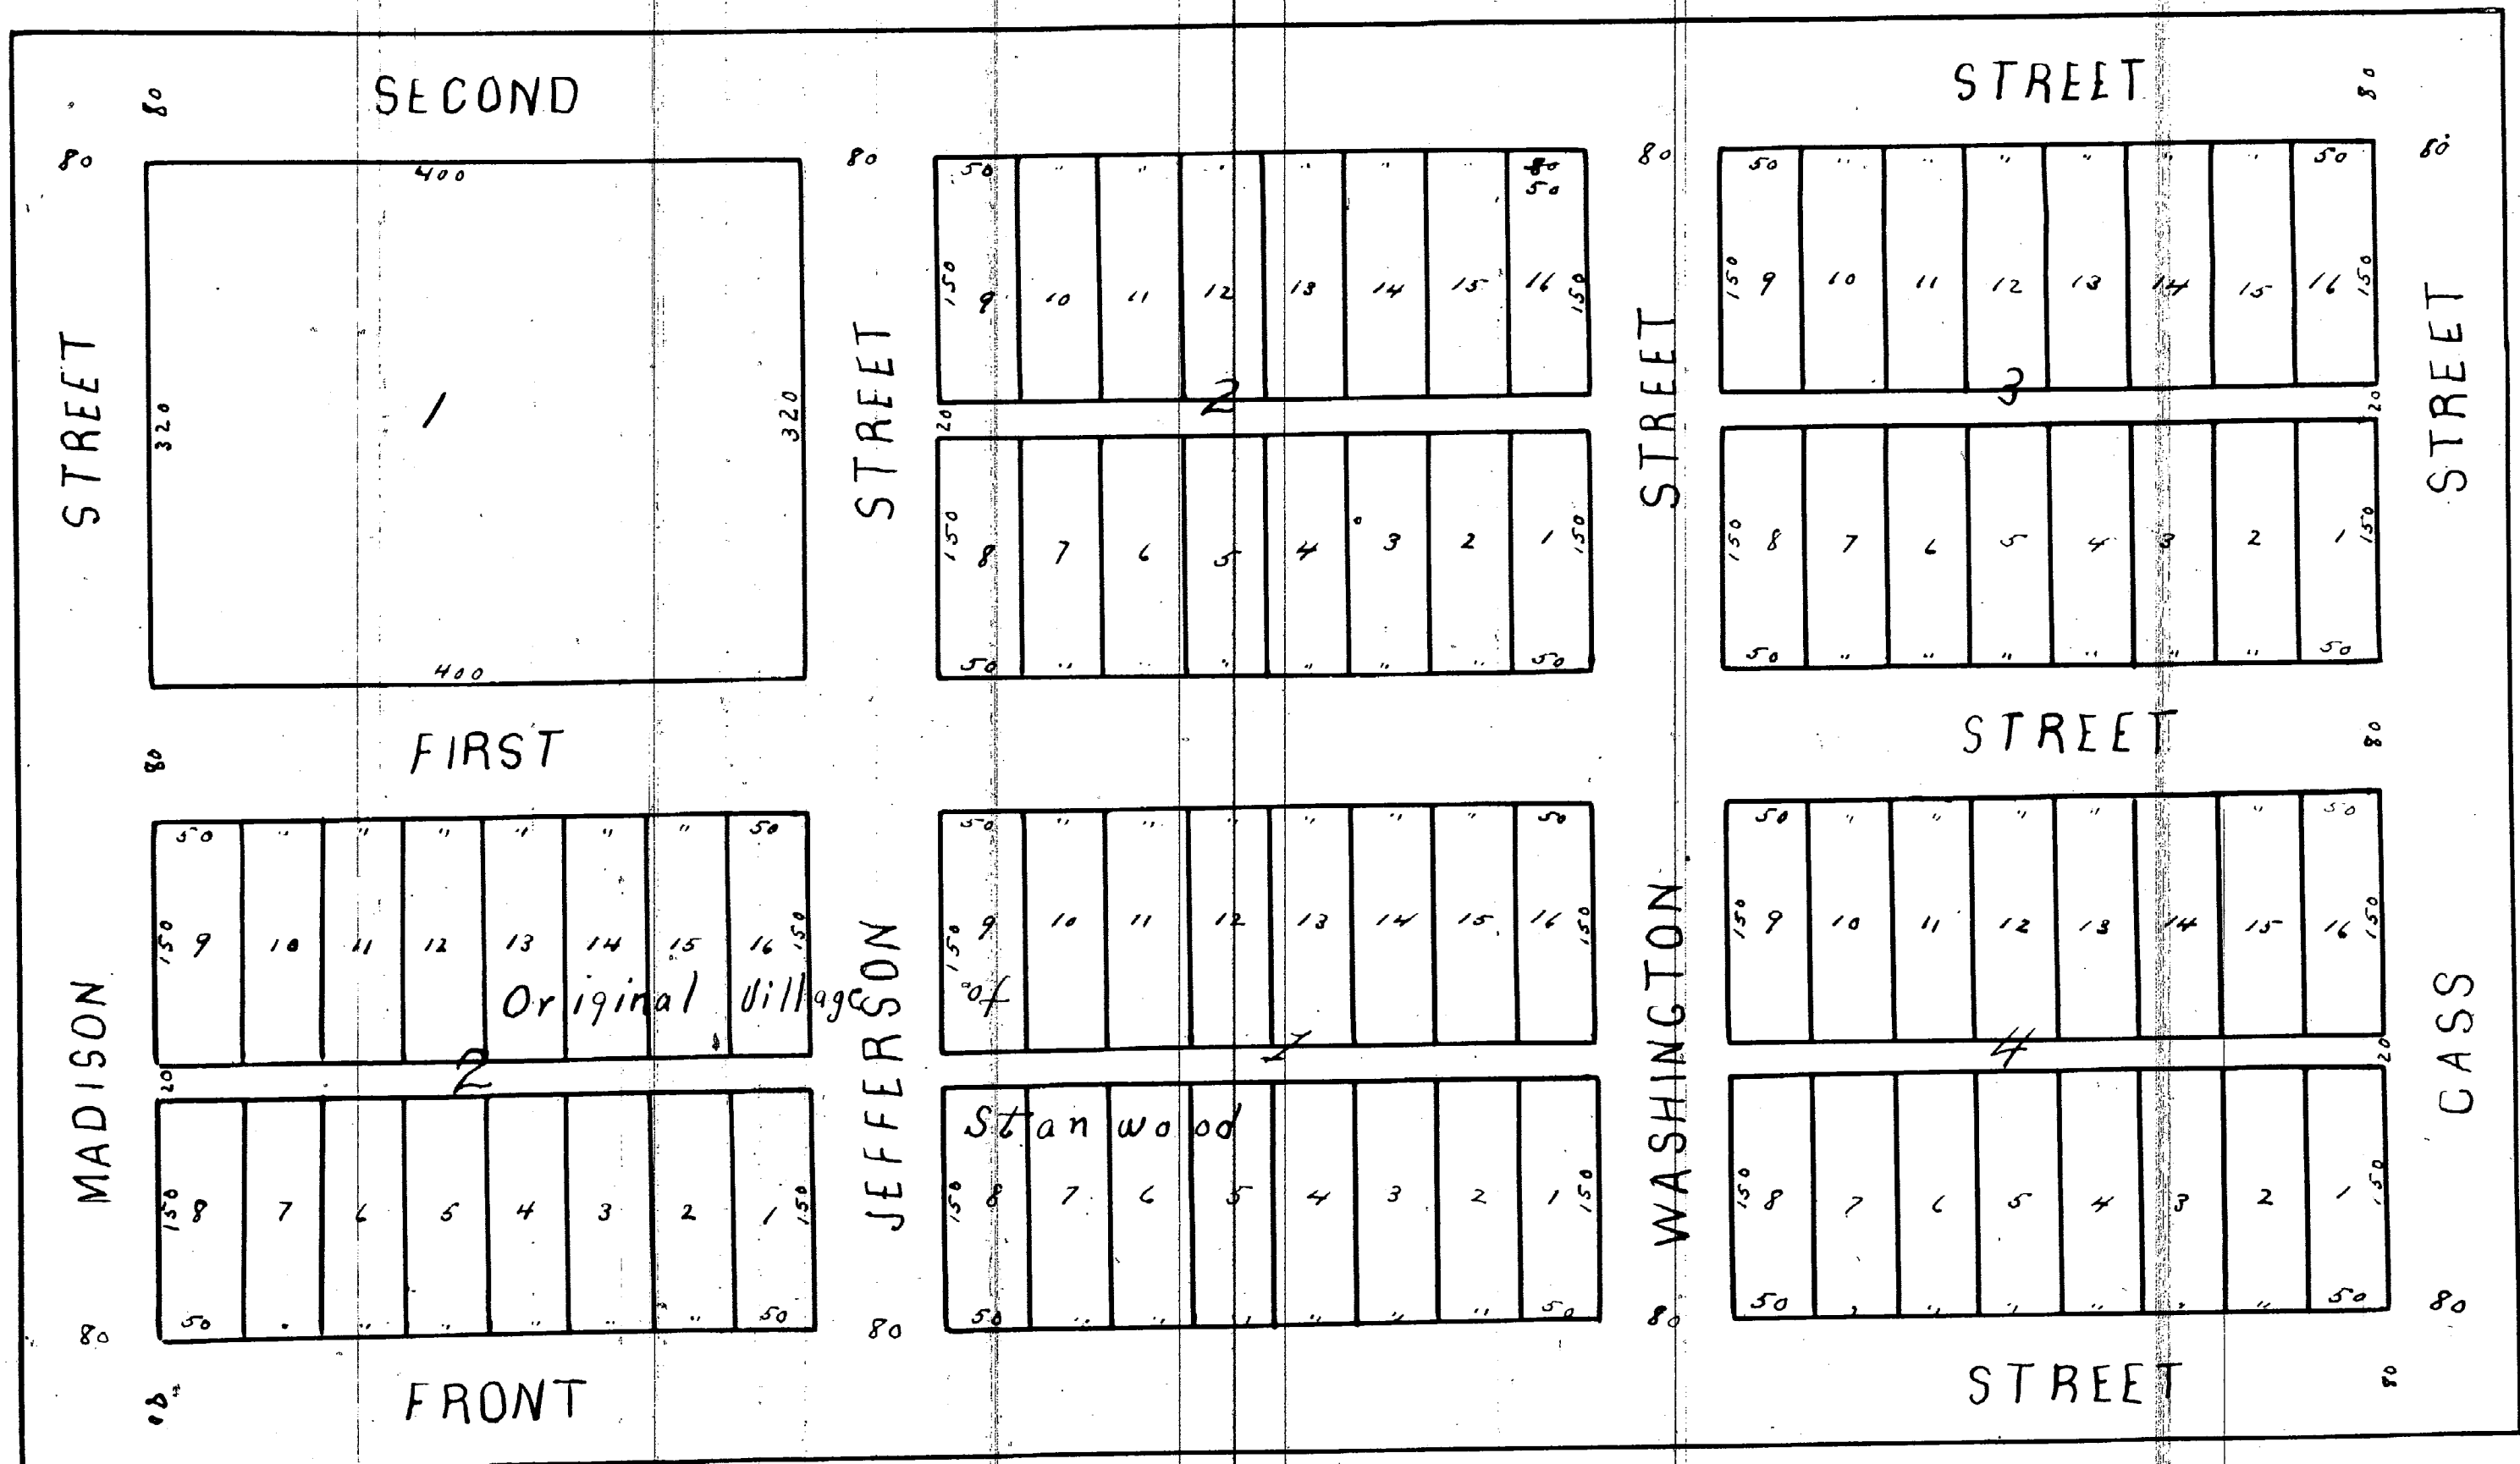


Map showing
BENJAMIN'S ADDITION
to the Village of
STANWOOD

~~GR² IRR~~

This certifies that C. M. Benjamins one of the Proprietors thereof I have made a survey & Plat of an Addition to the Village of Stanwood lying and being a part of the east half of section 25 in T. 14. N. of R. 14. W. to be known as Benjamins Addition to the Village of Stanwood and by Madison Street produced and on the North by second street on the east by Cass street and on the south in part by the land of the Grand Rapids & Indiana Railroad and in part by First street of said village as is shown on the within entitled Map showing Benjamins Addition to the Village of Stanwood which said map shows the widths of the streets and Allys. The size of the Blocks and lots in figures representing feet as also the numbers of the Blocks and lots and is to be taken as part of this survey bill.

Dated Big Rapids June 14th 1871

Theo. W. Robbins
Land Surveyor

State of Michigan } ss
Muskegon County } On this 15th day of July A.D. 1871 personally
appeared before me the undersigned Notary Public for said
County David M Benjamin and Anna Benjamin his wife to me
known to be the persons mentioned above who acknowledged
the above land to be their free act and deed for the purposes
above expressed viz as an addition to the village of Starwood

Subscribed and acknowledged
be face me
James M Colby
Notary Public

David M Benjamin
Annie L Benjamin

State of Michigan } ss
County of Mecosta } On this 14th day of June A.D. 1871 before me a Notary
Public in and for said County personally appeared Theodore W Robbins
known to me to be the person who as Civil Engineer and surveyor made the
within plat and acknowledged that he made the same for the intents
and purposes therein mentioned and that the same is his free act and deed
Michael Brown
Notary Public
Mecosta County Michigan

I hereby certify that this plat is a correct copy of the plat now on record in the Register of Deeds office being made under the supervision of the Auditor General by tracing the plat on record and affixing thereto a carefully compared copy of the dedications and certificates.

Dated this 7th day of August 1911
at John B. de Fountain
Clerk and Gen. Supt

Registry Office }
Middlesex County }
15th day of July 1871 at 9 o'clock A.M.