


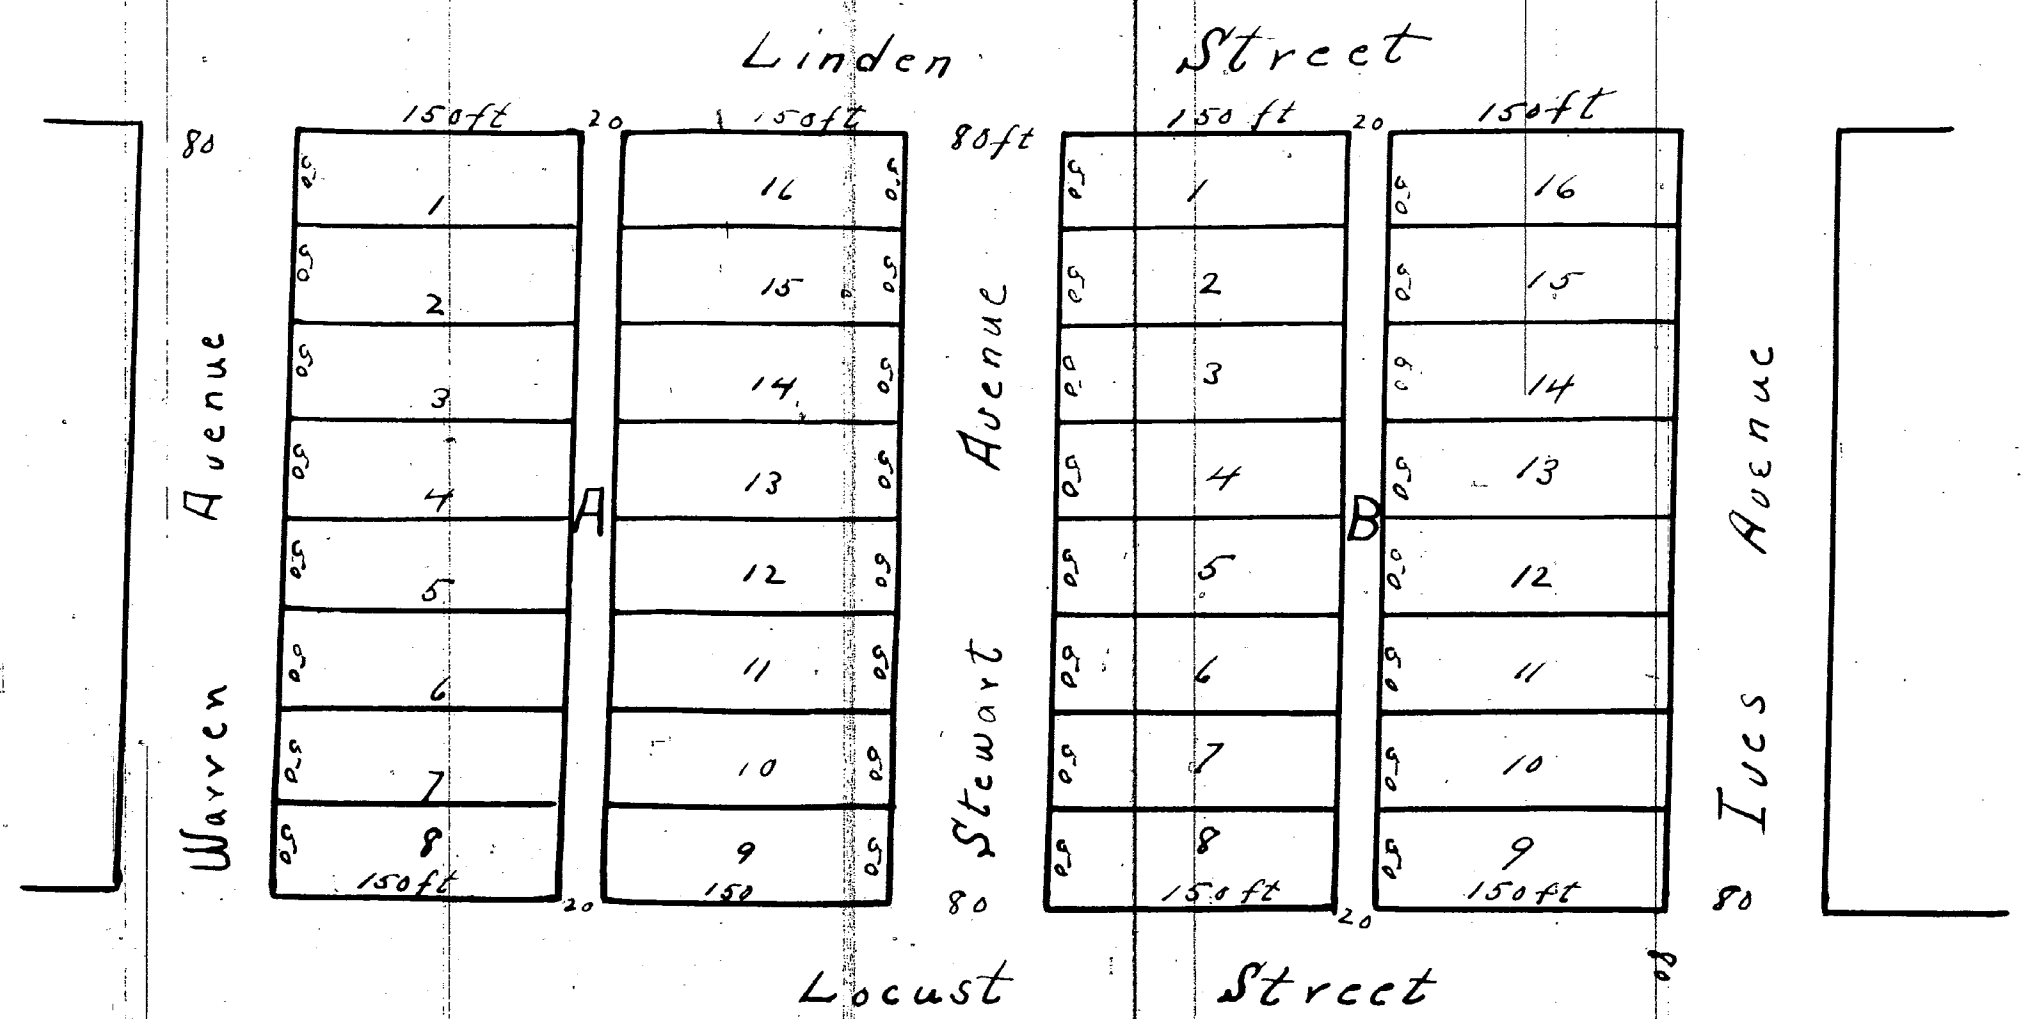

Description of Warren and Bronson's Subdivision of South half of Warren and Ives Reservation in the City of Big Rapids County of Mecosta and State of Michigan and Boundaries as follows to wit: On the North by Linden Street on the East by Ives Avenue, on the South by Locust Street and on the west by Warren Avenue and is further subdivided into Lots, Blocks, Streets and alleys the Blocks designated by the letters A and B. and the size and dimensions of the said Lots, Blocks, Streets and alleys are as indicated and represented in the plat and Chart thereof herewith annexed.

Signed and sealed in presence of
 George B. Warren L.S.
 Emily S. Warren L.S.
 Patrick Batterby
 Stephen Bronson L.S.
 E. F. Dewey, Notary Public
 State M. Bronson L.S.
 S. Stickney, Kate M. Bronson

On this eighth day of July A.D. 1871 personally came Stephen Bronson and Kate M. his wife to me known to be the persons whose signatures are affixed to the foregoing plat and description of a part of the City of Big Rapids made for the purposes therein set forth and who acknowledged the same to be their free act and deed and the said Kate M. Bronson wife of the said Stephen Bronson on a private examination separate and apart from her said husband acknowledged that she executed the same without any fear or compulsion from any one.

State of New York ss
 Rensselaer County ss
 On this 12 day of July A.D. 1871 before me personally appeared George B. Warren and Emily S. his wife known to me to be the persons whose signatures are affixed to the foregoing Plat and description of a part of the City of Big Rapids made for the purposes therein set forth and acknowledged the same to be their free act and deed and the said Emily S. Warren on a private examination by me made separate and apart from her said husband acknowledged that she executed the same freely and without any fear or compulsion from any one.

Seal

G. F. Dewey
 Notary Public Troy N.Y.

W. D. Hopkins Register of Deeds of Mecosta County do hereby certify that the annexed transcript of records is a true and exact copy of the original record and made in accordance with a resolution passed by the board of Supervisors at its October session 1903

W. D. Hopkins
 Register

Subscribed and sworn to before me this 14th day of January 1904

My Commission expires April 2, 1905

Florence Ladner
 Notary Public

I hereby certify that this plat is a correct copy of the plat now on record in the Register of Deeds office being made under the supervision of the Auditor General by tracing the plat on record and affixing thereto a carefully compared copy of the dedication and certificate.

Dated this 8th day of August 1911
 John B. LaFountaine
 Clerk and Gen. Supt.