

12384


Description of Plot No. 2, in Warren and Bronson third subdivisions of the City of Big Rapids Being part of section number fourteen (14) and eleven (11) in Township number fifteen (15) north of range number ten west and described as follows to wit: a small fraction of section eleven (11) west of the Muskegon river the same being all of said section that lies south of Maple street and all of the lots, blocks + streets avenues + alleys lying between Linden street and Maple street and between street avenue and Muskegon river the size and dimensions of the respective lots, blocks, streets, avenues + alleys are as indicated and represented by a map and chart thereof herewith annexed

Signed & sealed in presence of
Geo. B. Warren LS
Emily S. Warren LS
Stephen Bronson LS
Kate M. Bronson LS
Patrick Battersby
E. F. Newey & witness to
Stephen Bronson
Kate M. Bronson

Plot No. 2.

Register Office
Muskegon
first day of August, 1871

James M. Goby
(Register)

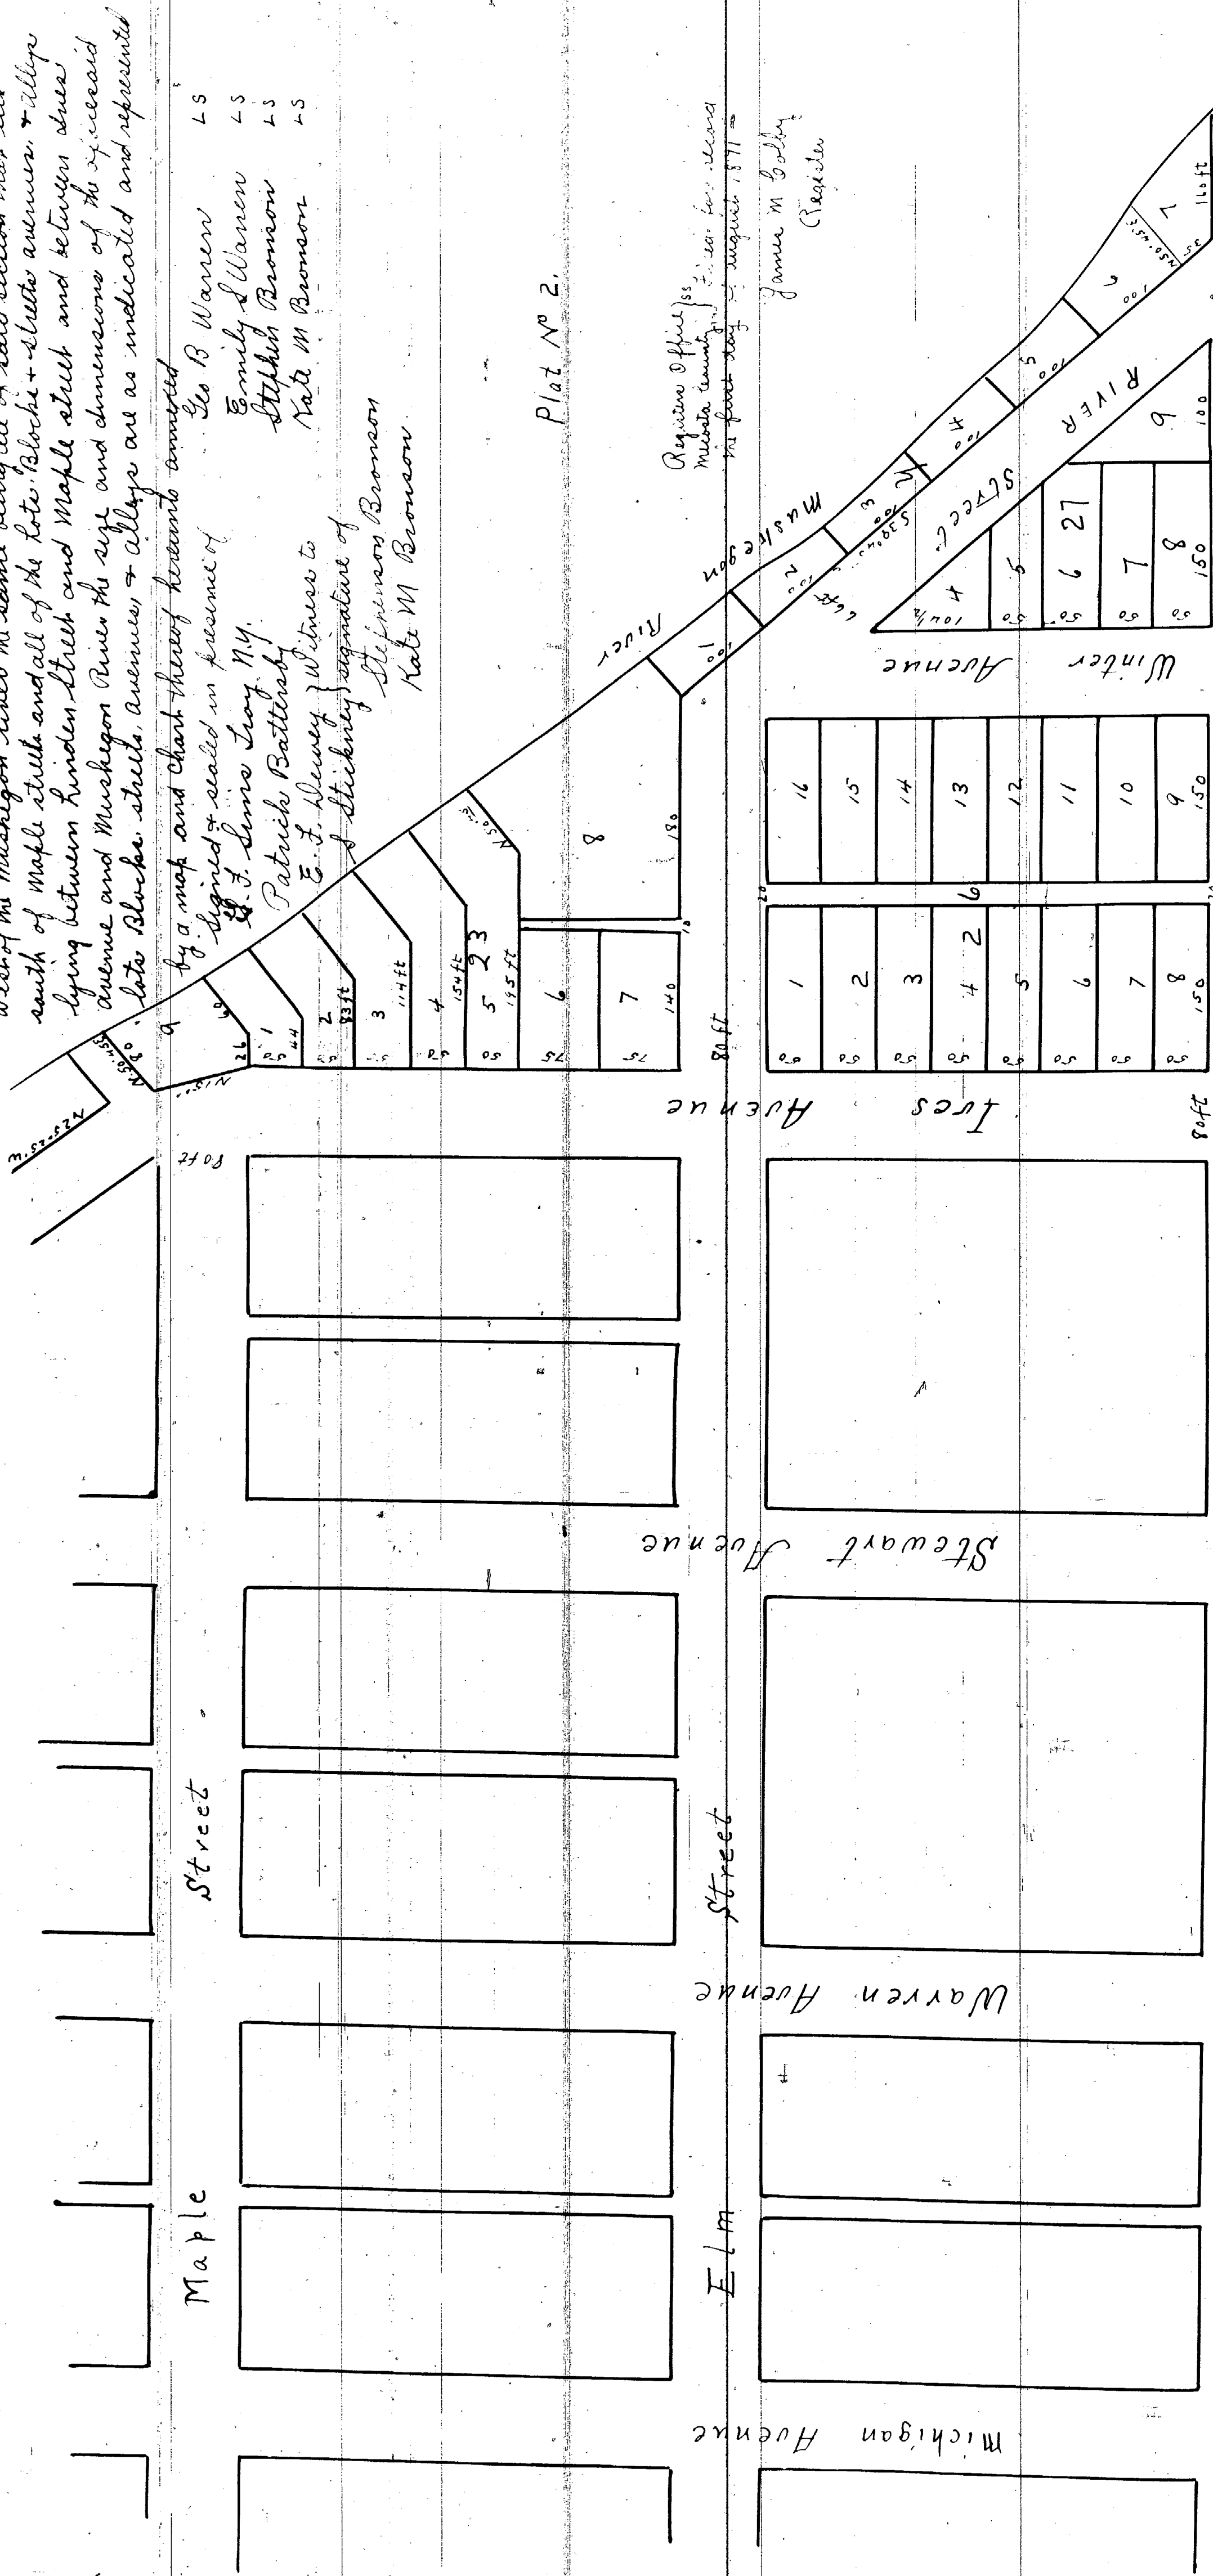

State of Michigan } On this eighteenth day of July A.D. 1871 personally came
County of Alcona } Stephen Bronson and Kate M. his wife to me known to be the persons whose
signatures are affixed to the foregoing plat and description of a part of the
City of Big Rapids for the purposes therein set forth and who acknowledged
to be their will act and deed, and the said Kate M. Bronson wife of
Stephen Bronson on a private examination separate and apart
from her said husband acknowledged that she executed the same with
her own free will and without any fear or compulsion from any one

E. Lyall & Newey
Notary Public
N.Y.

State of New York } On this twenty first day of July 1871 before me personally
County of Warren } appeared Geo. B. Warren and Emily S. his wife known to
me to be the persons whose signatures are affixed to the foregoing
plat and description of a part of the City of Big Rapids and made for
the purposes therein set forth and acknowledged the same to be their free
act and deed and the said Emily S. Warren on a private examination by me
made separate and apart from her said husband acknowledged that she
executed the same fully and without any fear or compulsion from any
one

E. F. Newey
Notary Public
N.Y.

I hereby certify that this plat is a correct copy
of the plat with record in the Register of
Deeds office being made under the supervision
of the Auditor General by tracing the plat on
record and affixing thereto a carefully com-
pared copy of the dedication and certificate.

Dated this 8th day of Aug. 1911
John B. Fountain
Clerk and Gen. Dep.