

Warren & Bronson's Third Subdivision

Fourteen (14) in Township number Fourteen, described as follows to wit: all of lots number twenty in Block number Twenty eight (28) Blocks number thirty four (34) Forty three (43) of and Alleys inculcating the sizes and alleys are as indicated and represented by

Geo. B. Warren
Emily S. Warren
Stephen Bronson
Kate M. Bronson

State of Michigan }
County of Mecosta } On this eighth day of July A.D. 1871
personally came Stephen Bronson and Kate M. his
Wife to me known to be the persons whose signature are
affixed to the foregoing plat and description of a part
of the City of Big Rapids made for the purposes
therein set forth and who acknowledged the same
to be their free act and deed and the said Kate M.
Bronson wife of the said Stephen Bronson on
a private examination separate and apart from her
said husband acknowledged that she executed the same
without any fear or compulsion from any one

seal

Elijah J. Hawley
Notary Public

W. D. Hopkinson Register of Deeds of Mecosta County do
hereby certify that the annexed transcript of record
is a true and exact copy of the original and the same
thereof

W. D. Hopkinson
Register of Deeds

Subscribed and sworn to before me this 14th day of January
1904

Louise Radner
Notary Public

My Commission expires April 2, 1905

State of New Jersey

County of Mercer } On this 12th day of July 1871 before me
personally appeared Geo. B. Warren and Emily S. his wife
known to me to be the persons whose signatures are af-
fixed to the within plat and description of a part of the
City of Big Rapids made for the purposes therein set
forth and acknowledged the same to be their free act
and deed and the said Emily S. Warren on a private
examination by one made separate and apart from her
said husband acknowledged that she executed the same
freely and without any fear or compulsion from any
one

Notary
seal

Geo. F. Sims
Notary Public Troy N.Y.

Description of Plat No. 1 of Warren of the City of
Big Rapids

Being a part of section north of range number
ten (10) West and line (5) six, seven (67) eight (8)
Nineteen and all lots lying west of the East alley
in Block Fifty three (53) together with all streets, avenues
dimensions of the aforesaid lots, blocks, streets and
annexed map and chart thereof
Signed & stated in presence of
G. F. Sims Troy N.Y.

Patrick Battusby } Witness's signature of
G. F. Sims }
S. Stickney } Stephen Bronson
Kate M. Bronson

I hereby certify that this plat is a correct copy of
the plat now on record in the Register of Deeds
office being made under the supervision of
the Auditor General by tracing the plat on record
and affixing thereto a carefully compared copy
of the dedication and certificate


Dated this 7th day of Aug. 1911
John B. La Fayette
Clerk and Gen. Supt

Bronson & Warren's Third Subdivision


Plat No ONE

12385


Linden Street 80 ft

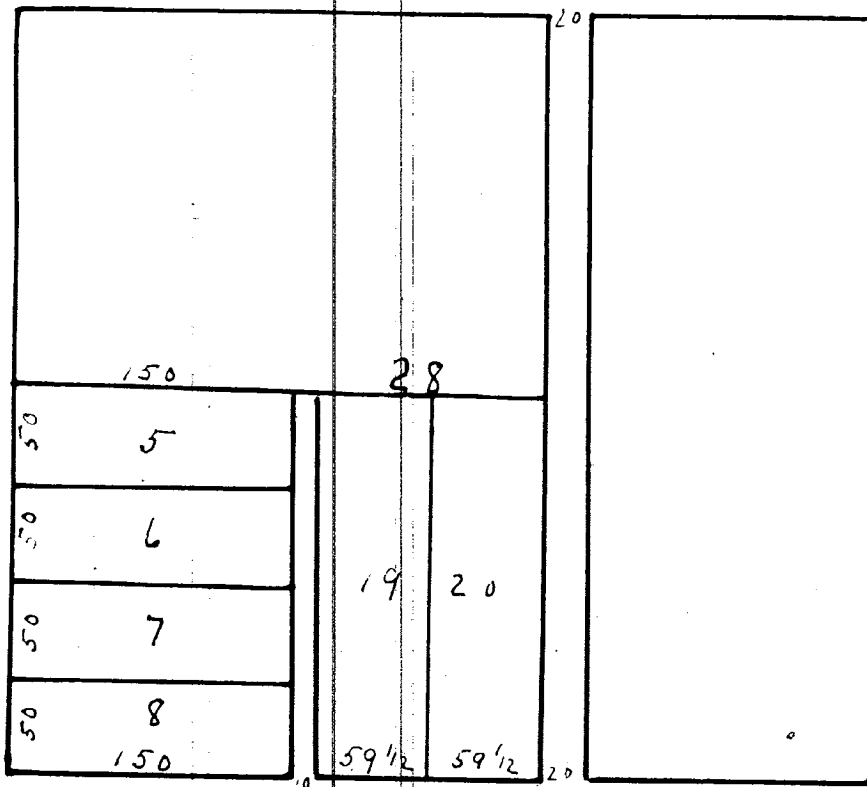


Locust Street

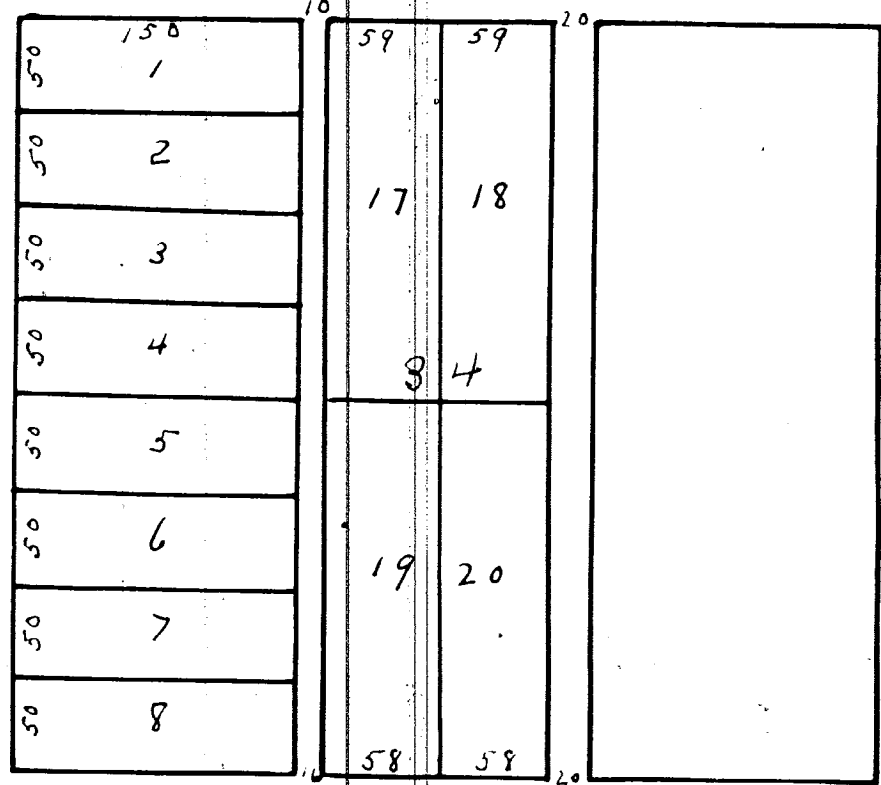

Oak Street 80 feet

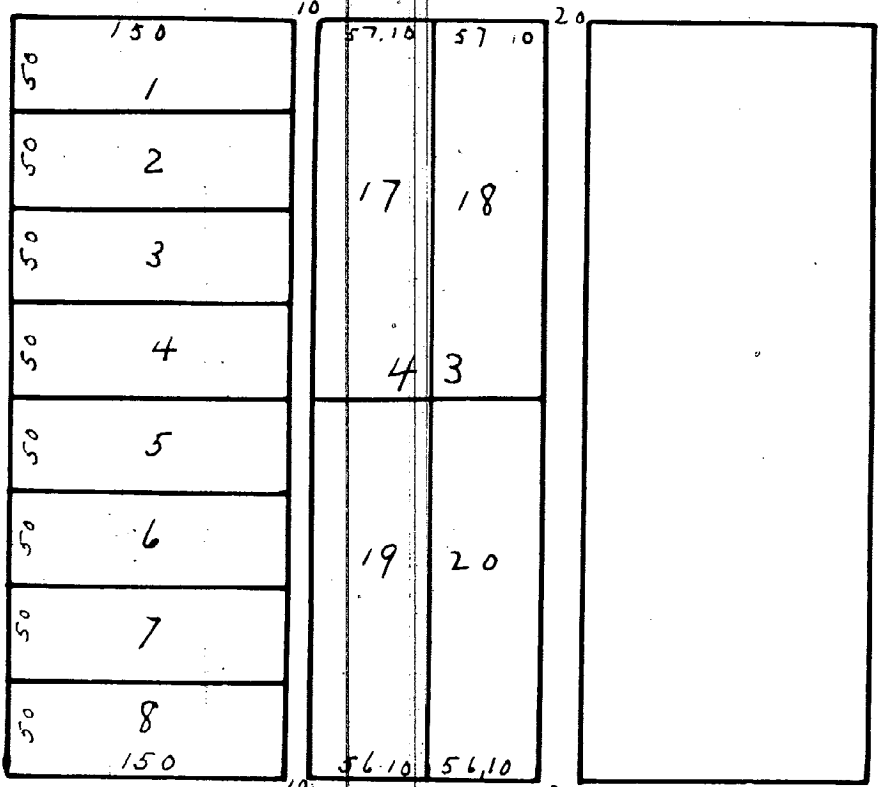

Chestnut Street 80 feet

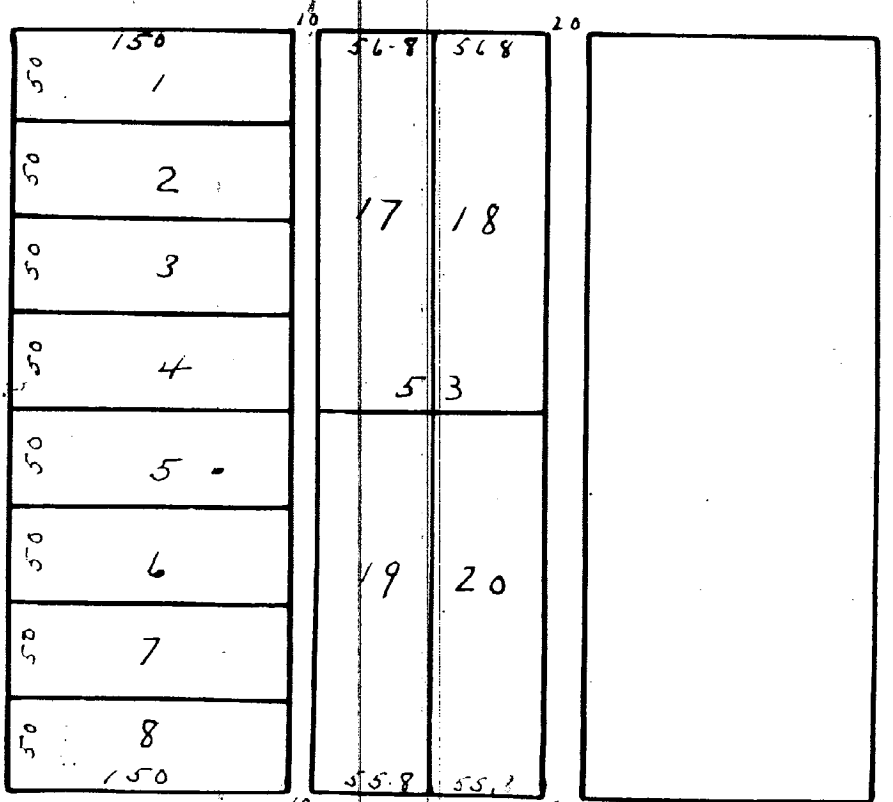

Cedar Street 80 ft.

90 feet wide

Avenue

Michigan

12385