


MAP OF THE VILLAGE OF RUSTFORD

S W $\frac{1}{4}$ OF NW $\frac{1}{4}$ SEC 24 T 13 N R 9 W

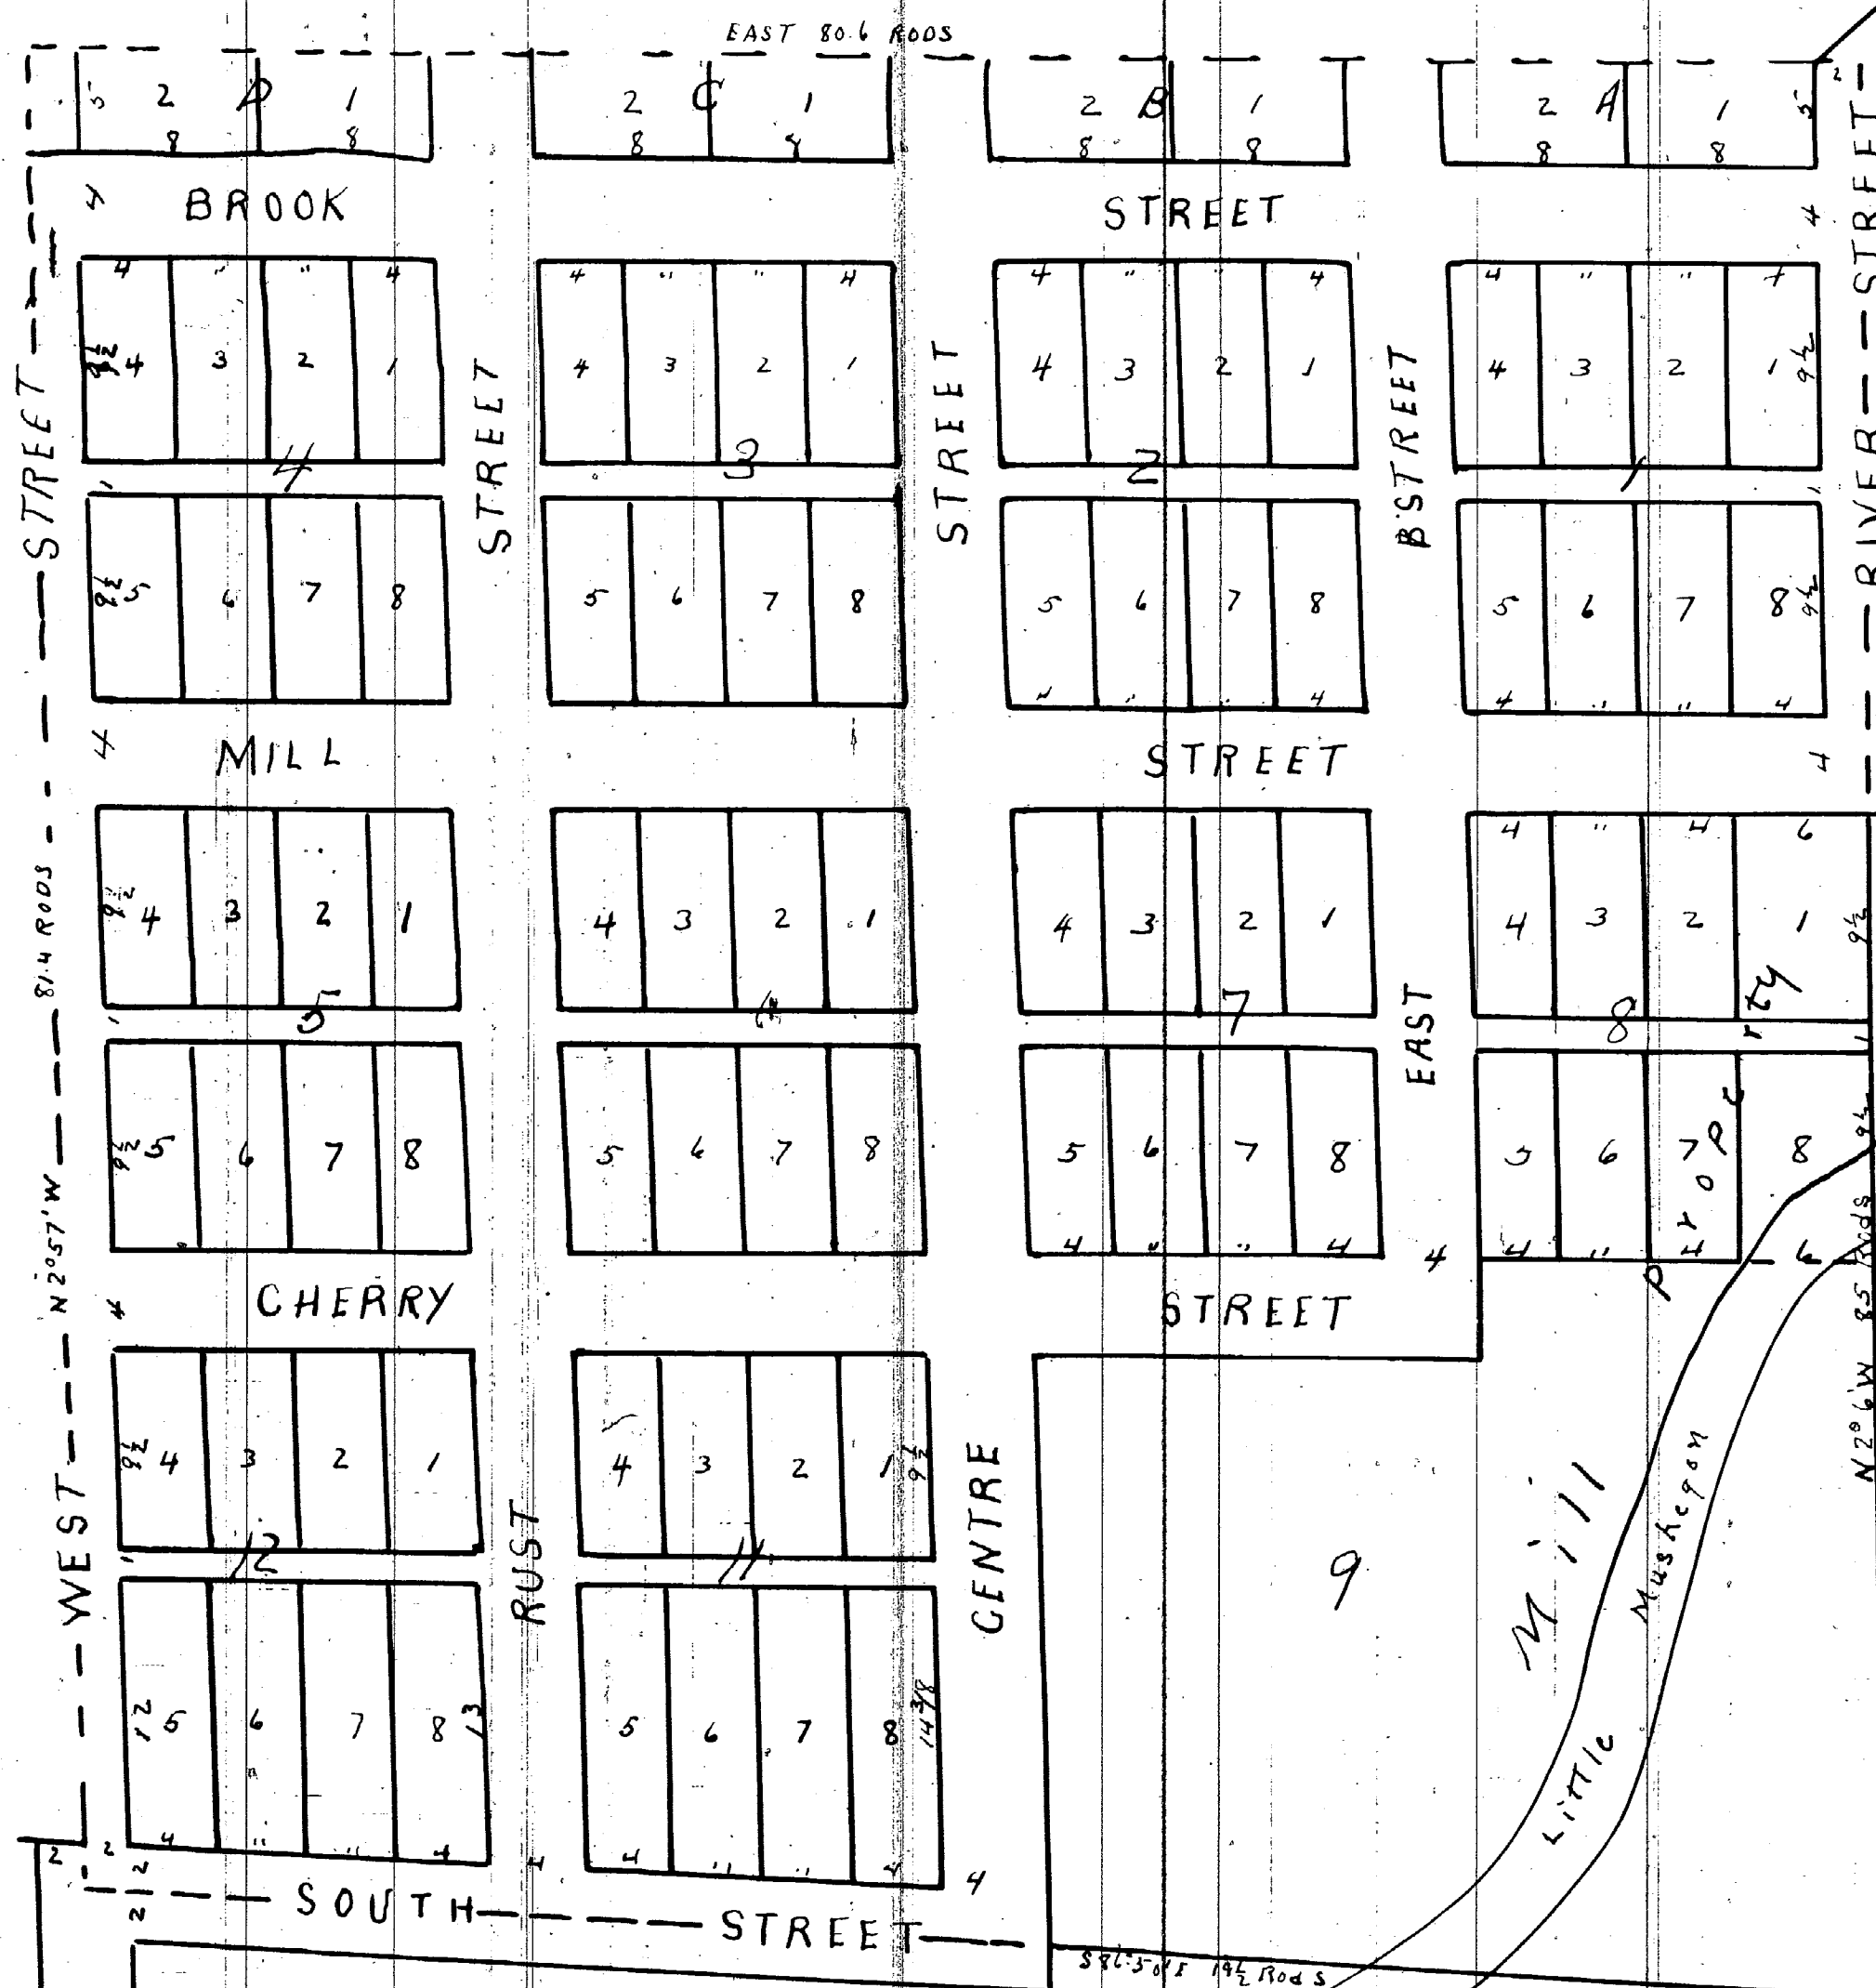

Received and Filed
April 10 - 1869
James M Colby
Register

I hereby certify that this plat is a correct copy of the plat now on record in the Register of Deeds office being made under the supervision of the Auditor General by tracing the plat on record and affixing thereto a carefully compared copy of the dedication and certification.

Dated this 5th day of Aug. 1911
John B. La Fontaine
Clerk and Gen. Supt

Subscribed and sworn to before me The day and year above mentioned
Witness my hand and Notarial seal
E. O. Rose
Notary Public

We the undersigned Owners & Proprietors of the South West quarter of North West quarter of section twenty four Township Thirteen North of range Nine West in the County of Mecosta State of Michigan do hereby certify & acknowledge that we have caused to be made the within map or plat of a part of such section for a Village Plat to be known & called by the name of Rustford

Witness Our Hands & seals this Nineteenth day of March A.D. 1869.

In presence of
Frederick F White
Jno P Sanborn

James W. Sanborn LS

Newell Avery LS

S J Murphy LS

Mary J Swette LS

Abner Coburn LS

State of Michigan } In this fifth day of April A.D. 1869 before me a Notary Public for said County personally came the above named James W. Sanborn Newell Avery S J Murphy Mary J Swette & Abner Coburn known to be the persons who executed the foregoing instrument & acknowledged the same to be their free act & deed

Frederick F White Notary Public
St. Clair County
State of Michigan

State of Michigan } ss On the 12th day of March A.D. 1869 before me a Notary Public in and for said County and state personally came Theodore W Robbins County Surveyor of said County who declares that at the request of Abner Rust of East Saginaw Michigan he has surveyed and measured off the south west quarter of section No 24 in town 13 North of range 9 west into streets, alleys, blocks, and lots for Village purposes that he has made a complete and accurate map or plat of said survey and that the within is such map showing the width of the streets and alleys and the dimensions of blocks and lots in said survey also the courses and distances of the out lines of said west quarter of the north west quarter of said section number twenty four and that said above described piece of land was so platted and surveyed for the purpose of having the same known and recorded as the Village of Rustford all which he the said Theodore W Robbins declares and acknowledges to be his own free act and deed

Witnesses
E. O. Rose
S. J. Swette

Theo. W. Robbins