12390

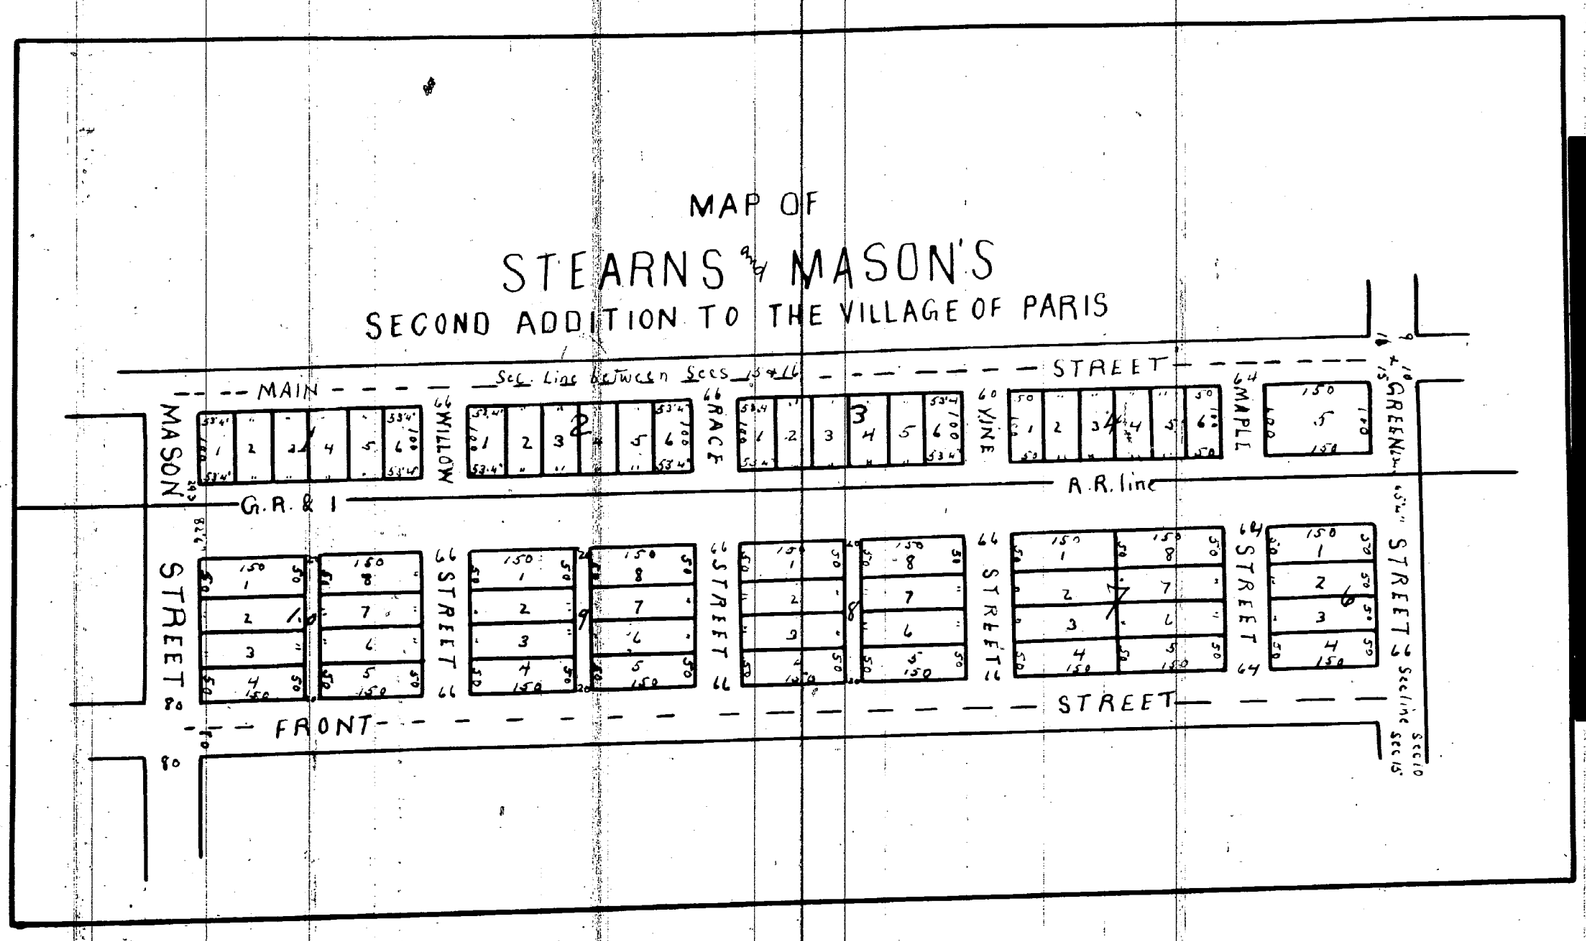

State of Michigan } ss
County of Mecosta } This certifies that I have been requested by George F Stearns and Alanson T Mason (owners and proprietors thereof) I have surveyed and Mapped an Addition to Steams & Masons addition to the Village of Paris and the same is described as follows viz. The north west corner of said Addition is the Corner to section 9.10.15 & 16 in T. 16. N R. 10 W. said Addition is bounded on the East by the center line of Front street of said Addition on the north by the section line between 10 and 15 on the west by the section line between sec 15 & 16 and on the south by the center line of Mason Street of Steams and Masons addition to the Village of Paris as on record The width of Main street is 66 feet. of Front Street 80 feet and of Mason street 80 feet Willow, Race, Vine and Green street are each 66 ft Wide Maple street is 64 feet wide. The lots in blocks one two and three are 53' 4" wide by 100 feet long. The lots in block four are 50 feet wide by 100 long. Block 6 is 150 by 100 feet The lots in blocks 6. 7. 8. 9. 10. are 150 by 50 feet. 20 feet wide Alleys cross blocks 8. 9. 10 in the middle all other detail will be found described on the map of Steams and Masons second Addition to the Village of Paris on the other side of this paper and said map is to be taken as part of this survey bill.
Dated Big Rapids Mecosta County Mich
This 5th day of November A. D. 1870

Theo W Robbins
County Surveyor

State of Michigan } ss
County of Mecosta } Personally appeared before me Charles D Bronson a Notary Public Tho W Robbins who acknowledged the within Map and description to be his Act.

Charles D Bronson
Notary Public Mecosta Co. Mich

The within map is hereby declared by us to be an addition to the Village of Paris in the County of Mecosta and State of Michigan to be known and recorded as Steams and Masons second addition to the Village to the Village of Paris
In witness whereof we have hereunto set our hands and seals this fifth day of November one thousand eight hundred and seventy
In presence of
James E Berrins
William O Beorn

George F Stearns [L S]
Alanson T Mason [L S]

State of Michigan } ss
County of Mecosta } On this Ninth day of November one thousand eight hundred and seventy before me a Justice of the peace in and for said County personally appeared George F Stearns and Alanson T Mason known to me to be the persons who executed the Map or plat hereto annexed and each acknowledged that he executed and signed the said Plat for the object and purposes of having the same made and recorded as an Addition to the Village of Paris in the said County and state to be known and designated as Steams & Masons second Addition to the Village of Paris
James E Berrins
Justice of the Peace

Register's office } ss
Mecosta County } Received for record Nov 9 - 1870 at 3 P.M.
James M Leelby
Register

I hereby certify that this plat is a correct copy of the plat now on record in the Register of Deeds office being made under the supervision of the Auditor General by tracing the plat on record and affixing thereto a carefully compared copy of the dedication and certificate
Dated this 5th day of Aug 1911
John B Fauntleroy
Clerk and Gen Dept

ClibPDF - www.fastio.com

MECOSTA COUNTY.

PLAT --- HOLCOMB'S ADDITION TO THE CITY OF BIG RAPIDS.

By Circuit Court, May 13, 1915.
See Copy of Order.
Liber L. page 166.

Entire Plat Vacated.

Vol. 167. page 13000

PLAT --- STEARN AND MASON'S SECOND ADDITION.

To the Village of Paris Part Vacated.
By Circuit Court, April 17, 1878.

Entire Blocks 1-2-3-4-6-7-8-9 and entire Block 10, except Lot 4 therein. Entire Green Street, Entire Maple Street, Entire Vine Street, Entire Rose Street E and W End. Addition.

And entire Willow Street and the alley running through the center of Blocks 100 and 101 said blocks and streets being Stearns and Mason's Second Addition aforesaid, entire Front Street running north and south the whole length of Stearns & Mason Addition and Stearns and Mason's Second Addition, except where said Front Street is crossed by Bridge Street in said Stearns and Mason's Additions; also all that portion of Mill Street, Water Street and Mason Street running and being east of and from the west line of said Front Street aforesaid, and also all that piece or strip of land lying between the east line of said Front Street and the Muskegon River and extending the whole length north and south of said Stearns and Masons Addition, except when Bridge Street crosses the same, all said last described streets and lands being in Stearns and Masons Addition to the Village of Paris.

Liber 14. Page 274.

Vol. 149. Page 12360.

Curts & Taylor
Plat Examiners.

PLAT --- VILLAGE OF GLEN ELM.

Received June 4, 1880.
Liber 1, page 271.
Signed by Sarah Frensch and Wife.

That we, the proprietors of the Village heretofore platted and named Glen Elm and of record in the Mecosta County Register Office in Liber 1 of Deeds on page 237 and 238, hereby change the name of said Village; is hereby altered and changed by us from Glen Elm to Frensch Addition to the Village of Big Rapids and said Village is henceforth to be known and called by the name of French's Addition to the Village of Big Rapids.

Vol. 149. Page 12357.

Curts & Taylor
Plat Examiners.

86

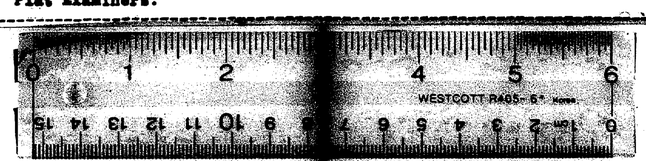

16 X

ClibPDF - www.fastio.com