


Register of Deed offices
 Mecosta County } Received for record
 Feb. 15 - 1872 at 3:15 P.M.

James M. Colby.
 Register

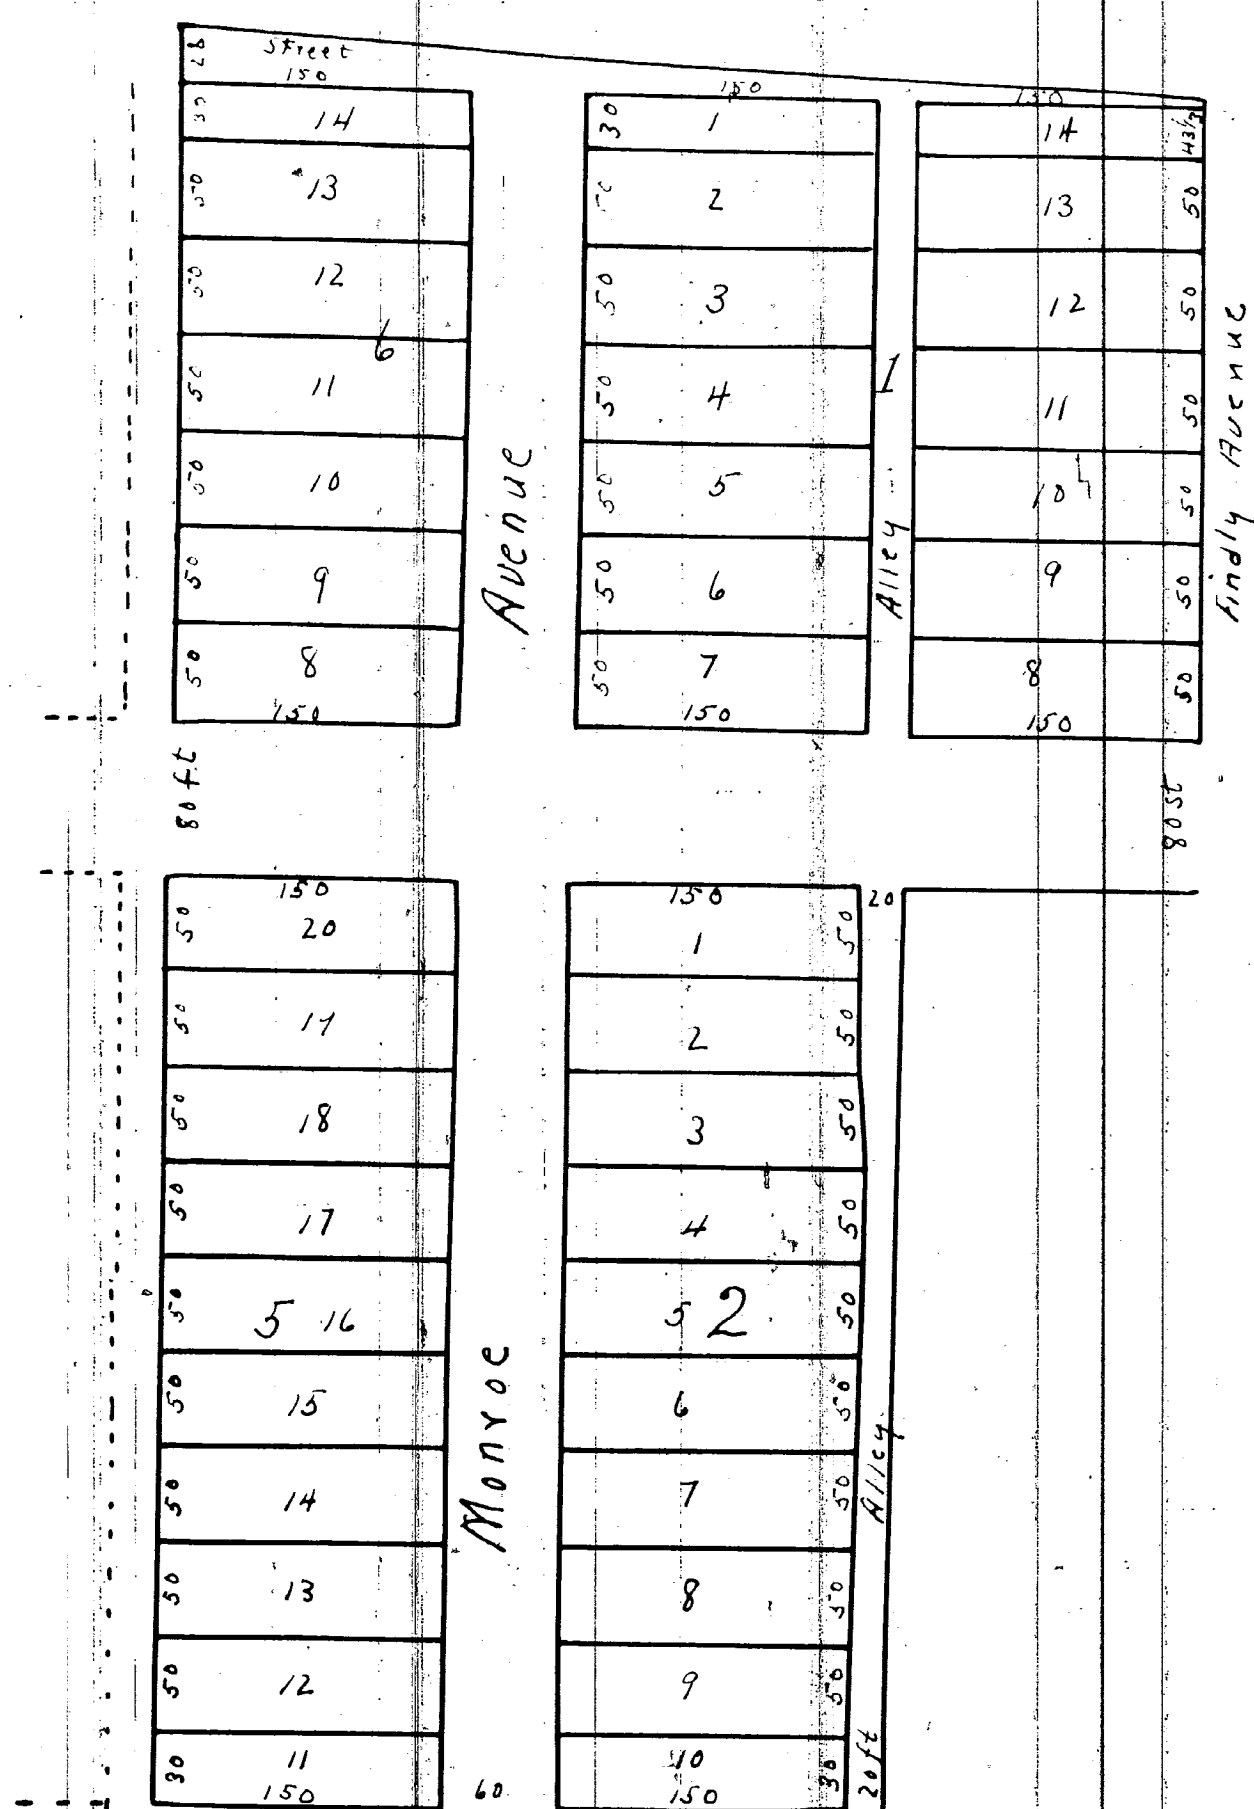

Parley M. Brown's subdivision
 of a part of the south half of the south
 east quarter of section number ten
 Township fifteen north of Range ten west

I. S. Stickney a Civil Engineer
 & Surveyor do hereby certify & declare
 that I have accurately measured
 the above subdivision & that this
 plat is a correct map of the same
 that the figures on it represent
 the number of the lots & blocks
 the length & breadth of the same in feet
 and is bounded by the following
 lines to wit Beginning eighty feet
 west of the north west corner of Block No Ten in Warren
 & Bronson's subdivision of the SE 1/4 of
 the SE 1/4 of section ten Township fifteen
 north of Range ten west in the City of
 Big Rapids on the 1/8 line running
 east & west through said description
 thence westerly on said line 530 feet
 thence southerly 358 ft to the continuation
 of the north line of Pine street thence
 east 530 feet to Finley Avenue thence
 north 330 feet to place of beginning
 Also beginning 150 feet west from
 the North west corner of Block
 number Forty two in said Warren
 & Bronson's subdivision on the south
 line of the continuation of said Pine
 street thence west on said line 380 feet
 thence south 480 feet thence east 380
 feet thence north 480 feet to place of
 beginning all lines except the 1/8
 line aforesaid run parallel with the
 lots & blocks in the aforesaid adjoining
 subdivision in the City of Big Rapids
 County of Mecosta & State of Michigan

Know all men by these presents that
 I Parley M Brown of the City of Big Rapids
 Michigan do hereby certify & declare
 that I the proprietor of the above
 named subdivision have caused the
 same to be accurately measured
 plotted by I. S. Stickney a Civil Engineer
 & Surveyor & that the above plat represents
 the same truthfully & I further certify
 & declare that all the streets & alleys
 of said plat are particularly set forth
 & described on & by this map or plat
 by their lengths breadths & names
 in words & figures that all the blocks
 of said plat are numbered & all the
 lots intended for sale are numbered
 progressively in each block
 Parley M Brown
 Subscribed & sworn
 to before me this 13
 Feby 1872

Chas W Bronson
 Notary Public
 Mecosta County

I hereby certify that this plat is a correct copy
 of the plat now on record in the Register of
 Deeds office being made under the supervision
 of the Auditor General by tracing the plat on
 record and affixing thereto a carefully
 compared copy of the dedications and
 certificate

Dated this 10th day of Aug. 1911
 John B. Fountain
 Clerk and Gen. Dept.

Subscribed & sworn
 to before me this
 13th day of Feby 1872

Chas W Bronson
 Notary Public
 Mecosta Co Mich

I. S. Stickney Surveyor