I hereby certify that this plat is a correct copy of the Plat now on record in the Register of Deeds office being made under the supervision of the Auditor General by tracing the Plat on record and affixing thereto a carefully compared copy of the Dedication and certificates

Dated this 9th day of Aug 1911
John B La Fountain
Clerk And Ex Officio

Description in plat No 3 in Warren & Bronson's Third Subdivision of the City of Big Rapids being a part of section number fourteen (14) in Township number fifteen north of Range number ten west and includes of Lots blocks streets avenue and alleys situate and lying between Linden street and Cedar Street and between Mecosta Avenue and the Muskegon River. The size and dimensions of the aforesaid lots blocks avenue streets & alleys are as indicated and represented by the annexed plat and chart thereof

Signed and sealed in presence of
E. F. Lewis Troy N.Y.
Patrick Battersby

Geo. B Warren LS
Emily S Warren LS
Stephen Bronson LS
Kate M Bronson LS

E. F Dewey } Witness to signature of
S Stickney } Stephen Bronson
Kate M Bronson

12392

State of Michigan }
County of Mecosta } On this eight day of July A.D. 1871 Personally Came Stephen Bronson and Kate M. his wife to me known to be the persons whose signatures are affixed to the foregoing Plat and description of a part of the City of Big Rapids made for the purposes therein set forth & who acknowledged the same to be their free act and deed. and the said Kate M. Bronson wife of the said Stephen Bronson on a private examination separate and apart from her said husband acknowledged that she executed the same without any fear or compulsion from any one

Elijah F Dewey
Notary Public

I. W. D. Hopkinson Register of Deeds Mecosta County do hereby certify that the annexed transcript is a correct and exact copy of the original record and the whole of the same thereof

W. D. Hopkinson
Register of Deeds

Subscribed and sworn to before me this 14th day of January 1904
My commission expires April 2 - 1905 Florence Radney
Notary Public

Plat No. 3
Third Addition Part ONE

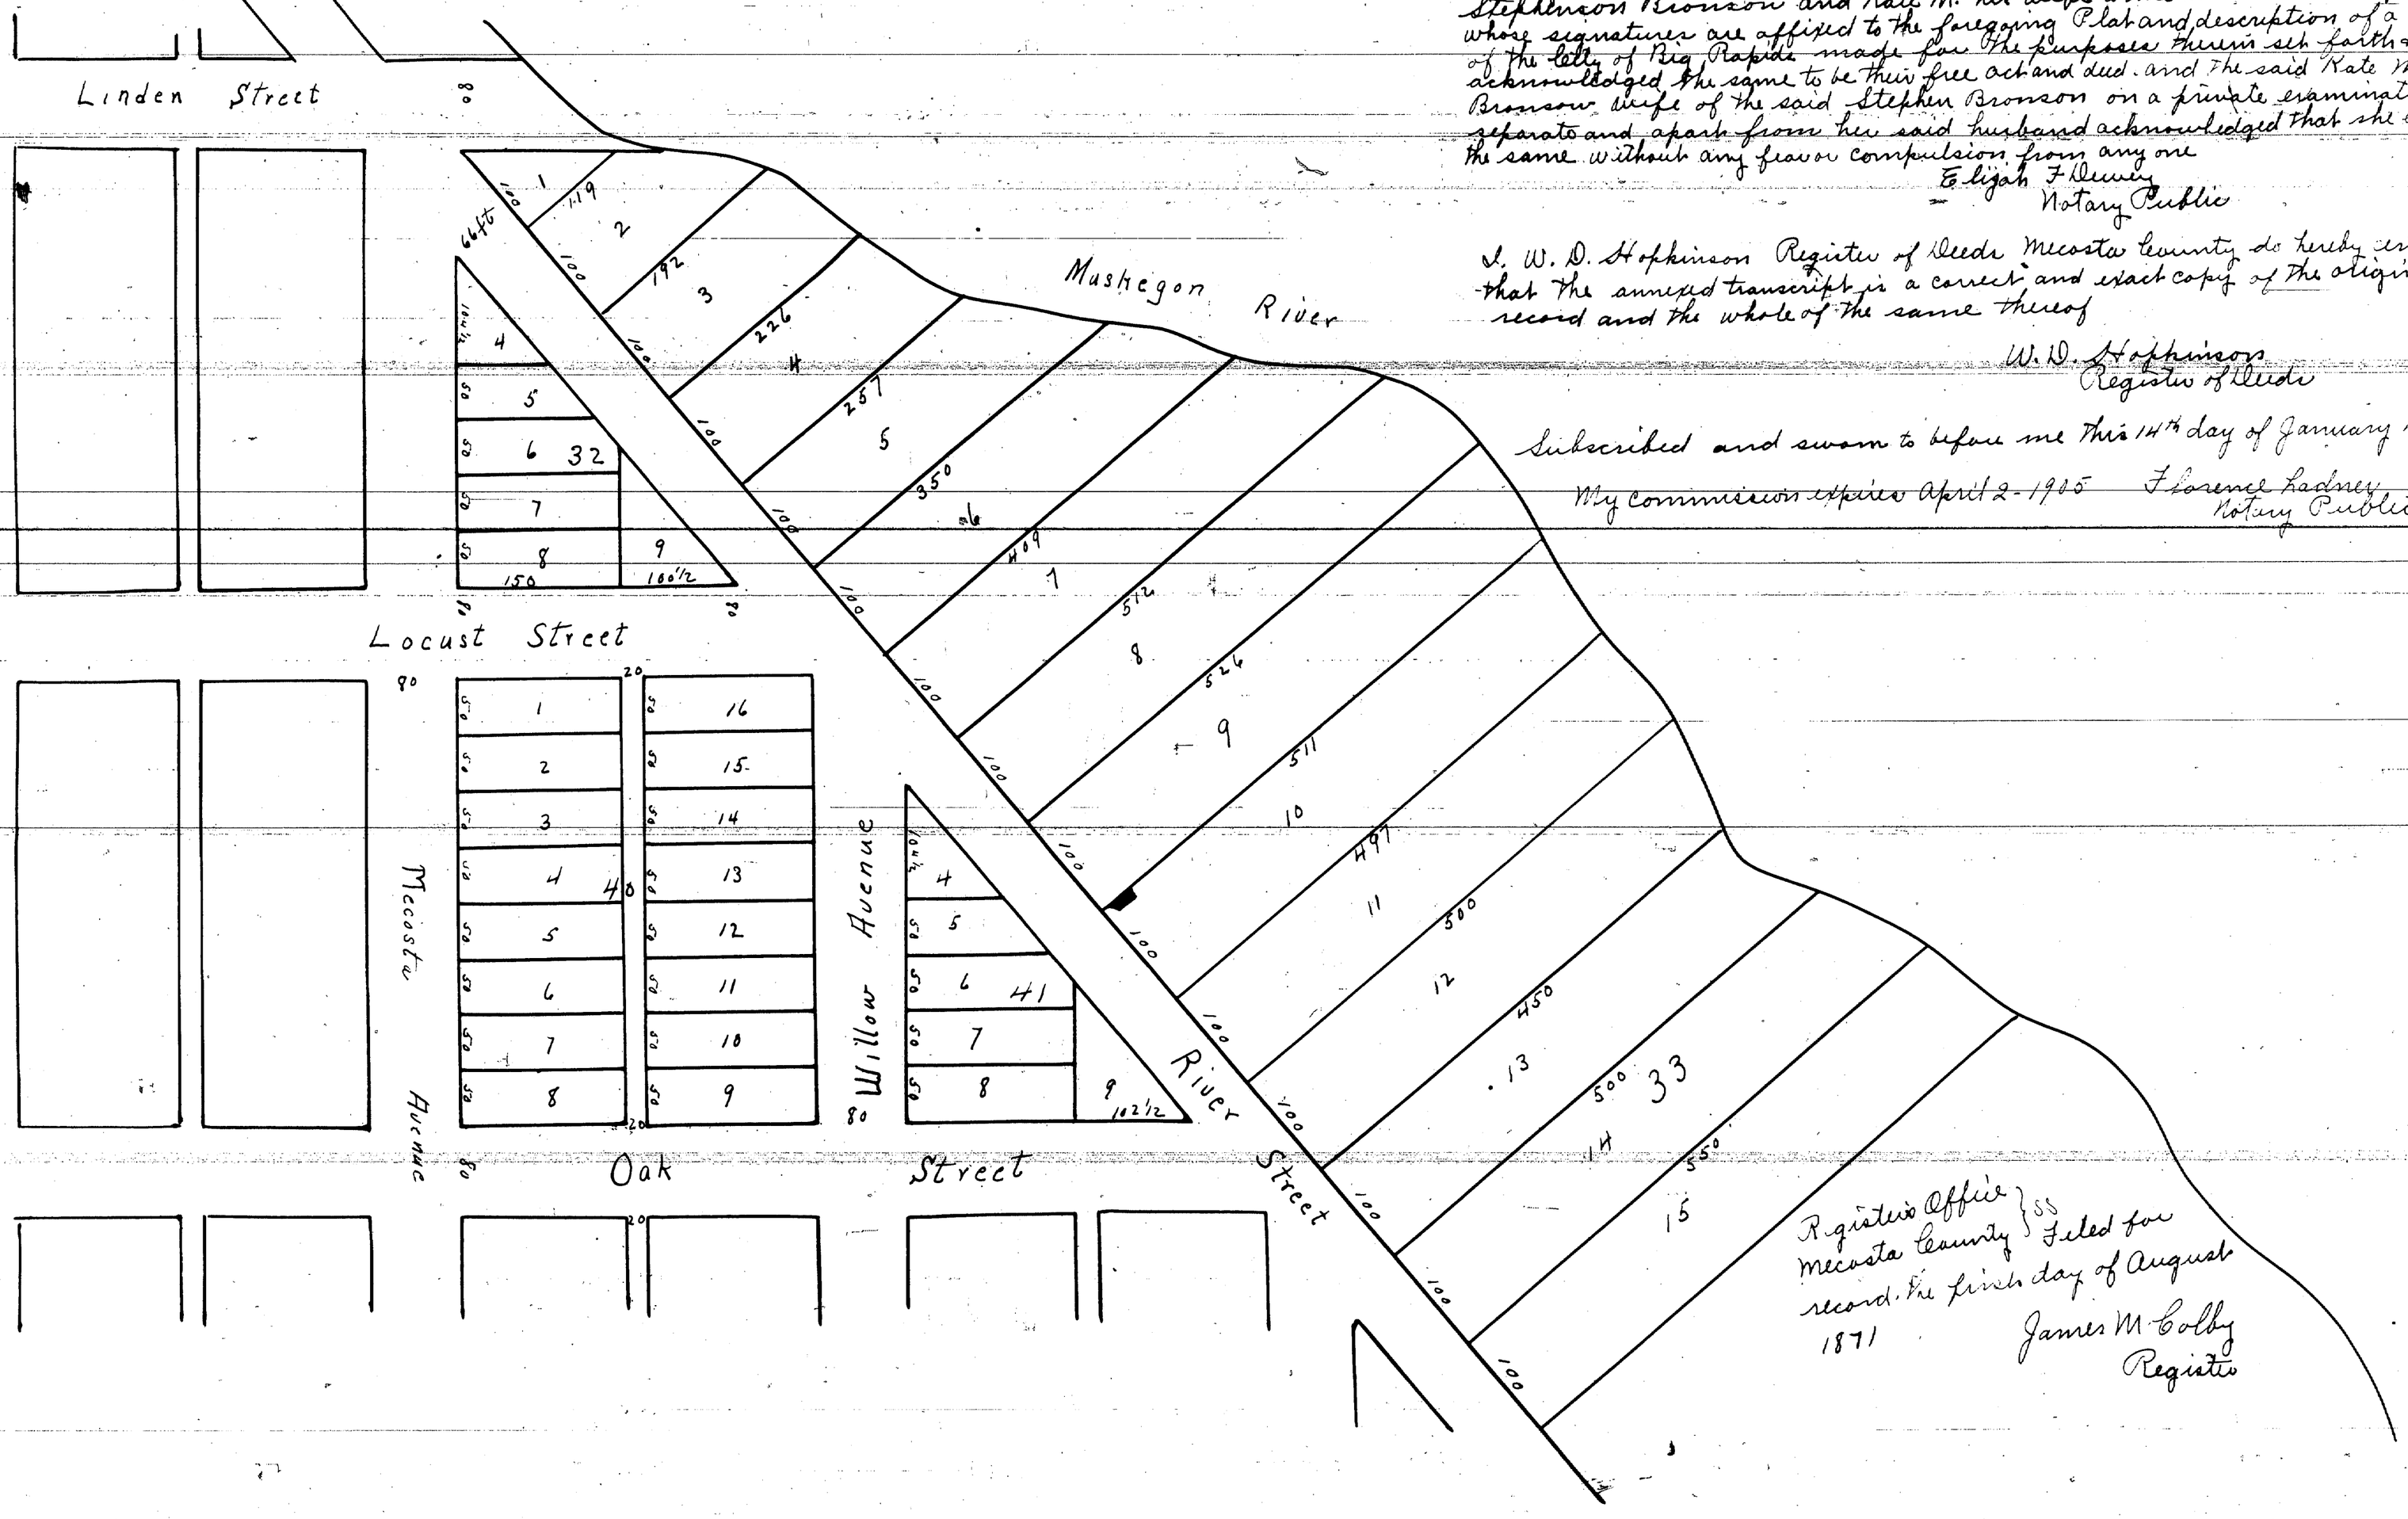

Registers Office }
Mecosta County } ss Filed for record the first day of August 1871
James M Colby
Register

12392

Warren & Branson's Third Addition

Plat No 3.

Part two

Oak Street

Mecosta Avenue

Chestnut Street

Cedar Street

Willow Avenue

Cherry Avenue

Lilac Avenue

River Street

Muskegon River

V-67-51

DISCONTINUANCE

VACATION OF DIRECTION

SEE V573-61