DUSH VILLE

Isabella County Michigan

Comprising part of the NW¼ of NW¼ of Section 15 Township 13 North of Range 5 West, Township of Fremont

Scale of 100 feet to 1 inch

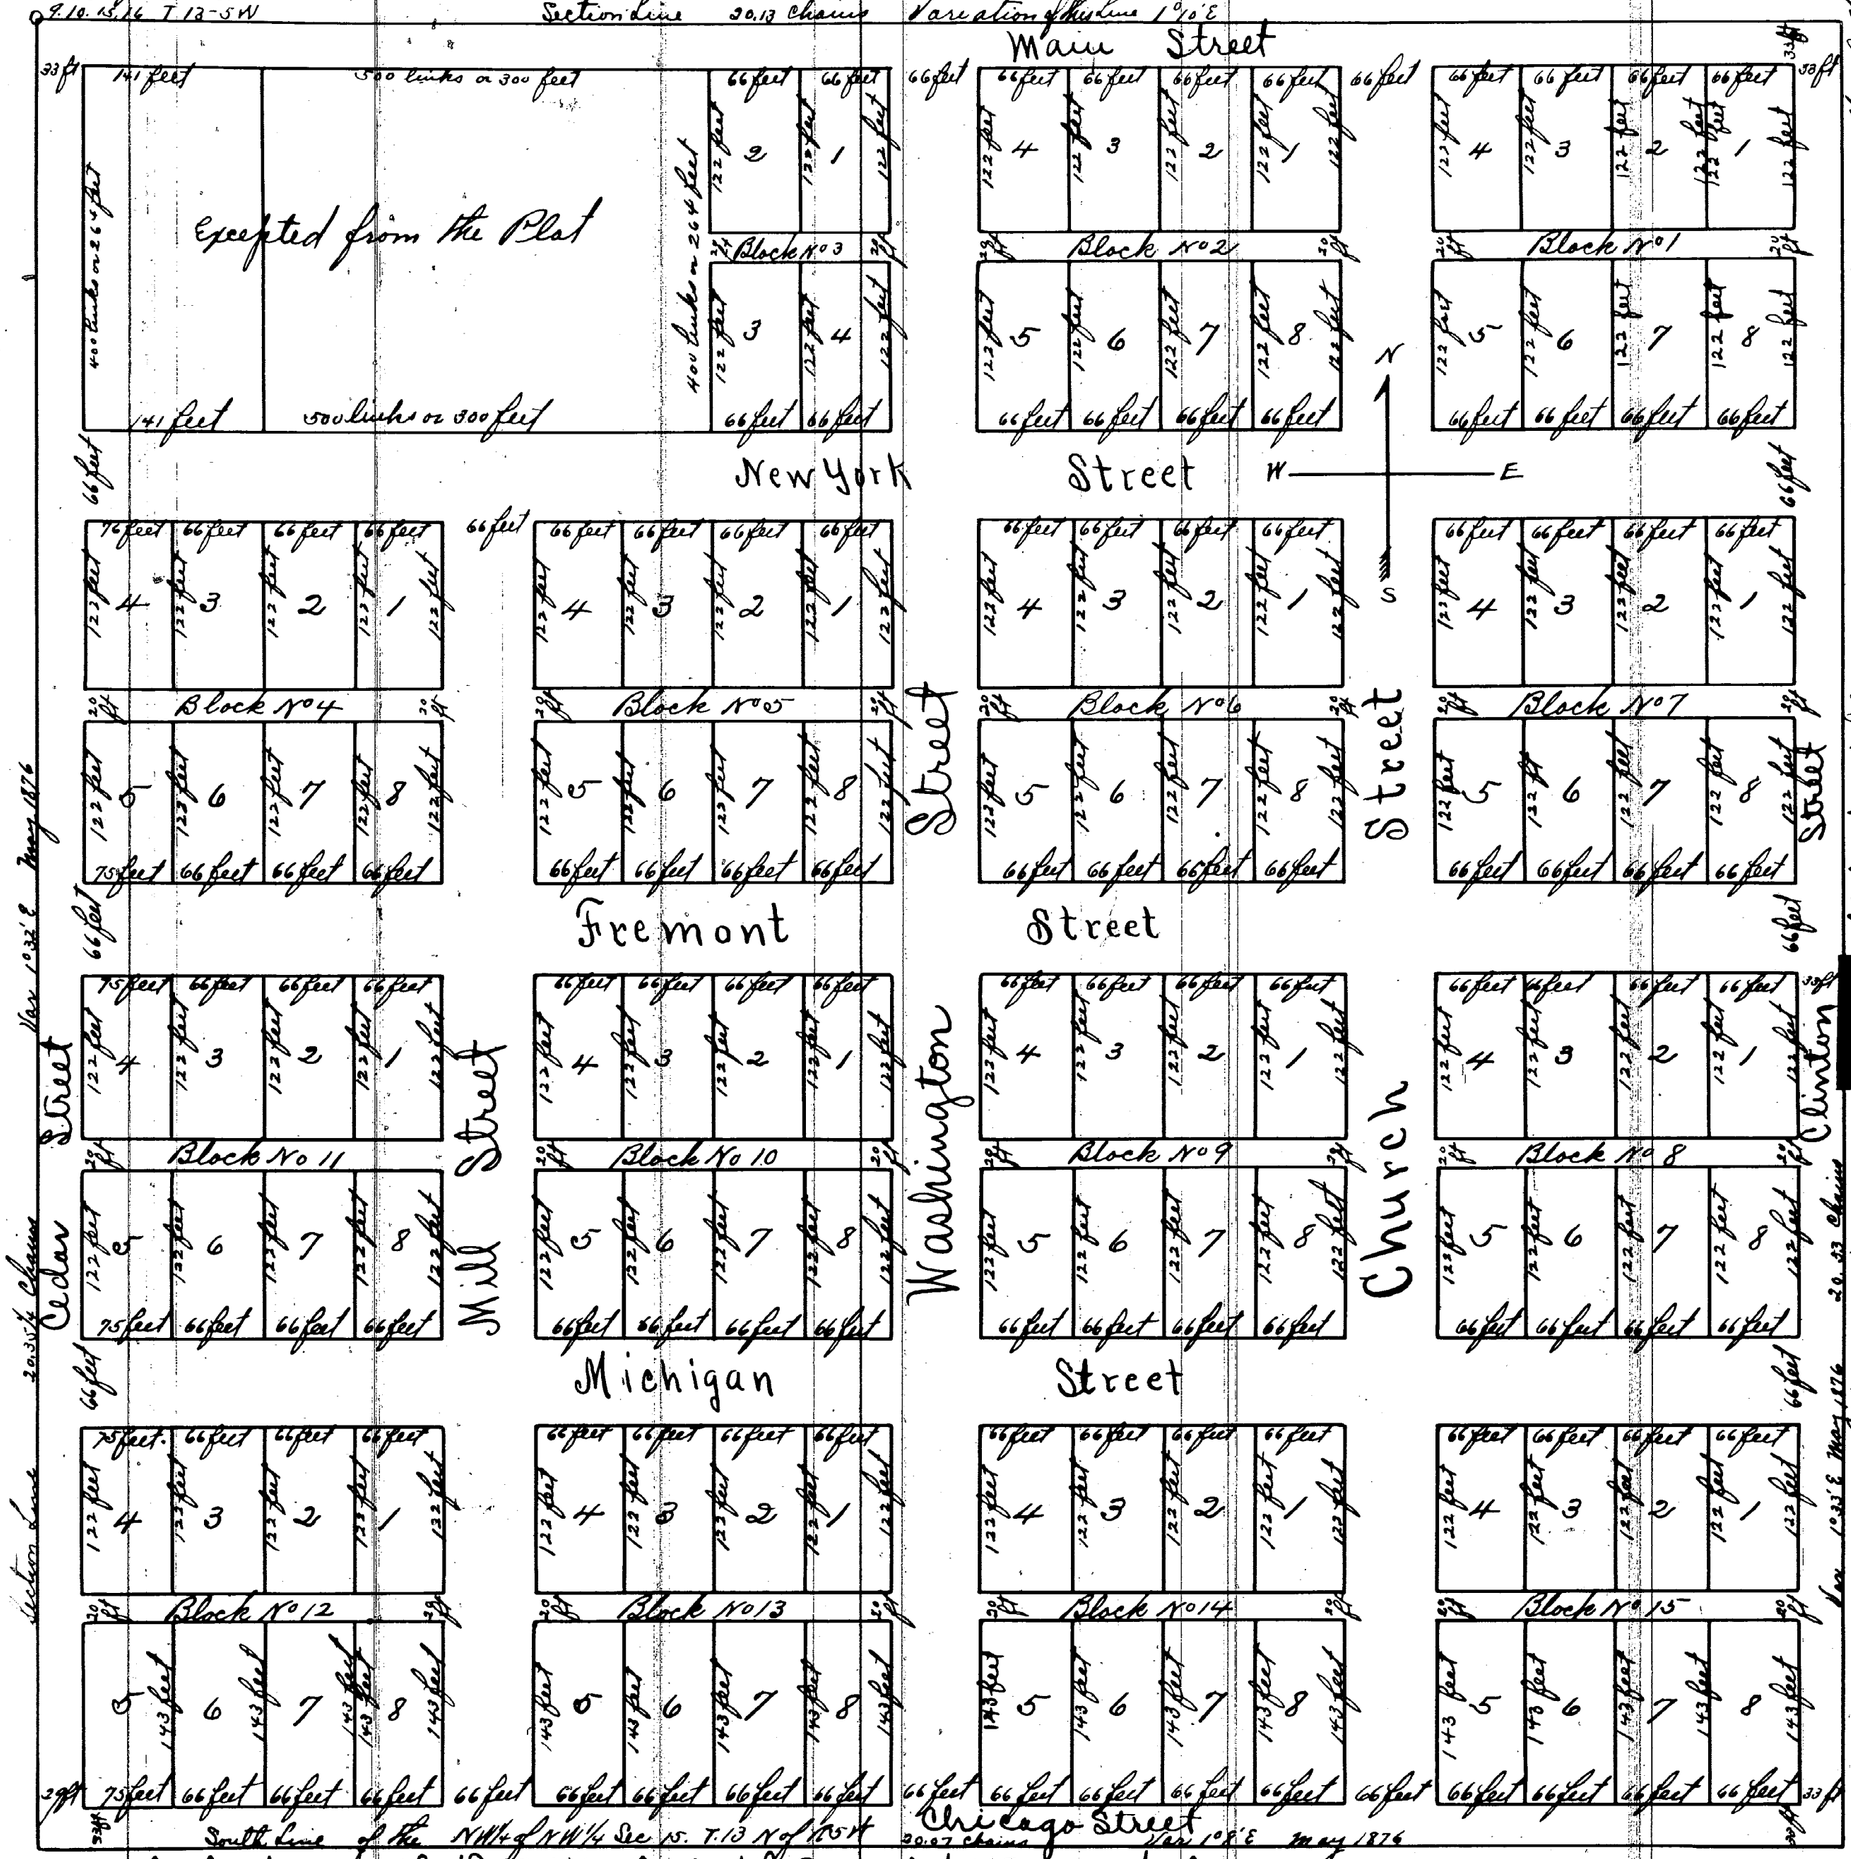

Register's Office } Received for Record this 18th day January A.D. 1877 and Recorded Liber 11 of Villages Page 11

J. M. Vance Register of Deeds

Plat on page

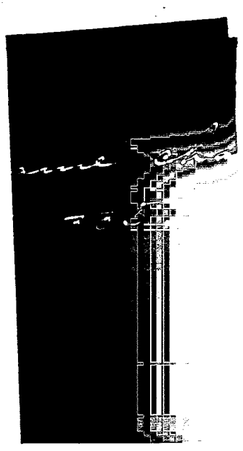

12396

I Know all men By these presents that D Wm. Wiley Dush of the Township of Fremont, the County of Isabella and the State of Michigan, have caused Anson R Arnold County Surveyor for Isabella County, to Survey Lay out and Plat for the purpose of a Village, the North West quarter of the North West quarter of Section Fifteen in Township Thirteen North of Range Five West County of Isabella State of Michigan, Excepting always a piece of land in the North West corner of said above described land, Seven Chains and Thirteen links East and West, and four Chains North and South and that I have established and do by these presents establish the same as a Village, to be known as Dush Ville, and that the Blocks and the Lots are in form and size, the Streets and Alleys are in width and form as represented in the foregoing Map, Plat or Plat of Dush Ville, and that the Streets and the Alleys, as such, are forever dedicated to the Public use as high ways, and that the foregoing Map, Plat or Plat of Duchville is a true representation thereof and the whole of the same

Signed and Sealed at the Township of Fremont this Twenty Fifth day of October A.D. 1876

In presence of
D. Scott Partridge
George Plowmaker
Lewis Ingersoll

Wm Wiley Dush {L S}
Anson R. Arnold C.E and {L S}
Surveyor for Isabella Co

State of Michigan } ss On this 25th day of October in the year one thousand Eight hundred and Seventy Six before me, the subscriber, a Justice of the peace for said county, personally appeared Wm Wiley Dush and Anson R. Arnold to me known to be the same persons described in, and who executed the foregoing Instrument and acknowledged the same to be their free act and deed

D Scott Partridge
Justice of the Peace

I hereby certify that this Plat is a correct copy of the Plat now on Record in the Register of Deeds Office, being made under the supervision of the Auditor General by tracing the Plat on Record and affixing thereto a carefully compared copy of the Dedication and Certificates

Dated the 21st day of August 1911

Alton B. Stafford
Clerk And Ex Officio Register of Deeds

State of Michigan } ss Office of Register of Deeds
County of Isabella } and Anson R. Arnold Surveyor
I certify that the duplicate copy of Plat of Dush Ville with the original Plat we filed, compared and found that it is a true copy of the whole thereof
Witness our hands and seals at Mt Pleasant this 18th day of January A.D. 1877

J. M. Vance Register of Deeds
Anson R. Arnold Surveyor.