


Shewby certifies that the Plat is a correct copy of the Plat now on Record in the Register of Deeds Office being made under the supervision of the Clerk General by tracing the Original Record and offering the same for public sale.

Attest the 22nd day of August, 1911
Alton B. Shewby
Clerk and Sec. Regt.

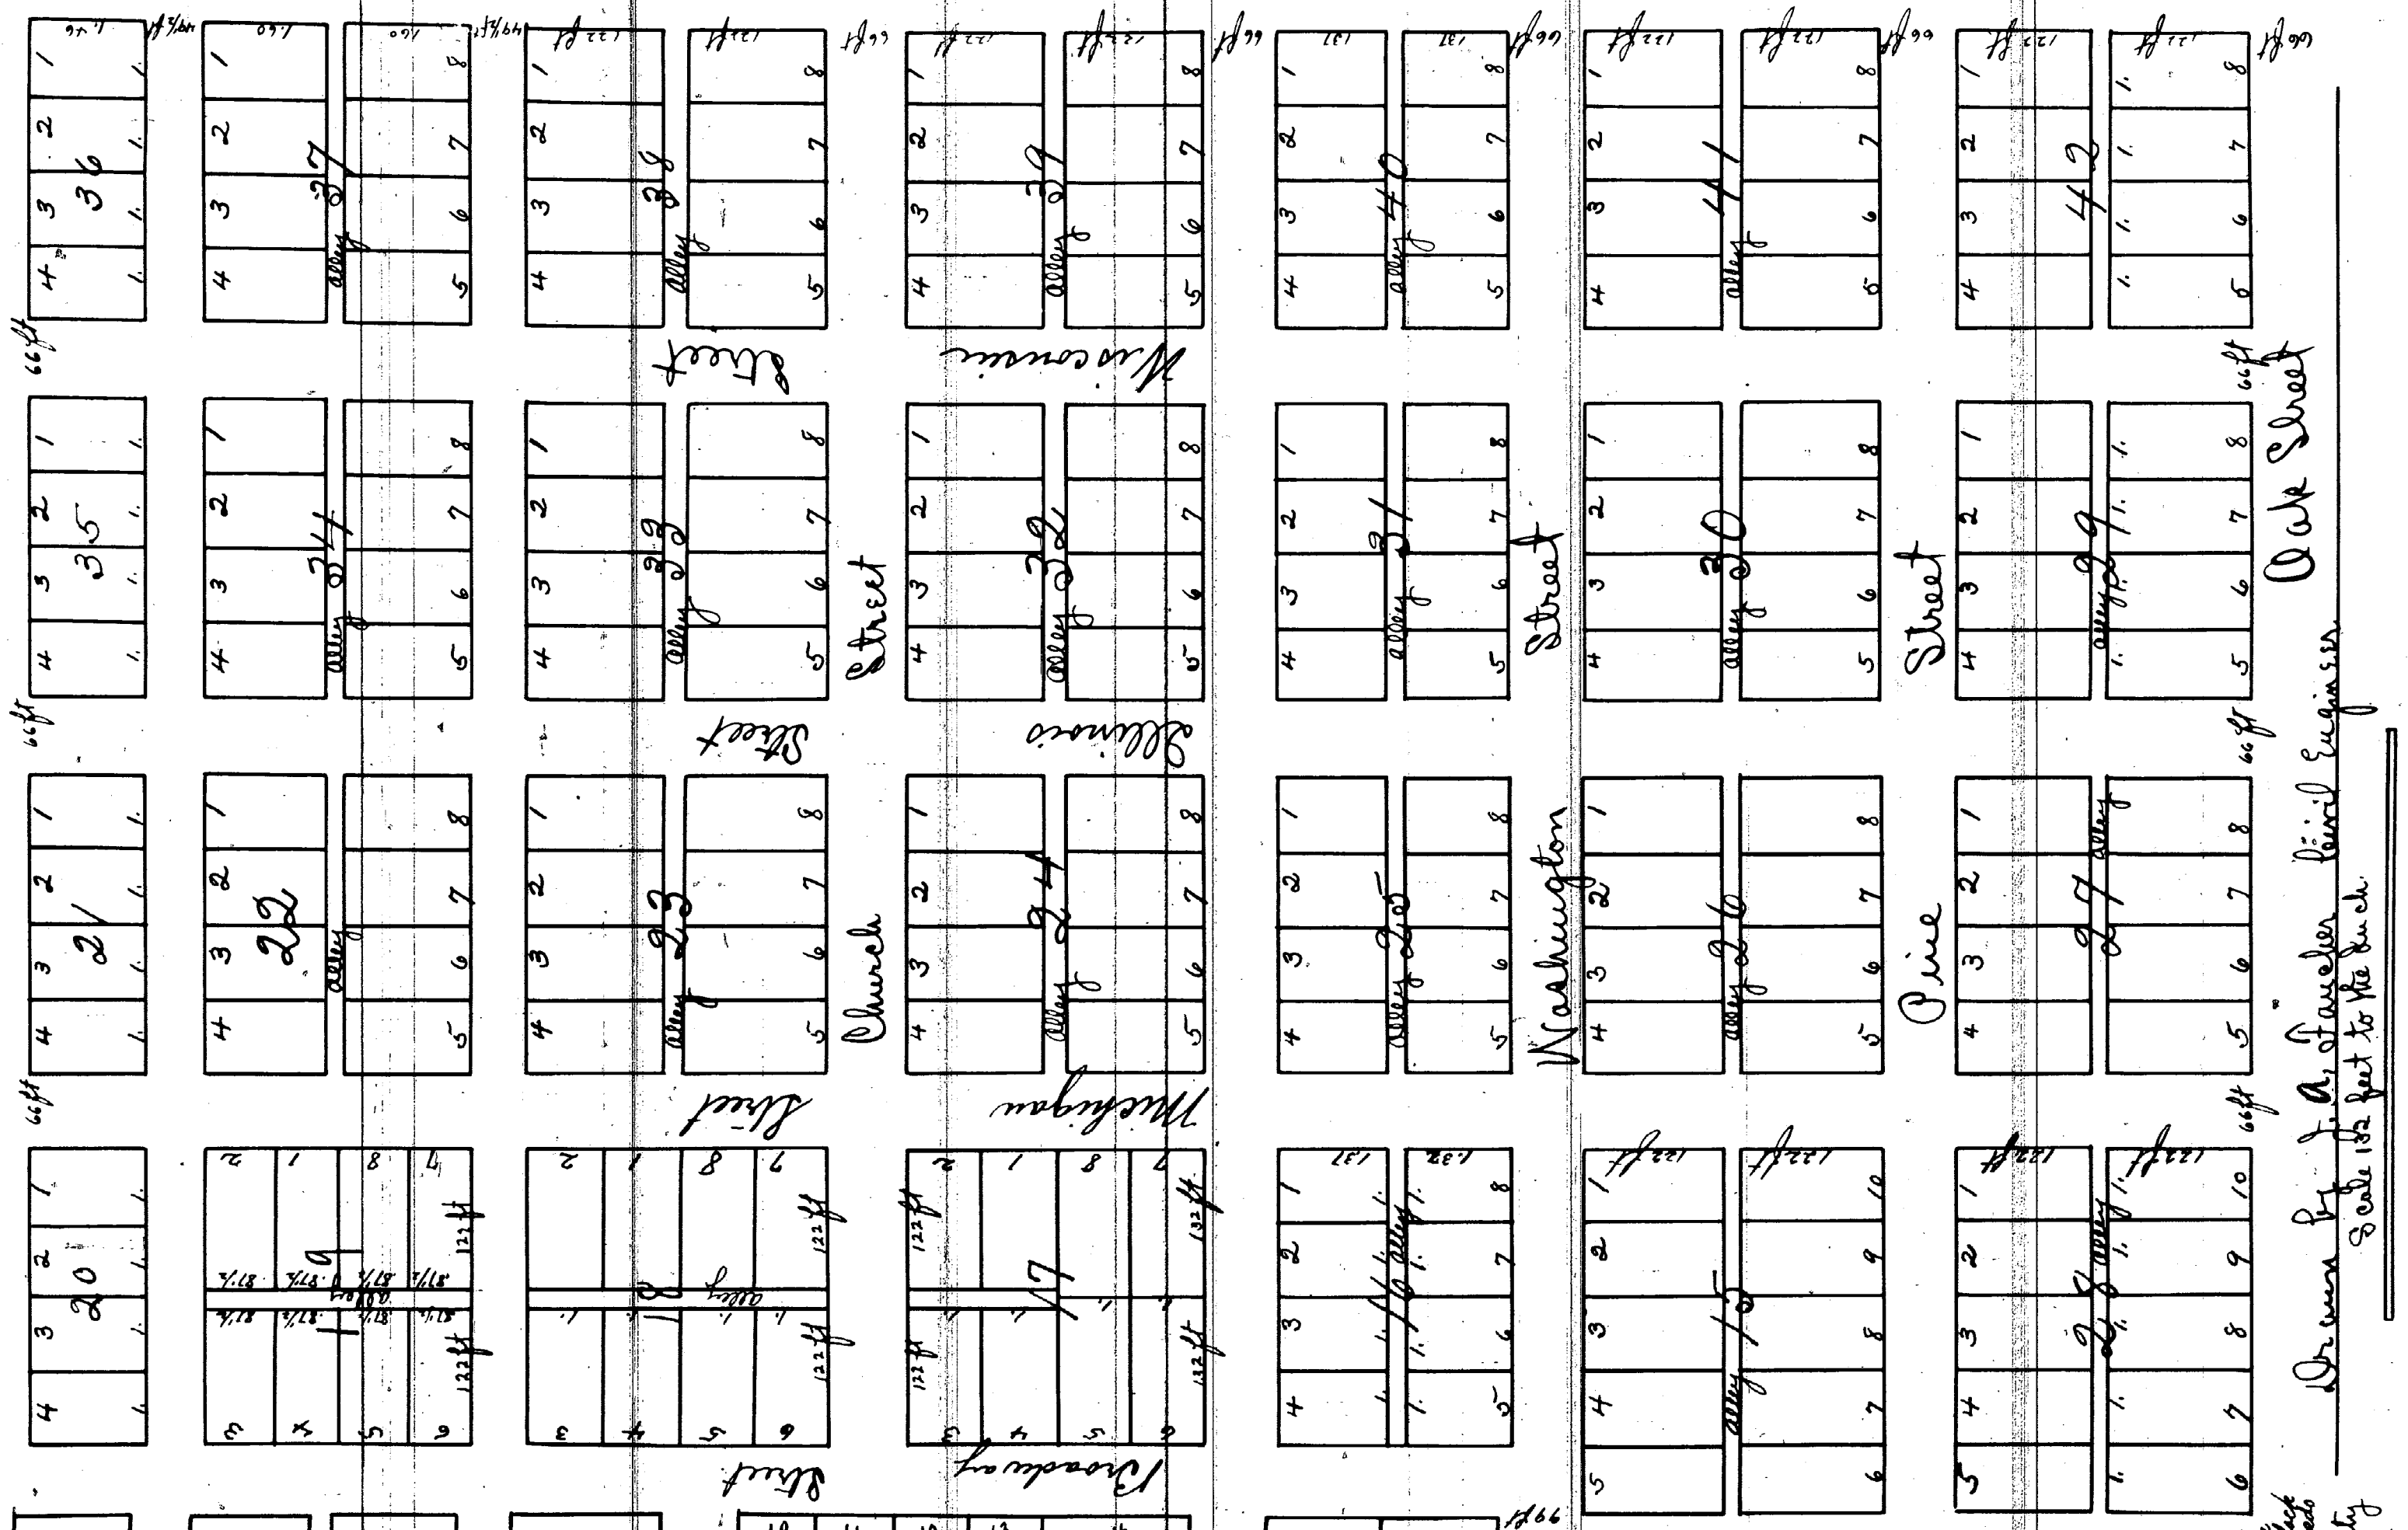

MAP of MOUNT PLEASANT MICHIGAN

Know all men by these presents that we George Marston Harry Marston and Corbelle & Marston take and to be placed in the above plat is following described pieces or parcels of land which lying and being in the town of Mount Pleasant in the County of Isabella State of Michigan to wit the North West quarter of South East quarter of South West quarter of North East quarter except strips of land lying on West side of the plat two chains and two links wide running by road from South line and running to North line parallel with North line also a strip of land forty two rods wide on East side of North West quarter all in Section 18 of Twp 35 N. R. 10 W. of Range 10 West from West line of plat and plat is known as the Village of Mount Pleasant in Isabella Co. Michigan.

Witness our hands and seals this 22nd day of August 1911.

George Marston [L.S.]
Harry Marston [L.S.]
Corbelle & Marston [L.S.]

By James Marston his attorney in fact
George Marston [L.S.]
Isabella County

Right purchased and sold for the town of Mount Pleasant by George Marston Harry Marston and Corbelle & Marston the above plat is the plat of the land which will be sold and offered to the public under the supervision of the Clerk General of the Register of Deeds Office of Isabella County Michigan and the same will be sold for cash to the highest bidder for the use and purpose of the town of Mount Pleasant.

Notary Public
Isabella County
J. A. Pancher

Drawn by J. A. Pancher
Scale 1/2 inch to the foot

Deed Sheet

ISABELLA COUNTY
**-----

PLAT ---VILLAGE OF BRINTON

In repetition)
O.L.Brinton)
to vacate Plat)

ORDERED: That said Plat be and the same is
hereby VACATED.

Order Judge Henry Hart
February 11, 1889
No. 514 Law

Vol-149 Page 12409

PLAT - VILLAGE OF MOUNT PLEASANT

In re petition)
L.K.Fancher)
to vacate part)
of Street

ORDERED: That all of Chippewa Street lying
west of Main Street be and the same is hereby
VACATED.

Order Judge Henry
Hart
October 24, 1876
No-----

Chancery Jour No.1 page 56

Vol-149 Page 12398

PLAT--- NELSON'S ADDITION TO THE VILLAGE OF
MT PLEASANT.

In re petition)
Fred Russell to)
Vacate part of)
Plat

ORDERED: That Blocks 4-5- and 6 and the
Alley running North and South through Block 5; Also
all of Babbitt Street and the Street known as Accom-
modation Street, also that part of Douglas Street lying
between Blocks 4 and 5 and that part of Pleasant Street
lying between Blocks 5 and 6, and also that part of
Nelson Street lying between Blocks 1 and 6 be and the
same are hereby VACATED.

Order Judge Kelly S Searle
December 18, 1911
No. 1679

Vol-200 Page 15767

PLAT - Williams Addition to Village of Dushville (now Winn)

In re petition)
E.H.Allen to)
Vacate part of)
Plat

ORDERED: That the South $\frac{1}{2}$ of Lots 5 and 6 and entire
Lots 7 and 8 Block 5 and extreme South $\frac{1}{2}$ Block 6 in Will-
iams Addition to Village of Dushville now (Winn) and also all that portion of
Fremont Street lying South of said Blocks 5 and 6 from Clinton Street on to
the West of Franklin Street to the East, also all that portion of Roscoe St-
reet, lying between South $\frac{1}{2}$ Block 5 and South $\frac{1}{2}$ of Block 6, be and the same
is hereby vacated.


Order Judge P.F.Bodds,
May 3, 1902
No. 1191

As found in records of County Clerk.

Vol. 200 Page 15761

Eddy & Bennett
Plat Examiners

111

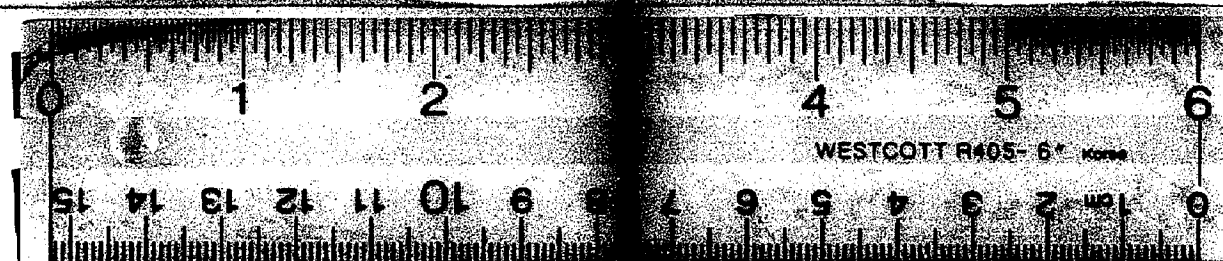

16 X