


Mongwood

Surveyed and Platted
February 1, 1871
By D.E. Arnold
Civil Engineer

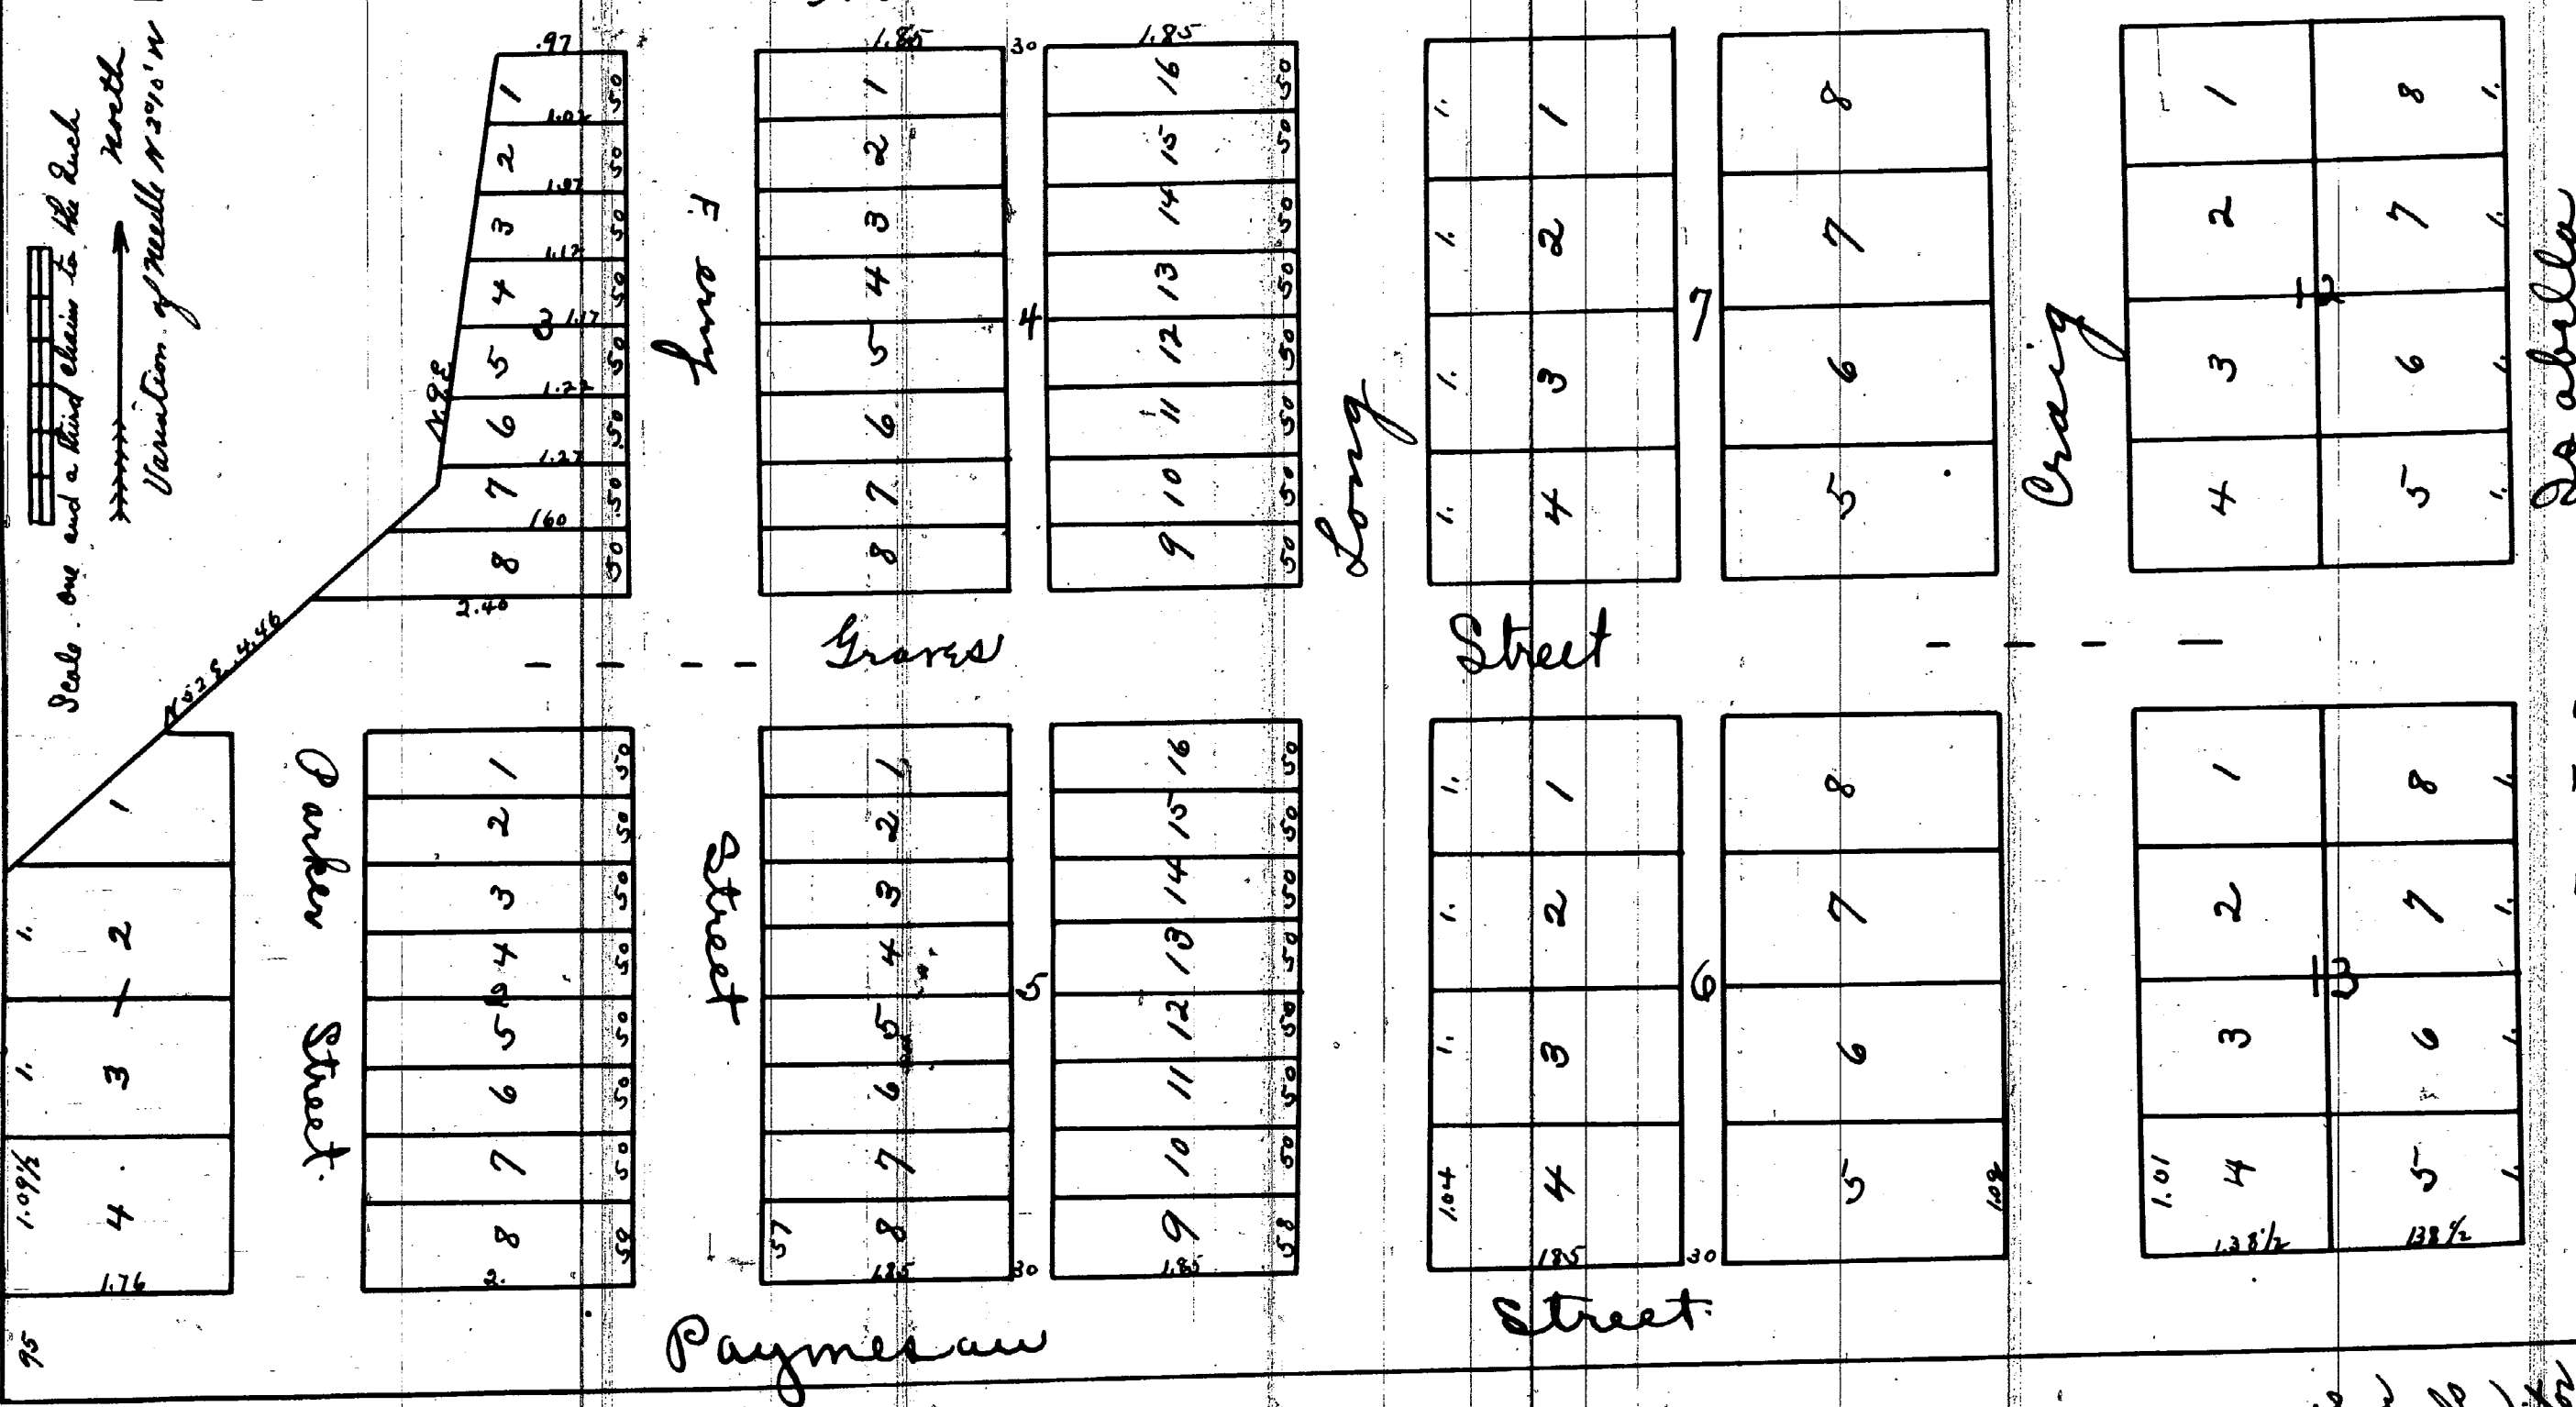

Know all men by these presents that the Major James H. Long and Annie G. his wife the John P. Hawkins to wit. and Jane C. his wife of the City of Detroit Wayne County Michigan do hereby adopt the within Plat and dedicate the use of the said Street and Alley to the use of the Public as therein described reserving always the reservation to said James H. Long and Annie G. Long John P. Hawkins and Jane C. Hawkins of the said Street and Alley should the same be discontinued by law.

Witness our hands and seals this Thirtieth day of February A.D. 1871.
Signed and sealed in presence of:
William Johnson
James H. Long [LS]
Annie G. Long [LS]
John P. Hawkins [LS]
Jane Craig Hawkins [LS]
Erving E. Arnold

State of Michigan) On this 13th day of February A.D. 1871
County of Wayne) Before me the Subscribed Notary Public for Isabella County Michigan appeared James H. Long and Annie G. his wife John P. Hawkins and Jane C. his wife to me known to be the same persons described in and who executed the above instrument on recitation of Plat and acknowledged that they executed the same for the purposes therein mentioned of their free act and deed and the said Annie G. wife of the said James H. Long and the said Jane C. Hawkins wife of the said John P. Hawkins on a private examination by me held separate and apart from their said husbands acknowledged the same to be their free act and deed without any fear or compulsion from any one.

Erving E. Arnold
Notary Public
Register Office
Isabella County
Record February 16th 1871
at 11 O'clock A.M. & recorded in Liber 7 of Deeds at Page 28
C. Bennett.
Register.
I hereby certify that this Plat is a correct copy of the Plat now on Record in the Register of Deeds Office being made under the supervision of the Auditor General by tracing the Plat on Record and affixing thereto a carefully copied of the notation and Certificate.

Dated the 22nd day of August 1911
Alton B. Ford.
Clerk and Secy. Rept.