
MYLIUS

A SUBDIVISION of SOUTH PART OF

OUT LOT 15

Lieb Farm.

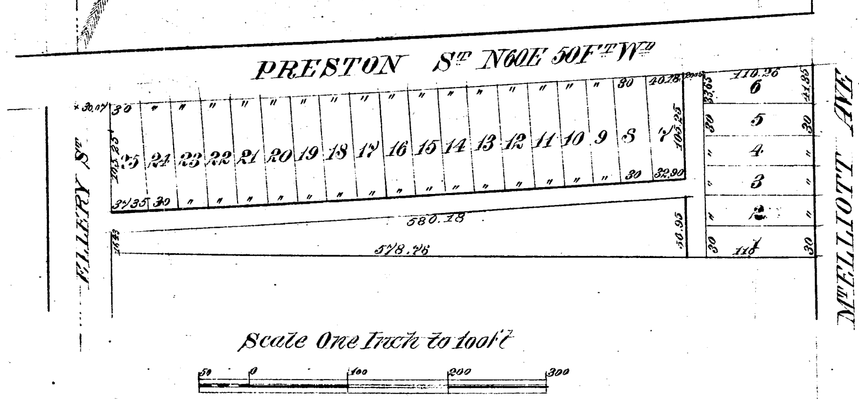

I Certify the above Plat to be correct

Eeegene Robinson Surveyor

Approved March 19 1875

Henry King

Mayor

Wm H Taylor

Recd of Board of Water Works

Wm A Moore

Clerk

I Charles Dupont Register of Deeds for Wayne Co do hereby Certify that I have carefully compared the above Plat with the Record of the Subdivision of the South part of Out Lot 15 Lieb Farm and of the Original Out Lot 15 Lieb Farm now of Record in the Office of Register of Deeds and that it is a true transcript therefrom and of the whole of such Record

Charles Dupont Register

Eeegene Robinson Surveyor

State of Michigan } ss.
County of Wayne }

Be it Remembered that on this 19th day of March A.D. Eighteen hundred and Seventy five before me the Subscriber a Notary Public in and for said County personally appeared Charles Dupont Register of Deeds for Wayne County and Eugene Robinson Surveyor to me known to be the same persons who executed the above Instrument and severally acknowledged the same to be their free acts and deeds

Edgar A. Dumpe
Notary Public
Wayne County
Michigan

State of Michigan } ss.
County of Wayne }

I Charles Dupont Register of Deeds for Wayne Co do hereby Certify that the above Plat is a true Copy of the Plat of Mylius Subdivision of South part of Out Lot 15 Lieb Farm now of Record in the Office of Register of Deeds and that it is a true transcript therefrom and of the whole of such Record

Charles Dupont Register

Eeegene Robinson Surveyor

State of Michigan Wayne County Register's Office

Received for Record March 19th 1875 at 12 o'clock M

and Recorded in Liber 3 of Plats on page 55

Chas Dupont Register

Know all Men by these presents that I George Weeks guardian of August Mylius a minor have caused to be made the above Map of the Subdivision of the South part Out Lot 15 Lieb Farm, the streets and alleys thereon represented having been hereto for opened by proceedings in the Recorders Court of Detroit.

In Witness my Hand and Seal this 17th day of March A.D. Eighteen hundred and Seventy five

George Weeks I.S.


In presence of
E. A. Dumpe
Homer A. Flint

Received and filed in Auditor Generals Office April 1. 1875
H K Boutell
Deputy

State of Michigan } ss.
County of Wayne }

On this 17th day of March A.D. Eighteen hundred and Seventy five before me the Subscriber a Notary Public in and for said County personally appeared George Weeks known to me to be the same person who executed the above Instrument and acknowledged the same to be his free acts and deeds as guardian as aforesaid.

Edgar A. Dumpe
Notary Public
Wayne County
Michigan

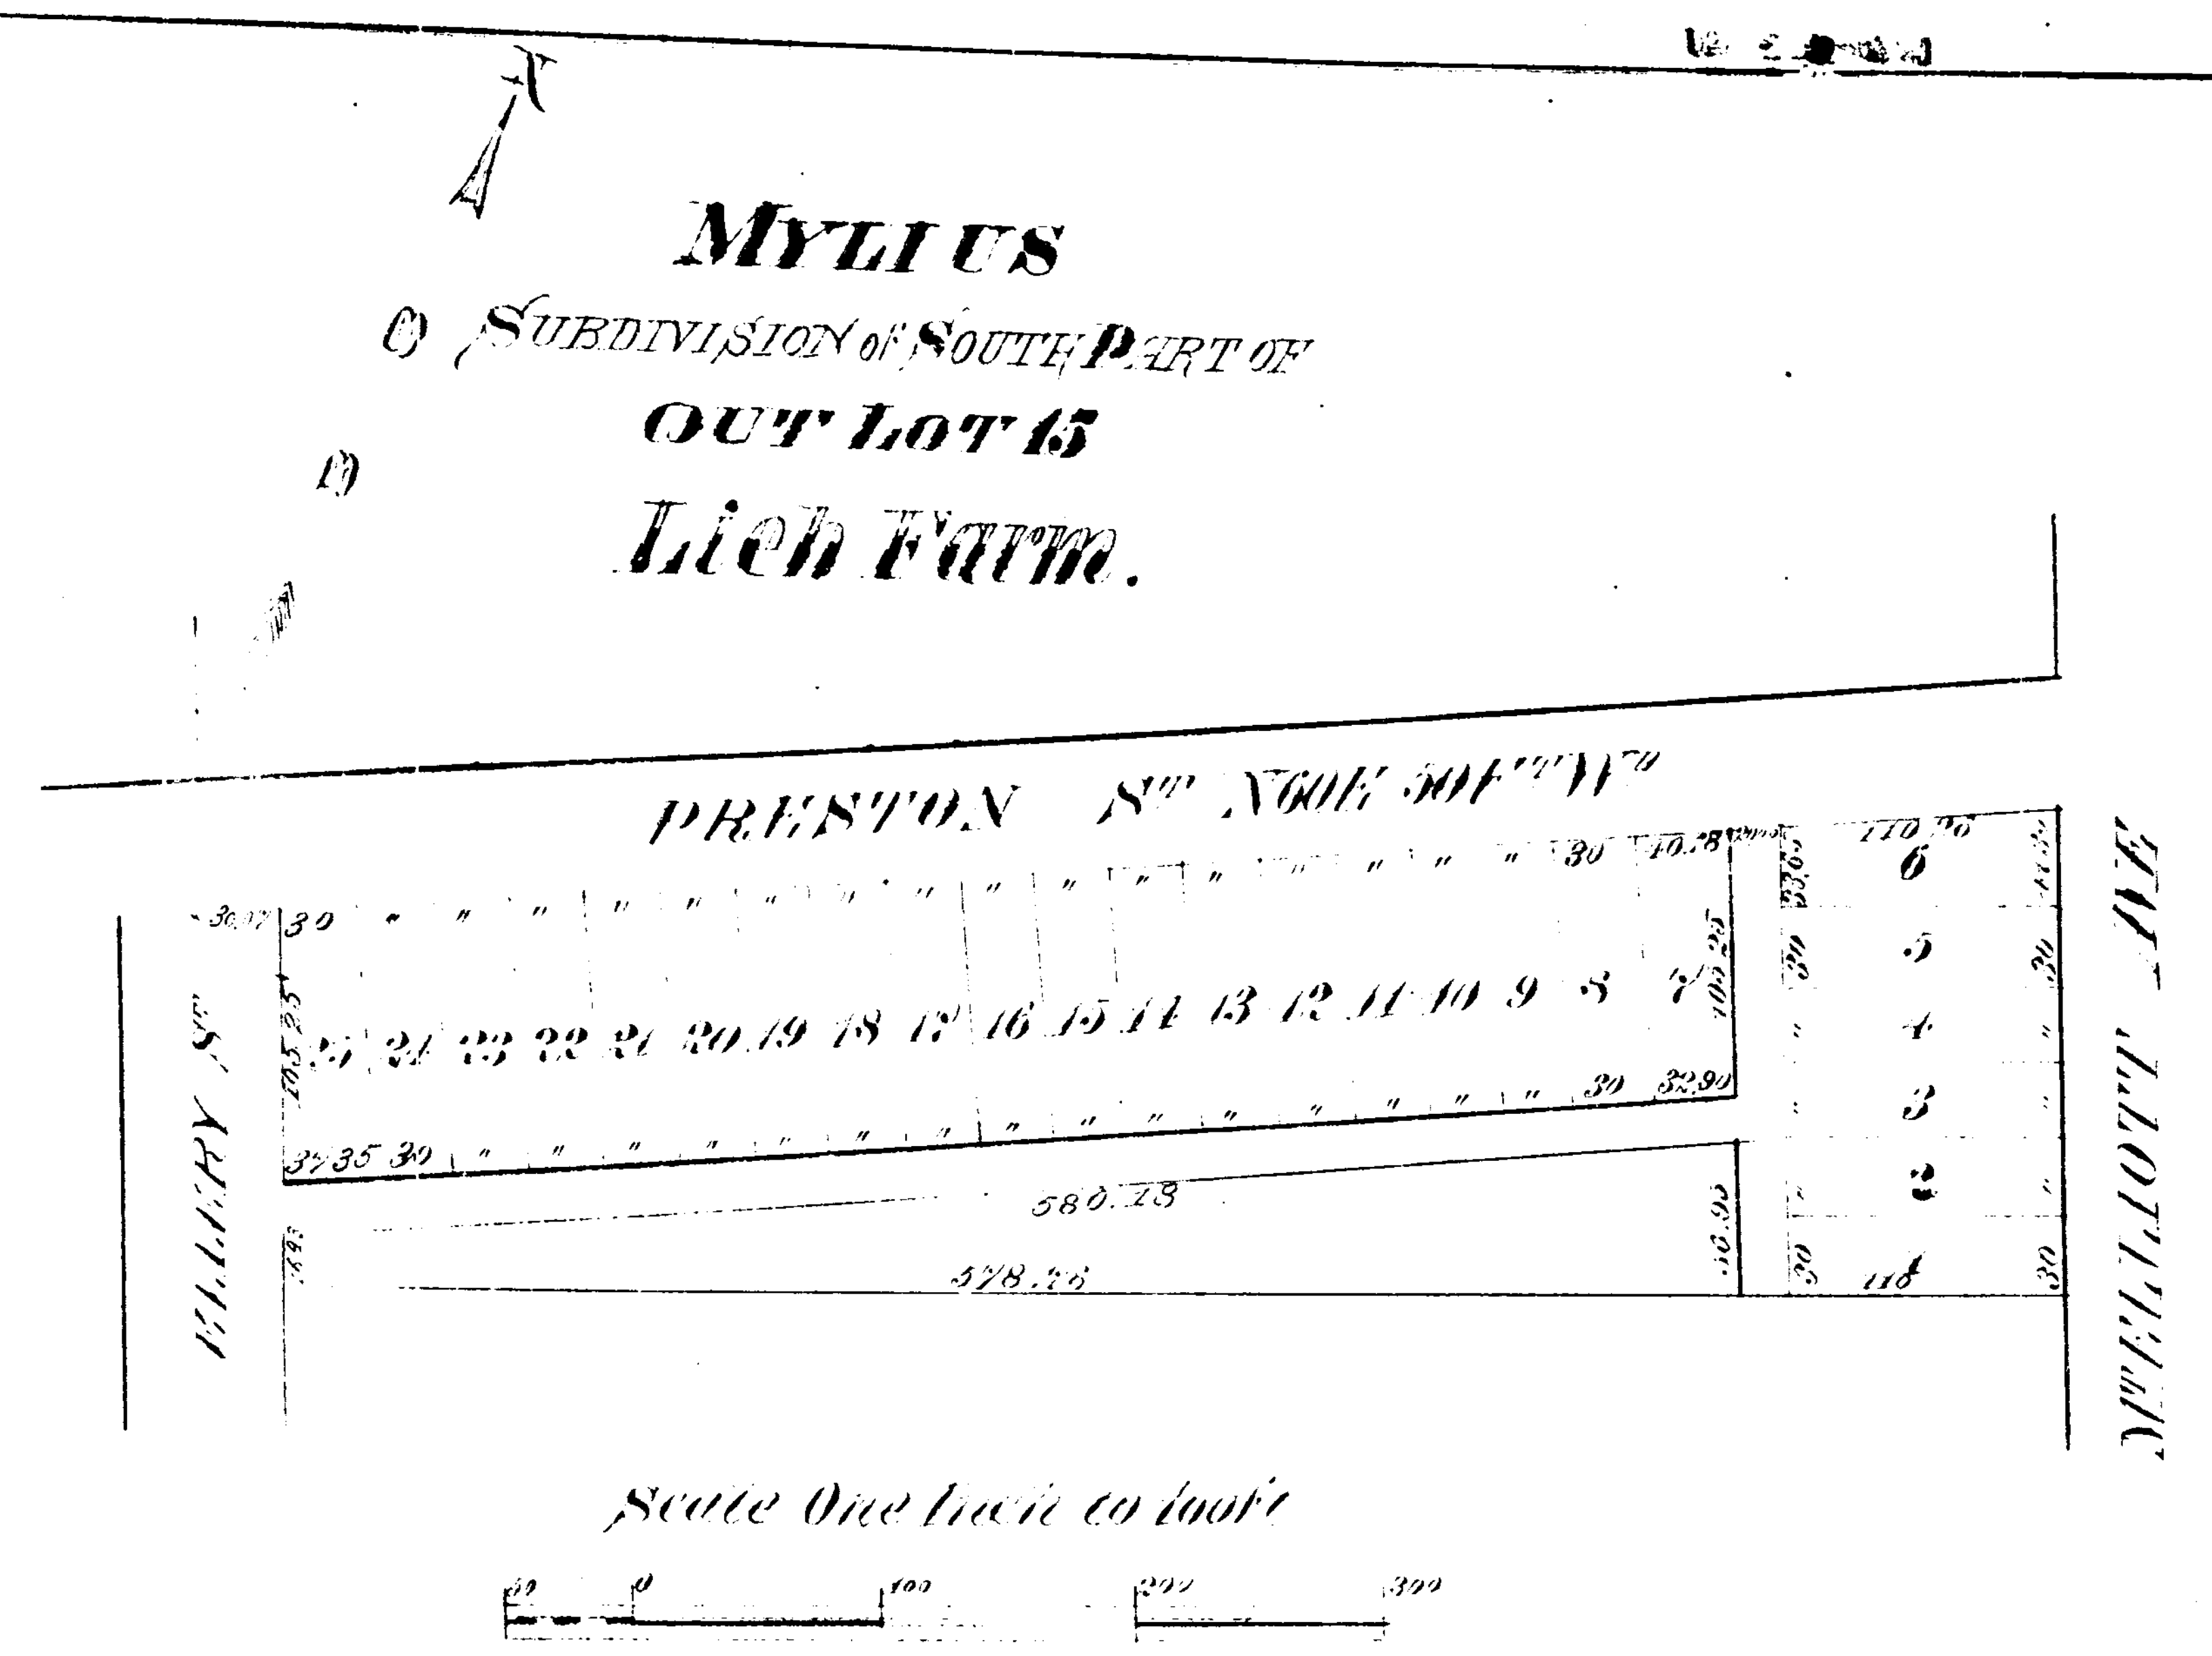

[illegible] Plat [illegible]
Eugene Johnson Surveyor

Approved March 19th 1875
Harvey King
Wm. Ch. Porter
Jacob Mitchell
Board of Public Works

I Charles Dupont Register of Deeds for Wayne County [illegible] that we have compared the above Plat of the subdivision of the South part of Out Lot 15 Lieb Farm with the original [illegible] and that it is an exact copy of the same.
Charles Dupont Register
Eugene Johnson Surveyor

State of Michigan Wayne County Register's Office
Received for Record March 19th 1875 at 12 [illegible]
and Recorded in Liber [illegible] of Plats on page 5
[illegible] Register

[illegible] George Moebs guardian of August Mylius [illegible] the streets and alleys thereon represented having been heretofore opened by proceedings in the Recorder's Court of Detroit.

[illegible] 17th day of March [illegible] George Moebs L.S.
[illegible]

[illegible]
[illegible] Durfee
[illegible]

State of Michigan
County of Wayne } ss.
On this 17th day of March [illegible] George Moebs [illegible] as guardian as aforesaid.
[illegible] Durfee
Notary Public
Wayne County
Michigan

Received and filed in Auditor General's Office April 1, 1875
[illegible]

State of Michigan
County of Wayne } ss.
I Charles Dupont Register of Deeds [illegible] Eugene Johnson Surveyor [illegible] compared this Plat with the Plat of the Mylius subdivision of South part of Out Lot 15 Lieb Farm [illegible] Register of Deeds and that it is a true transcript therefrom [illegible]
Charles Dupont Register
Eugene Johnson Surveyor