

SHERMAN CITY.

Know all men by these presents that we Amos S. Johnson and F. W. Ellis have caused to be surveyed and plotted a Village to be known as Sherman City located in the County of Isabella, in the State of Michigan and comprising that portion of the following described lands of the said Amos S. Johnson, as indicated in this Plot of the said Sherman City to wit: A portion of the South half of the South East quarter of Section Thirty one Township fifteen North of Range Six West lying adjacent to the Township line, and extending East from town line post 5 twenty chains and fifty links (20.50 chs) and north from said post 5 extending along the quarter line seventeen chains and twenty five links comprising Blocks one to twelve inclusive and the streets and also a portion of the North half of the North East quarter of Section Six Township fifteen North of Range Six West lying adjacent to the Township line and extending East from town line post 1 a twenty chains and fifty links and South from said post 1 a extending six chains and twenty five links comprising Blocks fifteen to eighteen inclusive and the streets and also a portion of the North half of the North West quarter of section six lying adjacent to the Township line and extending West from said town line post 1 a ten chains and fifty links and South from said post 1 a along the quarter line six chains and twenty five links comprising Blocks thirteen and fourteen with the streets and also that portion of the East half of the South West quarter of the said above described section thirty one lands of the said F. W. Ellis lying adjacent to the town line and north from said town line post 5 extending along the quarter line seventeen chains and twenty five links and extending West from said post 5 along the town line ten chains and fifty links comprising Blocks nineteen to twenty three inclusive with the streets Reserving Block twenty four and the indicated street on the East and West of Block twenty four as not included in the plot of Sherman City

Wesley Ellis
James Mackenzie } Witnesses


Amos S. Johnson [LS]
Franklin W. Ellis [LS]
Estelle Johnson [LS]
Mary A. Ellis [LS]

State of Michigan }
County of Isabella } ss

On this 30th day of October in the year one thousand eight hundred and seventy three before me the subscriber a Justice of the Peace for said County personally appeared Amos S. Johnson Estelle Johnson his wife F. W. Ellis Mary A. Ellis his wife to me known to be the same persons who executed this plot of the said City who personally acknowledged the same to be their free act and deed and the said F. W. Ellis on a private examination by me separate and apart from their said husbands acknowledged that they executed the same freely and without any fear of or compulsion from any one

Wesley Ellis

Surveyed in July and plotted October 4th 1873 by
Amos R. Arnold
County Surveyor of Isabella County

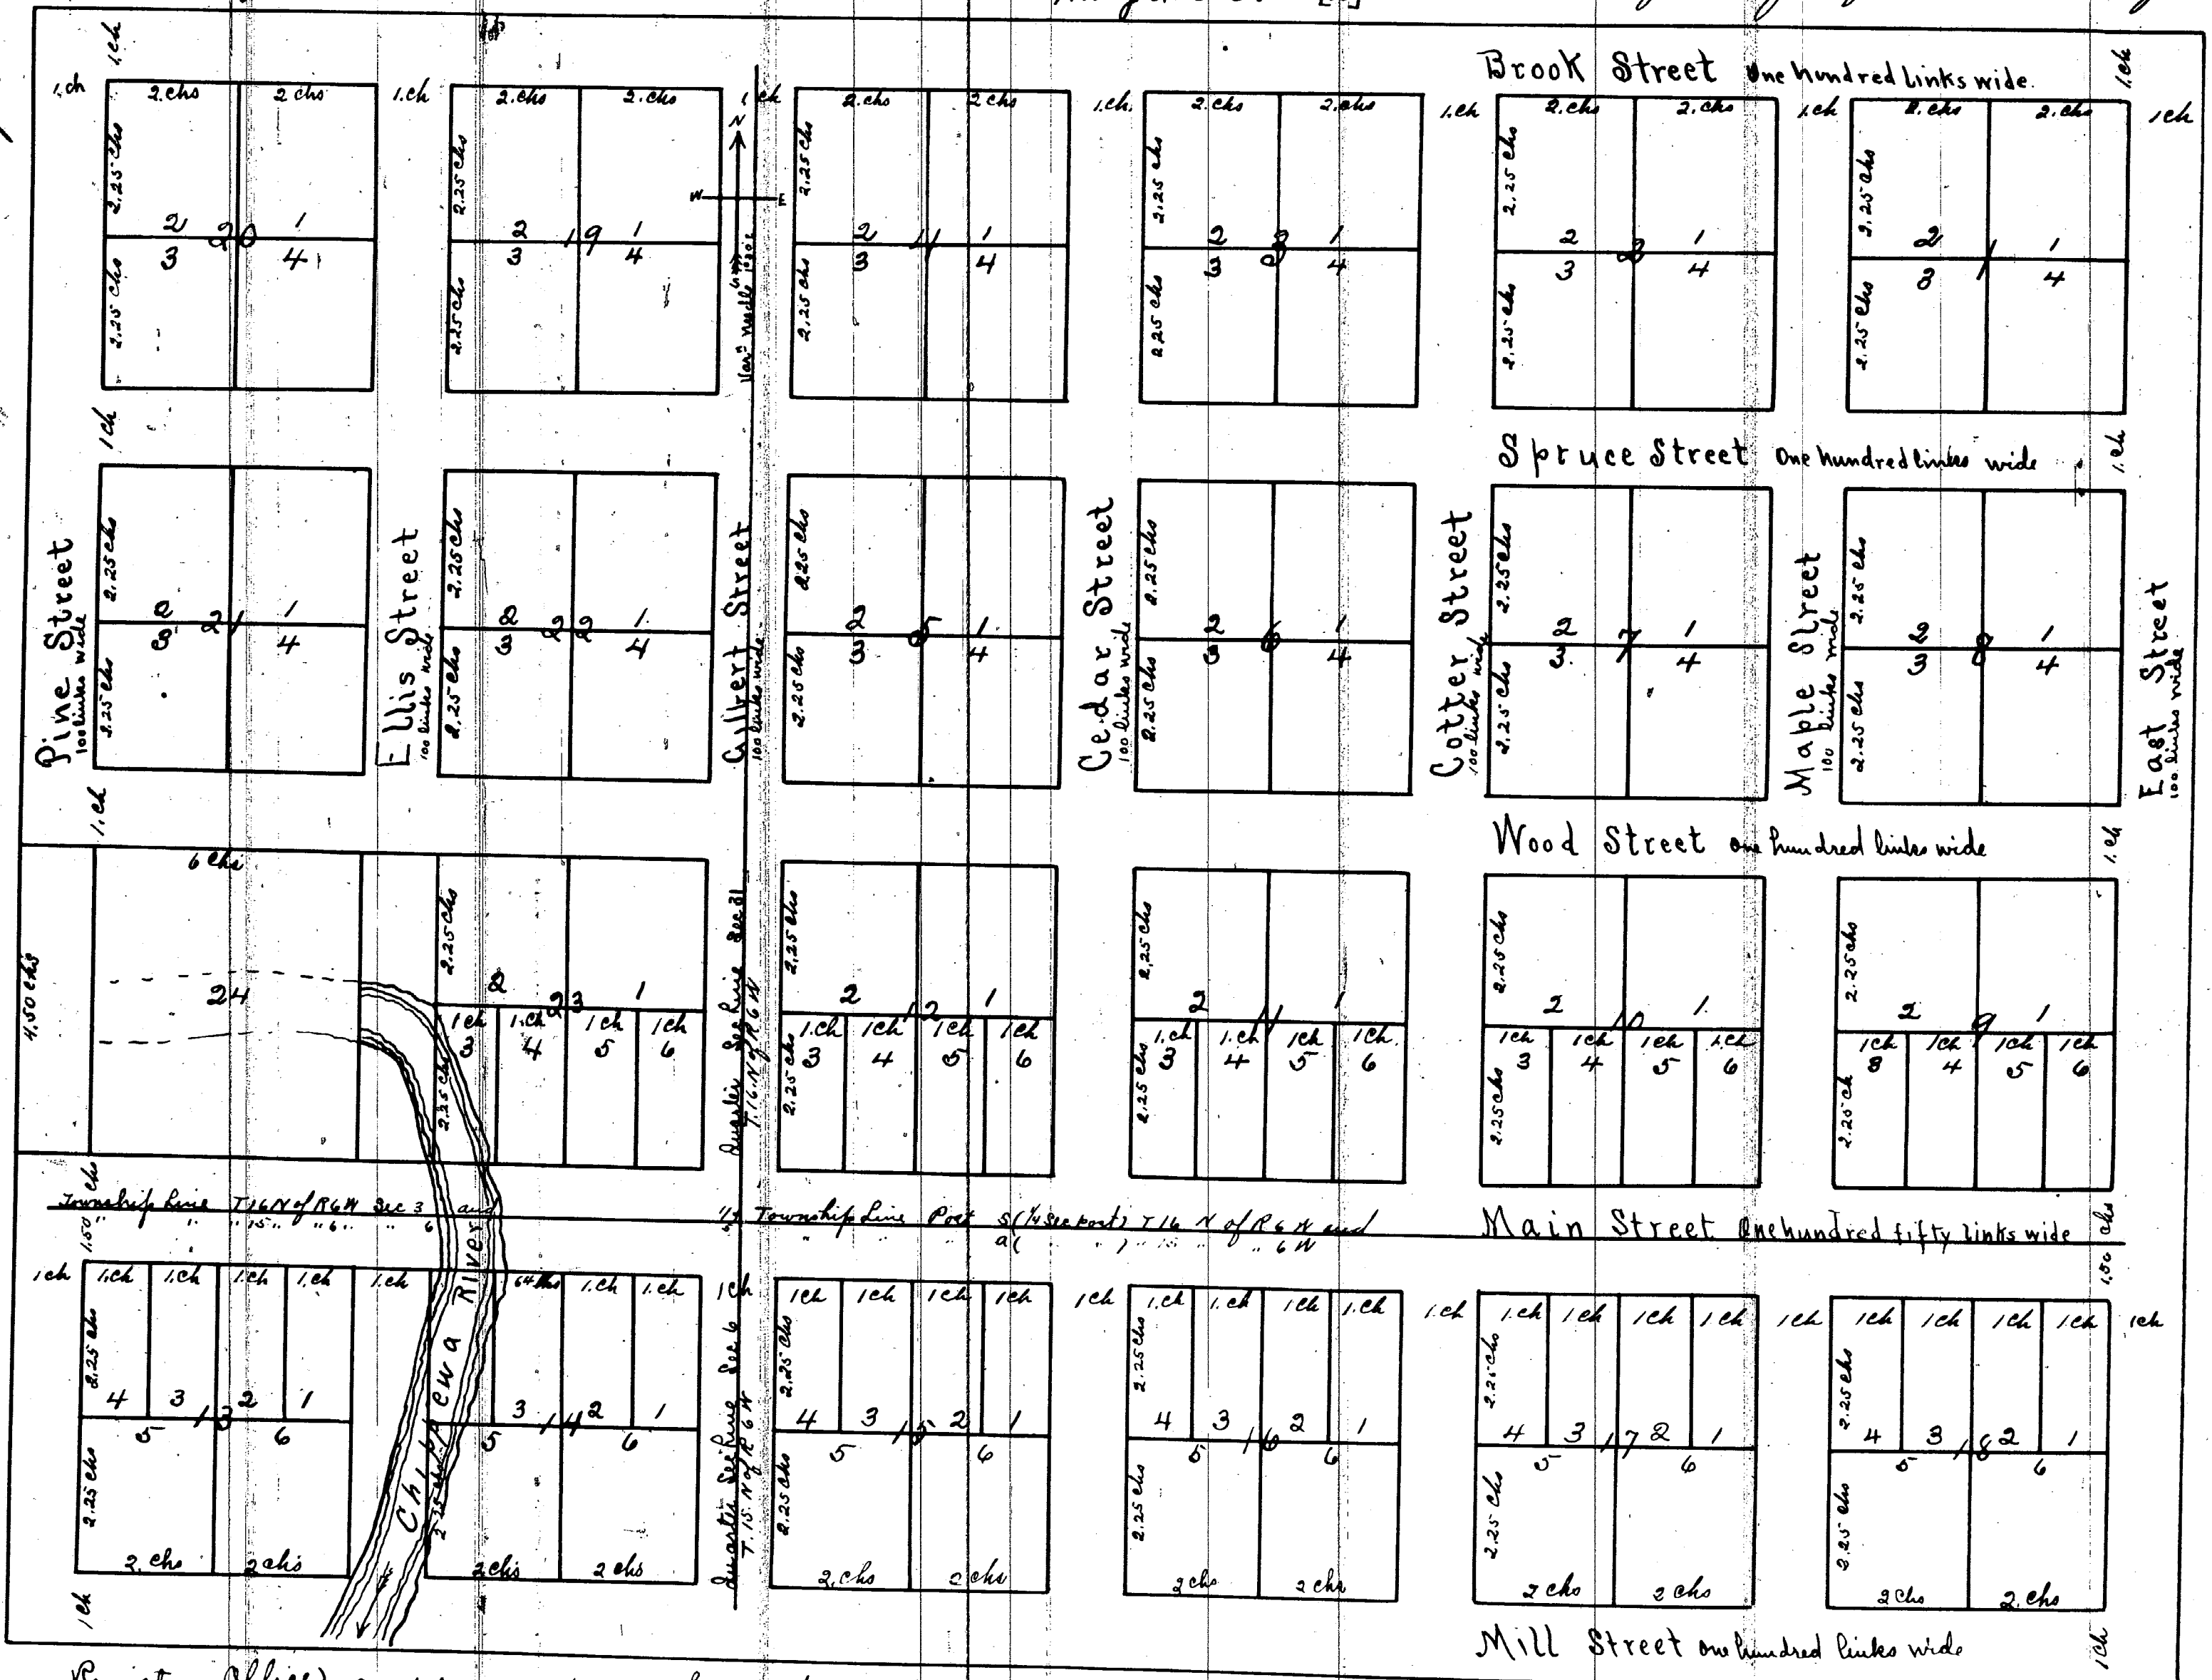

Registers Office }
Isabella County } Rec'd for Record Sept 8th 1874 at 2 O'clock P.M.
C. Bennett
Register

Scale of two chains to one inch

I hereby certify that this Plot is a correct copy of the Plot now on Record in the Register of Wards Office being made under the supervision of the Auditor General by tracing the Plot for Record and copying therefrom and fully compared copies of the Certificate.
Dated the 30th day of August 1871
Attest: B. J. Jones
Clerk and Tax Ass't.