


# Map of VERNON CITY

Surveyed and Platted October 9th 1870 by J. E. Arnold & Surveyor.

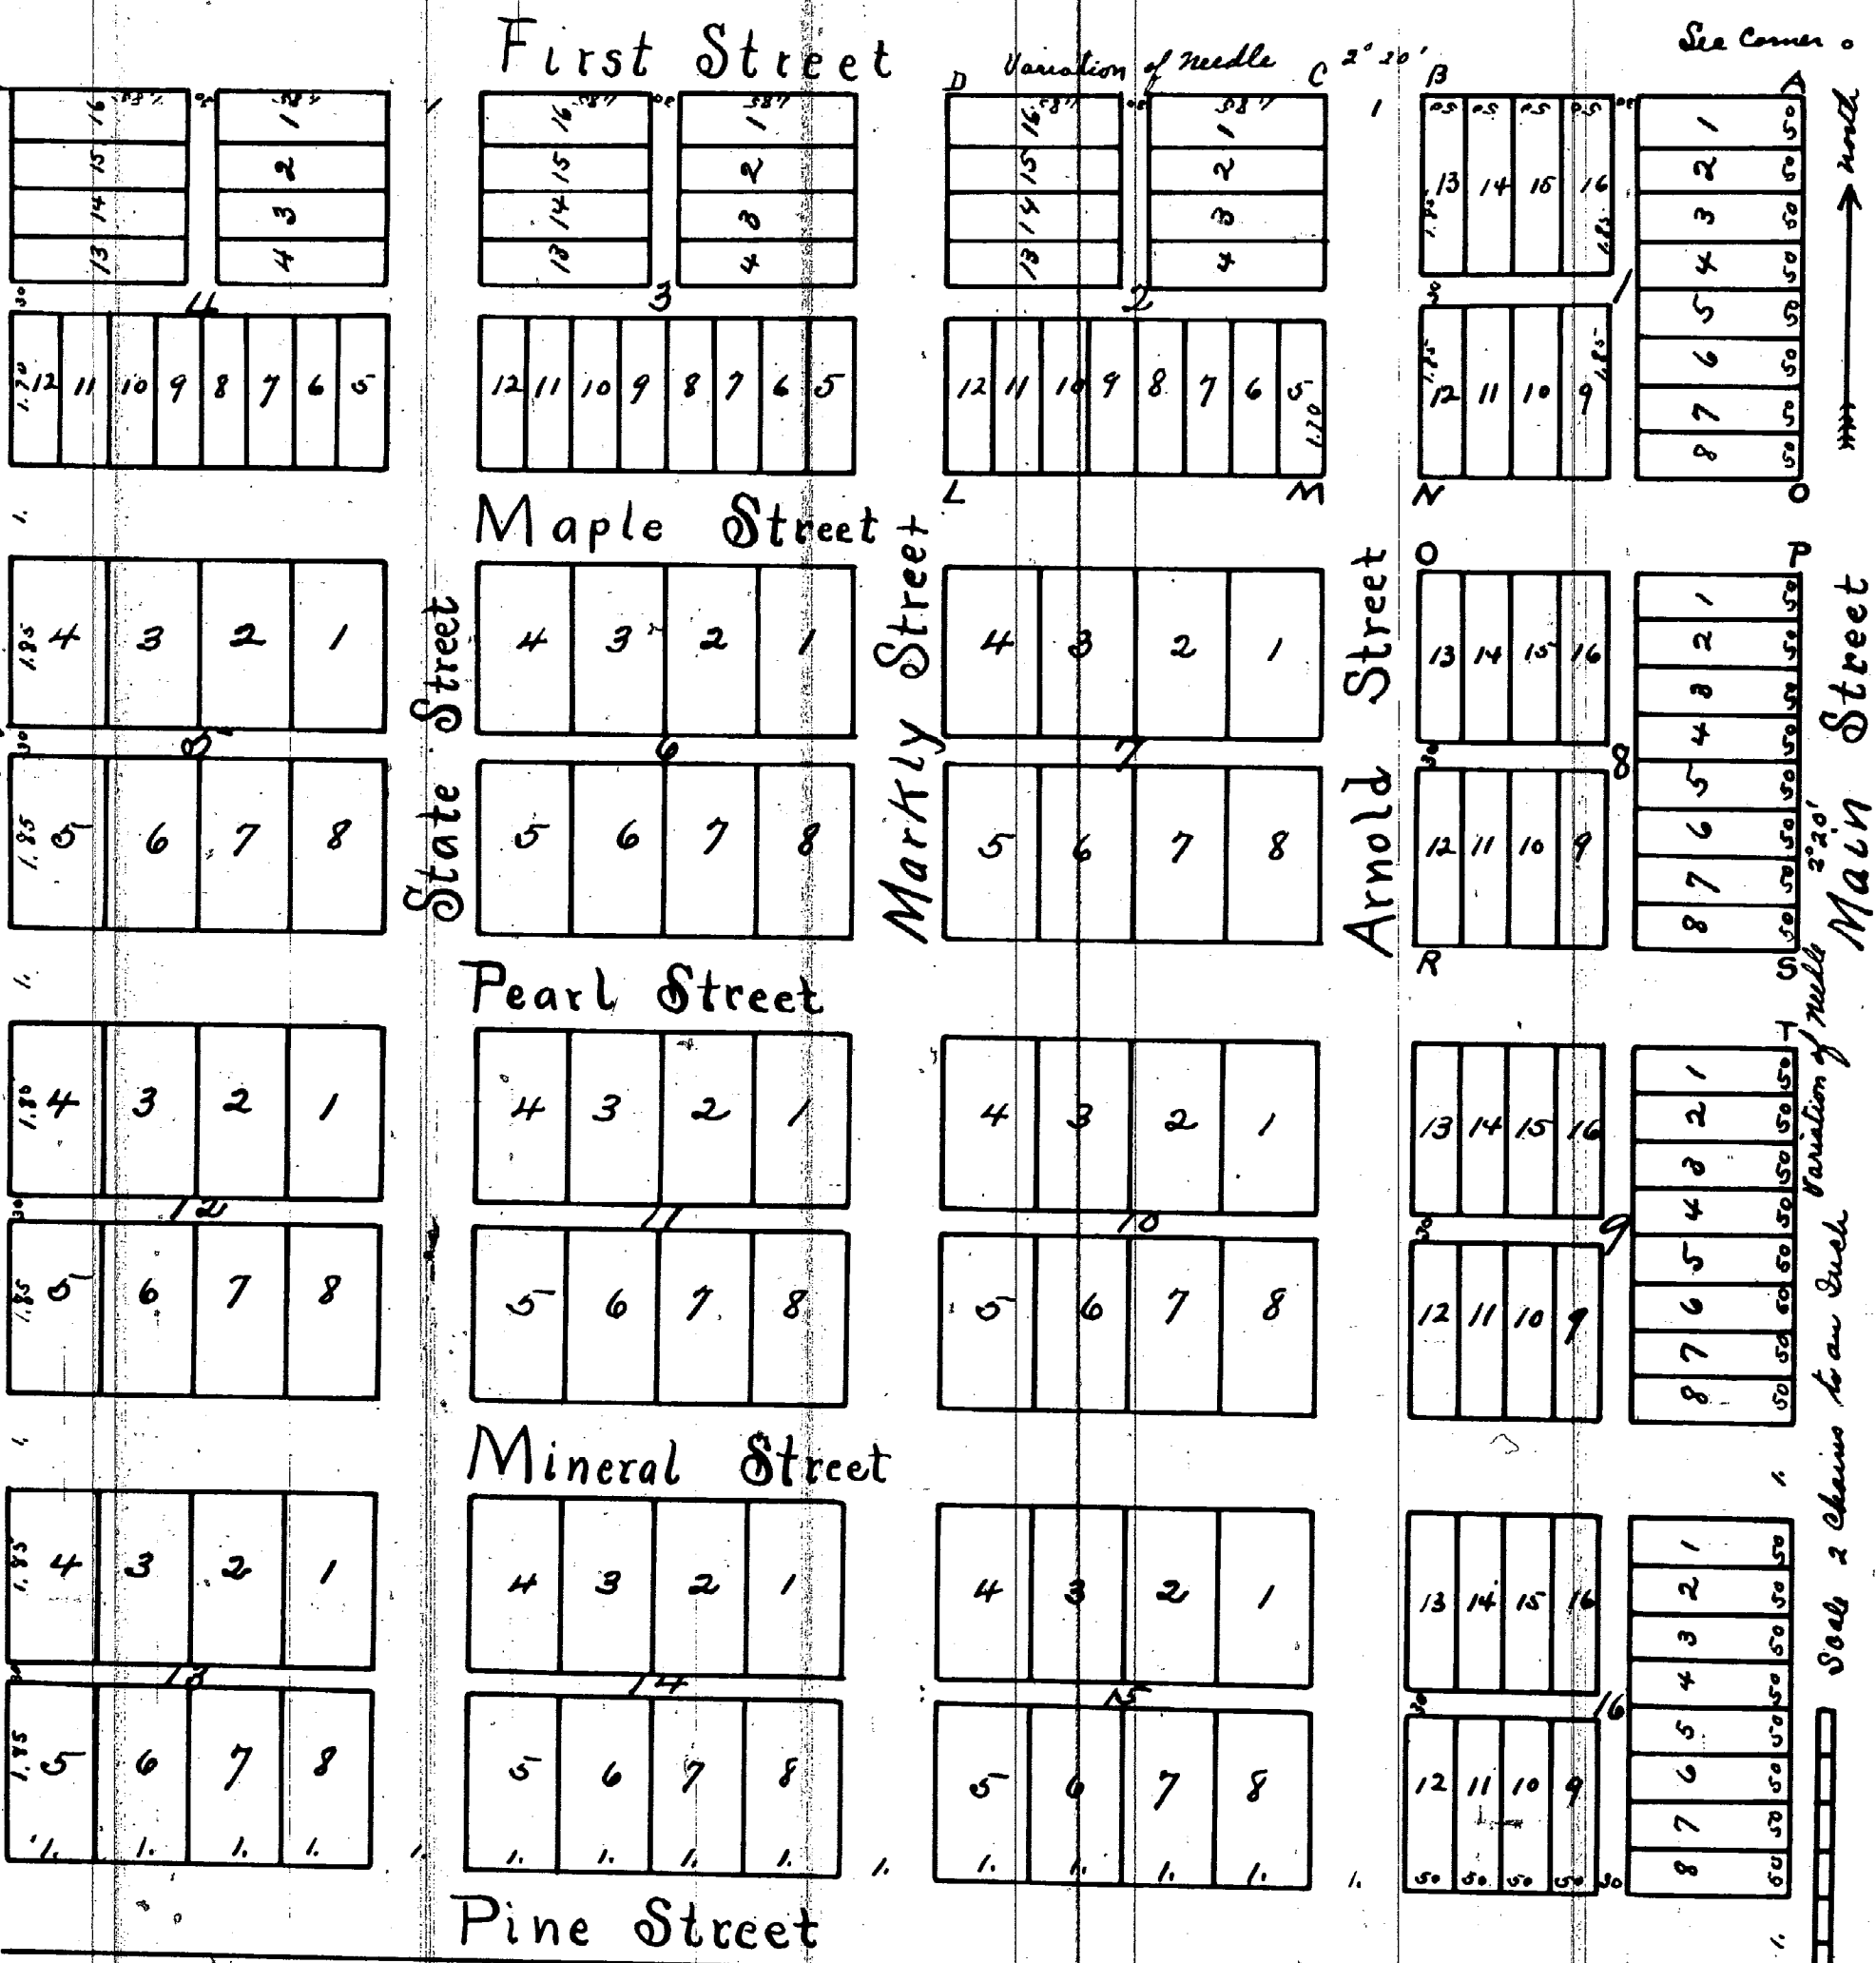

Know all men by these presents that we John L. Markly and Mary Markly have caused to be platted in the above plat the following described piece or parcel of land situated lying and being in the County of Oshtemo and State of Michigan and described as the North East Quarter of the North East Quarter of Section No Three (3) in Township No sixteen (16) North of Range No Four (4) West containing forty acres said land so platted to be known as the Village of Vernon City in said County & State in witness whereof we have hereunto set our hands and seals this thirty first day of October A.D. one thousand eight hundred and seventy.

Signed and sealed in presence of  
 Albert Fox  
 C. Bennett

John L. Markly  
 Mary Markly

By E. D. Wheaton Notary in fact

On this 31st day of October A.D. 1870 before me a Notary Public in and for said County personally came the above named John L. Markly in person and Mary Markly by Elisha D. Wheaton his Attorney in fact and the said John L. Markly in person and the said Elisha D. Wheaton as the Attorney in fact of the said Mary Markly both of whom are personally known to me acknowledged the above platting of the Village of Vernon City to be their free act and deed and the free act and deed of said Mary Markly.

Albert Fox  
 Notary Public  
 Oshtemo County  
 Mich.

I hereby certify that this Plat is a correct copy of the Plat now on Record in the Register of Deeds Office, being made under the supervision of the Auditor General by tracing the Plat on Record and affixing thereto a carefully compared copy of the Certificate.

Dated the 23rd day of August 1911

Attest: B. H. Hurd

Clerk, Aud Gen Dept.

ALL ALLEYS

NOTED

TWP BOARD

OCT 23 1939

881-40