
12404

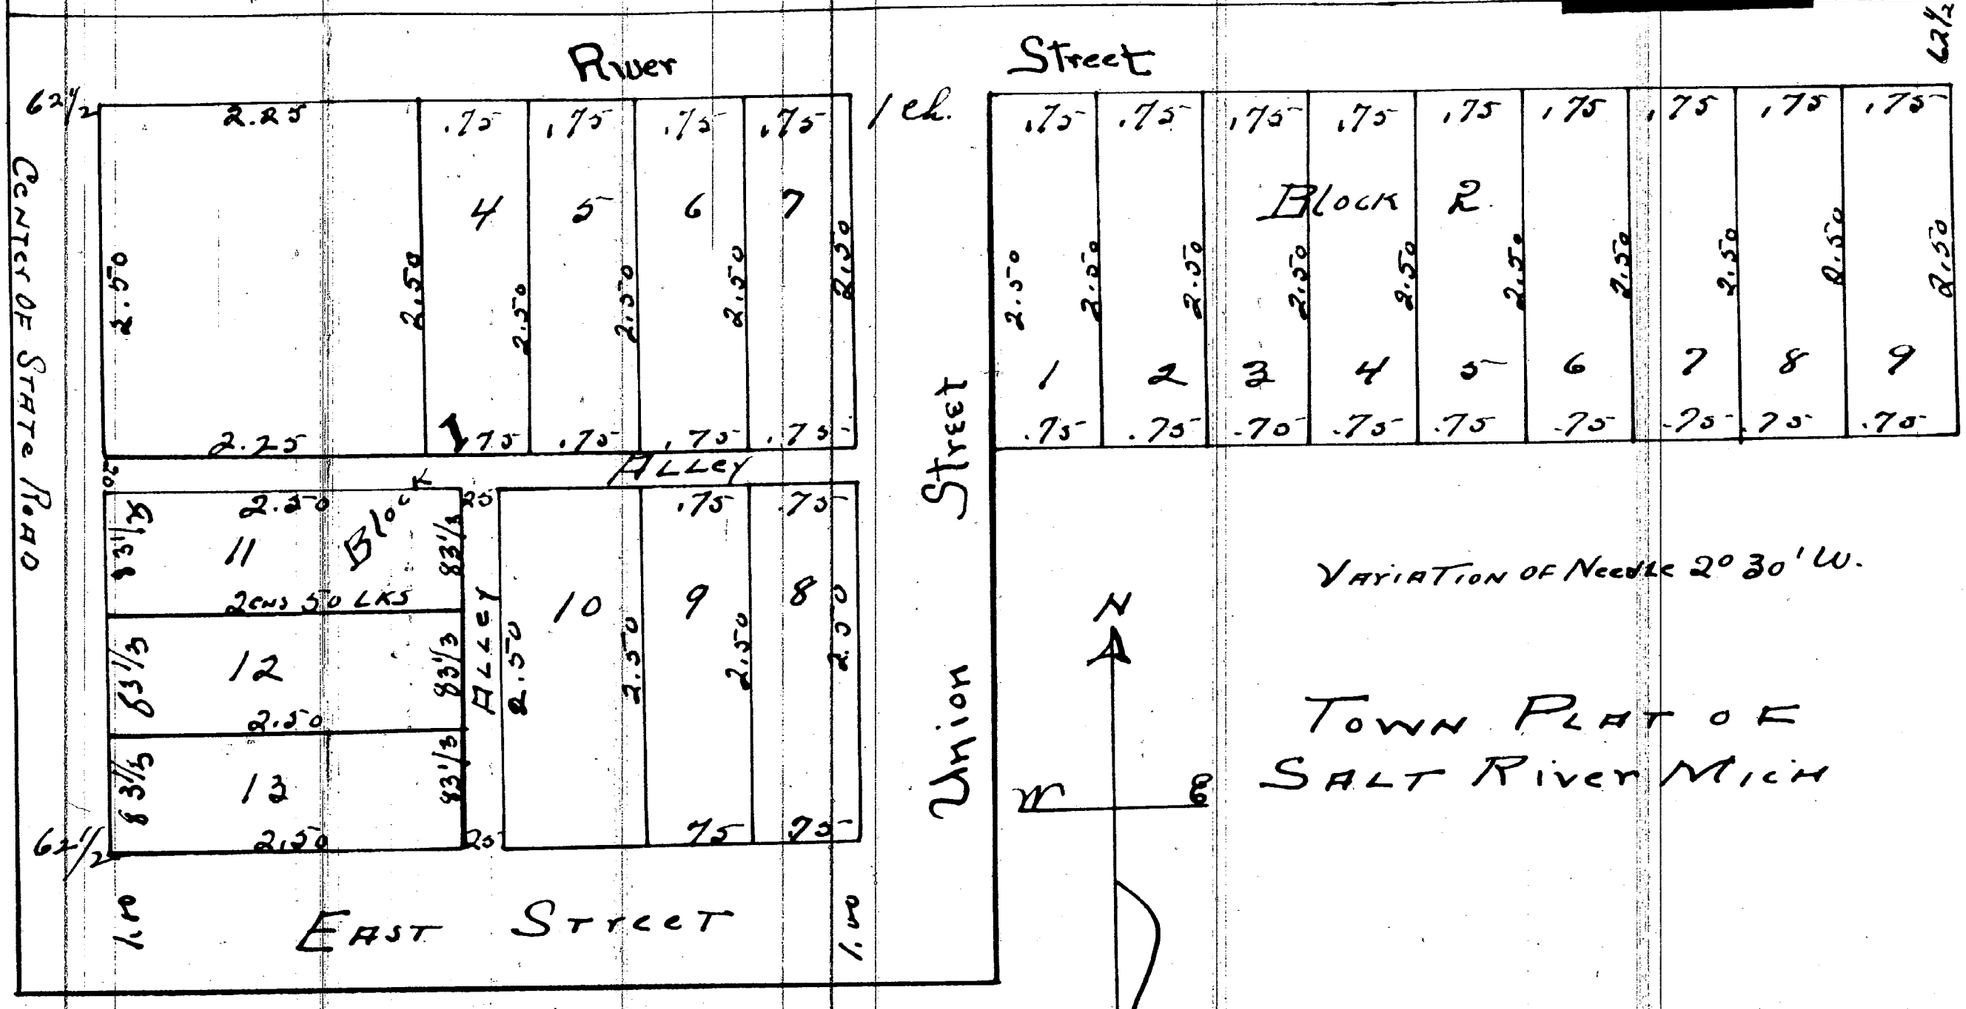

Register's office } ss. Filed for record the 12th day of Sept A.D. 1866
Isabella County } at 2 o'clock P.M. and recorded in Vol Three of Deeds
on page 22-23.
W. W. Putnam Register

Survey and plat of the Village of Salt River in the County of Isabella and State of Michigan made the 5th day of September A.D. 1866. by Elijah Moore proprietor and N. Marden Surveyor. Commencing at the N.E. corner of Sec. 16 in Town No. 13. North and Range No. 3 West in said County and runs thence South 31 Chains Eighty links and one ½ link on the Sec. line. Thence East 6 Chains 87½ links. Thence North 3 Chains 75 lks. Then East 6 Chains and 75 link. Thence North 3 Chains. 12½ link Thence West 13 Chains 87½ link to the place of beginning and a total of one Chain to the creek. The distance or length of lines to the lots are put in Chains and link. also the width of the Intended Alleys.
N. Marden. Surveyor.
Elijah Moore Proprietor

Witness } W. Jones Brown
C. Cornelius Bennett

State of Michigan } ss. On this 11th day of Sept. A.D. 1866. before me a Justice of
Isabella County. } the peace in and for said County appeared Elijah Moore
known to me to be the proprietor of the foregoing annexed plat and
acknowledged the due execution of the same. At the same time also
appeared before me Nelson Marden. well known to me and acknowledged
the survey and plat as before stated and signed by him.
Cornelius Bennett. Justice of the peace.

I hereby certify that the plat is a correct copy of the plat now on
record in the Register of Deeds office, being made under the supervision
of the Auditor General by tracing the plat as recorded and affixing thereto
a carefully compared copy of the Certificate.

Dated this 23rd day of Aug 1911
Ray C. Warren
Chief Clerk Land Dept.

ClibPDF - www.fastio.com