


PLOT OF BAMBERS ADDITION TO THE CITY OF MT PLEASANT MICH

SCALE 49 1/2 FT TO THE INCH

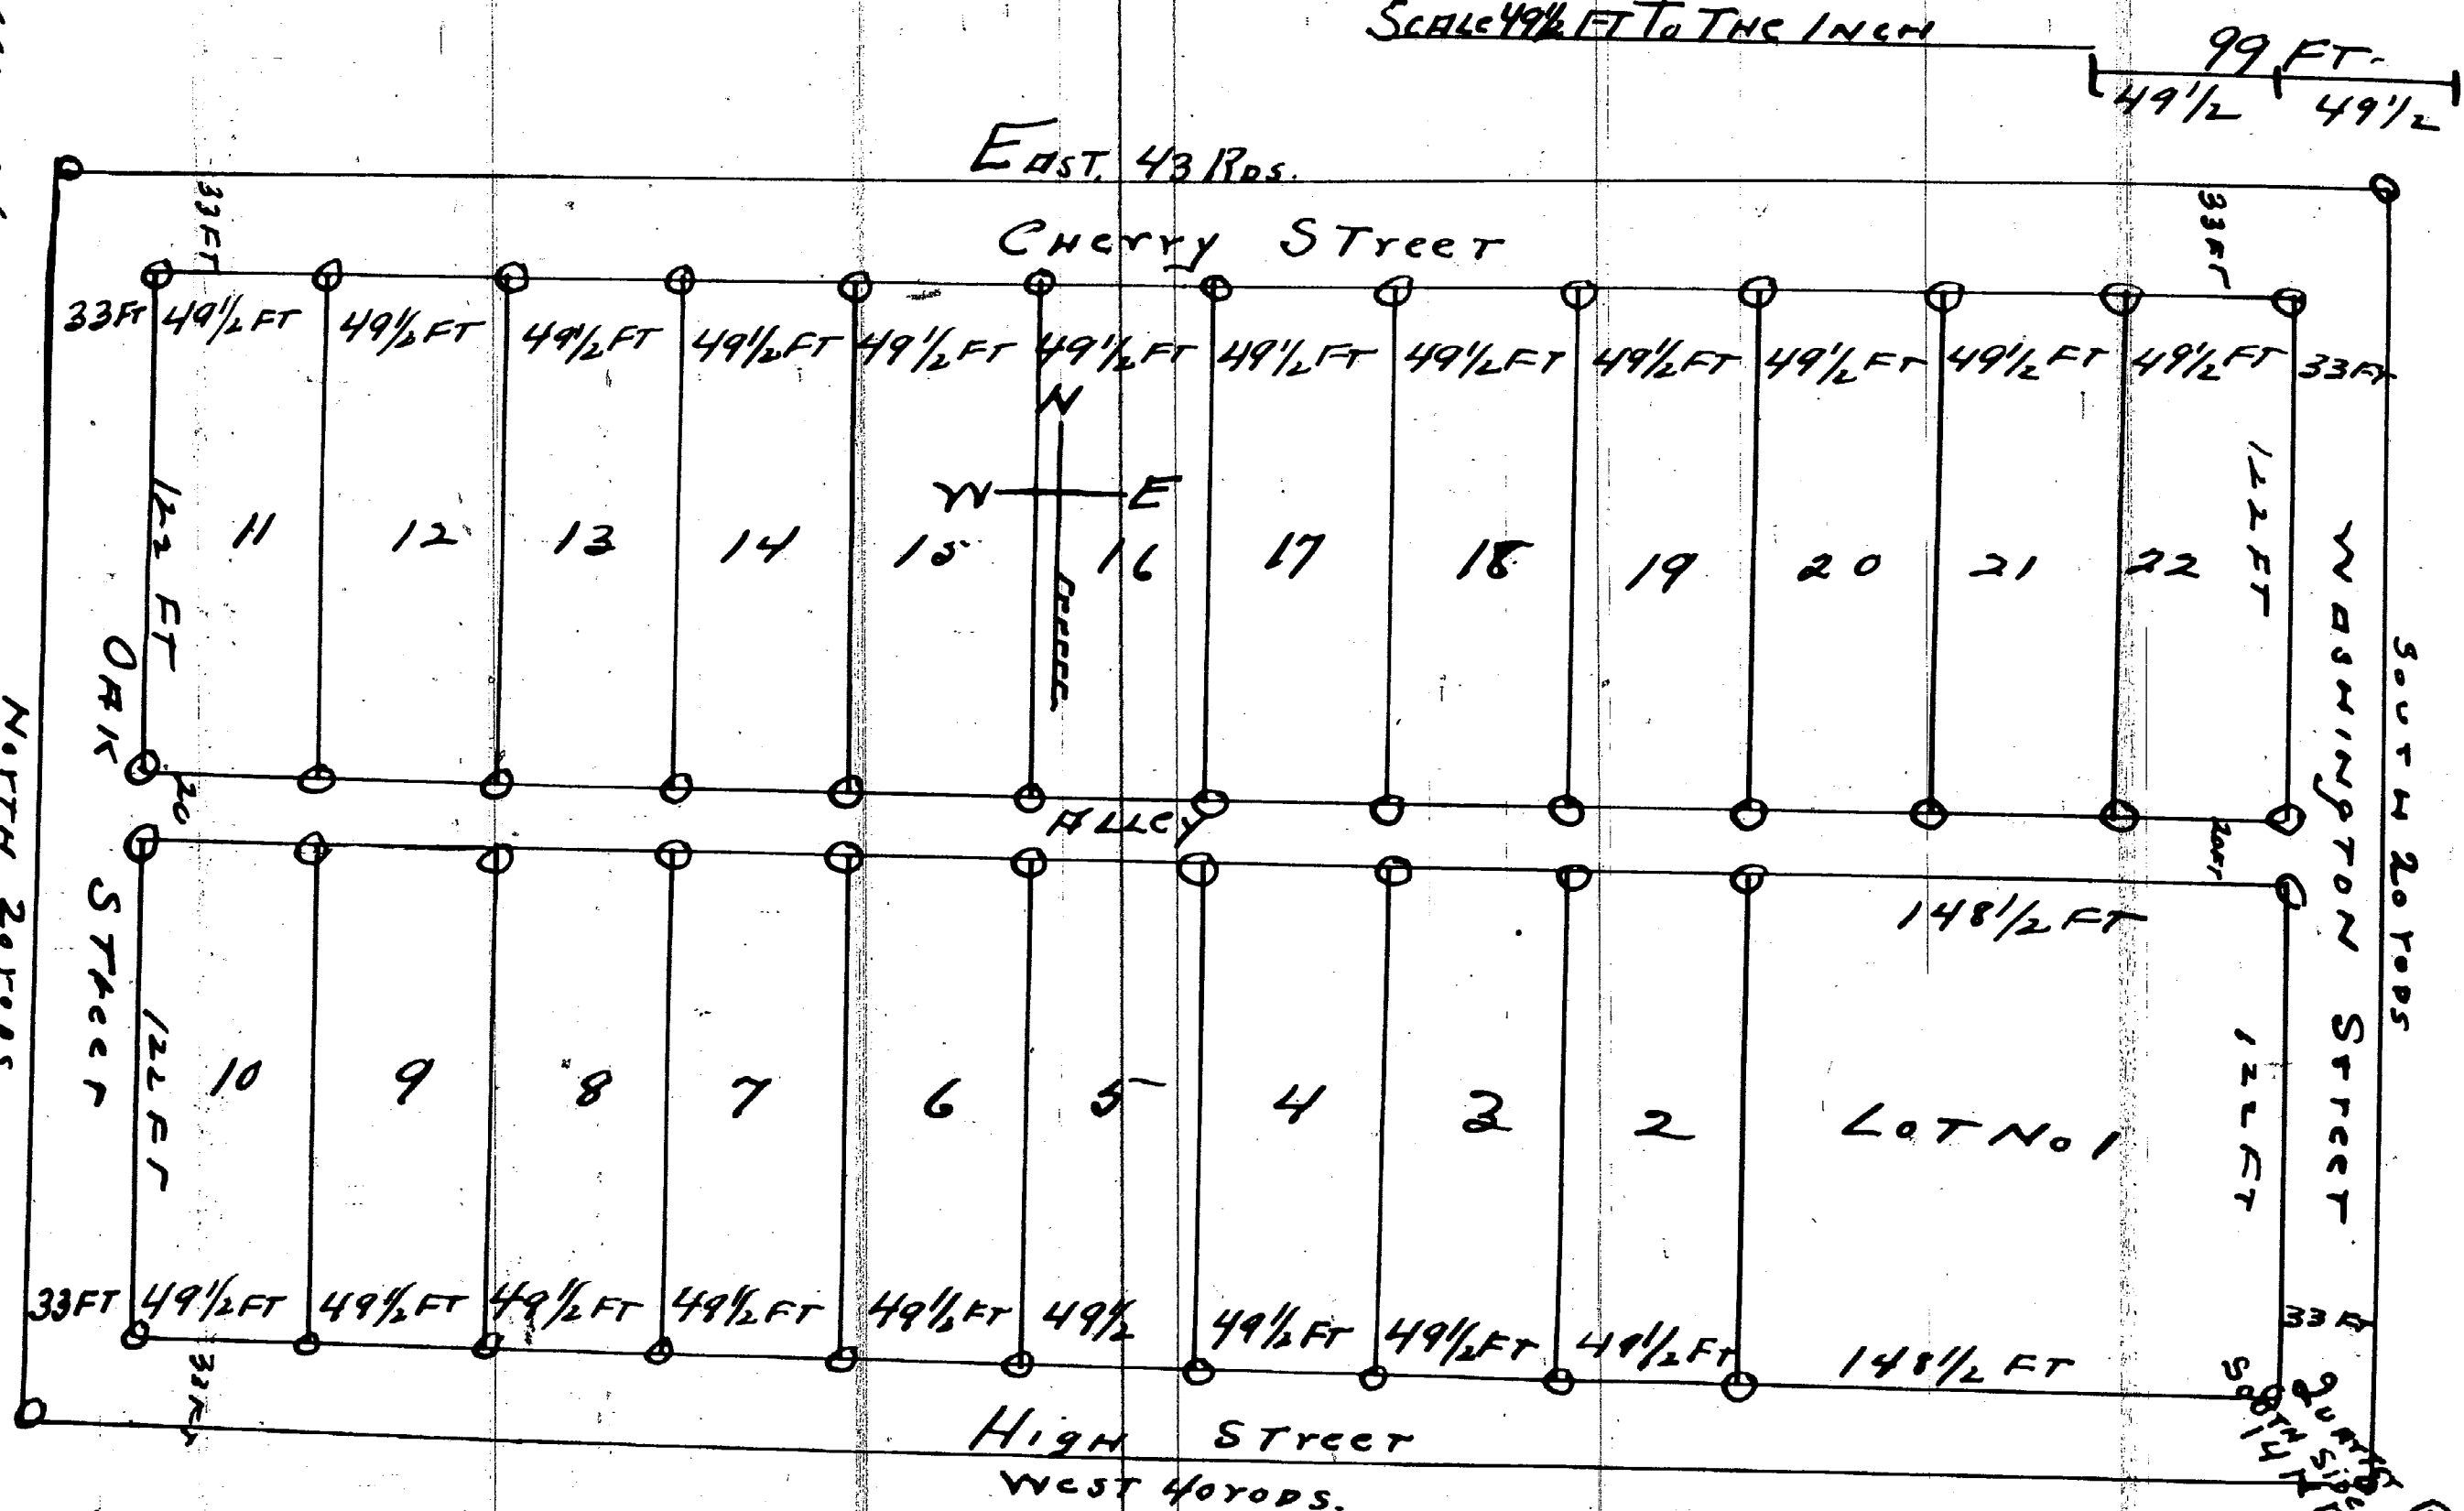

Dedication
I, now all men by their present that we William Bamber and Deborah Bamber, his wife, have caused the land hereinafter described in the above Plat to be surveyed laid out and plotted to be known as Bambers Addition to the City of Mt Pleasant and that the streets and alleys as shown on said Plat are hereby dedicated to the use of the Public.

Witness my hand and seal this 5th day of October 9.0.1881 before me a Notary Public in and for said County, personally came William Bamber and Deborah Bamber, his wife, known to me to act the persons who executed the above dedication and acknowledged the same to be their free act & deed.

W.E. Preston Notary Public.

Description
The land plotted as above dedicated are as follows. Commencing at the Quarter Post on the south side of Section (15) in Township 14 North of Range (4) West and running thence West 40 rods thence North 20 rods thence East 40 rods to the United States Survey.

I hereby certify that the plat herein delineated is a correct one, and that permanent monument consisting of stakes and at the Quarter post a gas pipe have been planted at point marked thereon as shown on all the angles in the boundaries of the land plotted and at all intersections of street and alley.

Examined and appeared.

October 31, 1891

H. R. Pratt, City Aud. Gen.

I hereby certify that the Plat is a correct copy of the Plat now on record in the Register of Deeds office, being made under the supervision of the Auditor General by tracing the Plat on record and affixing thereto a carefully compared copy of the dedication and certificate.

Witness this 21st day of May 1911

Ray C. Warner, Clerk, Aud. Gen. Dept.

State of Michigan, County of Cheboygan, ss: I, the A. Murtha Deputy Register of Deeds, and Edwin R. Coburn, Surveyor, hereby certify that we have each carefully compared this copy with the original Plat of Bambers Addition to the City of Mt Pleasant and that it is a true and correct copy thereof of the whole of such original map or Plat.

A. Murtha, Deputy Reg. of Deeds.
Edwin R. Coburn, Surveyor

Register of Deeds
County of Cheboygan
May 1st 1891
A. Murtha
Deputy Reg. of Deeds