12408

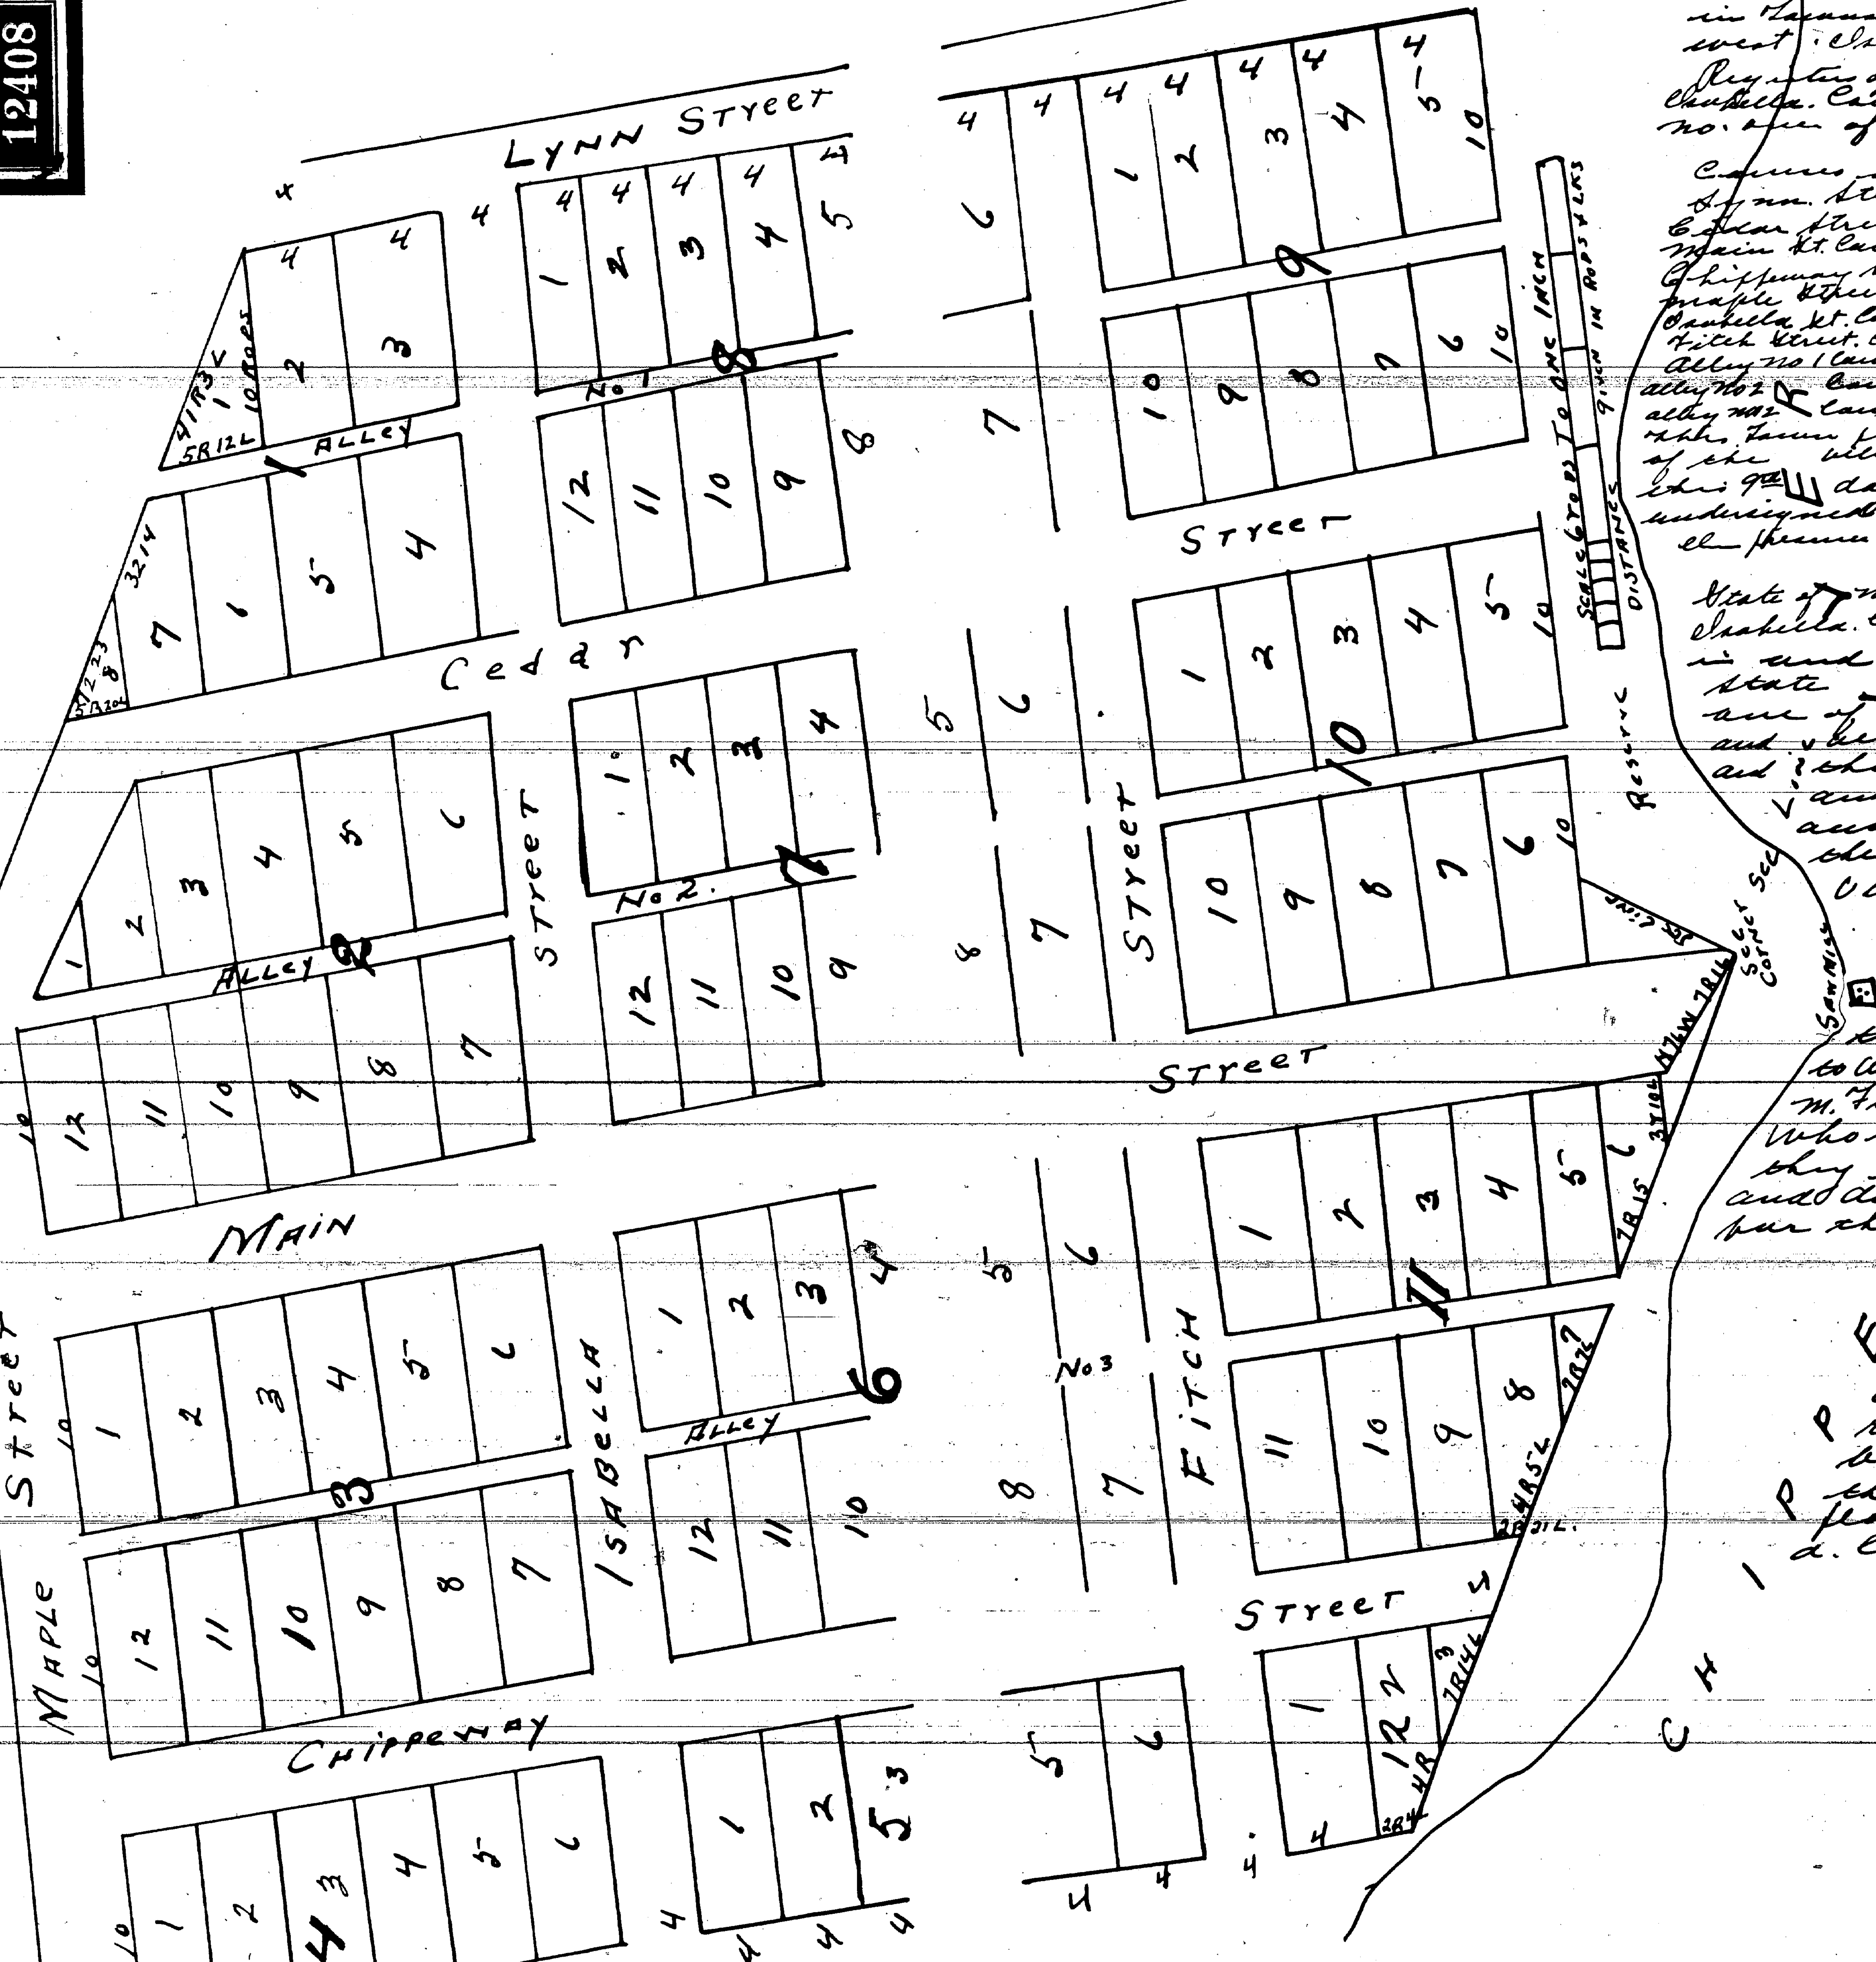

MAP OF ISABELLA CITY

Comprising a portion of sections No two and three in Township No fourteen North of Range four west. Isabella Co. Mich.

Register office } ss Received & recorded this 28th day
Isabella County } of January 1861 at 3 o'clock P.m. Liber no. one of Deeds Page 155 & 156.

Course and Extent of Streets and Alley's
Lynn Street Course N 30° W length 60 rods width 4 rods
Cedar Street Course North 30° West length 72 rods width 4 rods
Main St. Course 30° West length 80 rods width 5 rods.
Chippeway Street runs North 30° W. length 66 rods width 4 rods.
Maple Street Course West 15 rods Thence N 60° W 50 R width 4 R
Isabella St. Course N. 60° E. length 86 rods width 4 rods.
Fitch Street. Course North 60° E. length 86 rods width 4 rods.
Alley No 1 Course N 30° W length 66 rods width one rod.
Alley No 2 Course N. 30° W length 80 rods width one rod.
Alley No 3 Course North 30° W length 80 rods width one rod.

This Town plat drawn by S. S. Hastings Engineer & Surveyor of the village of Isabella. Isabella County Michigan is this 9th day of Jan. 1861 approved and adopted by the undersigned the proprietors of the said village

In presence of D.M.R. Wilson
Fitch & French.

James V. Eastman (LS)
A. M. Fitch (LS)
F. C. Babbitt (LS)

State of Michigan } ss On this 23rd day of January
Isabella County } A.D. 1861 before me a Notary Public in and for the County of Washtenaw in said State came F. C. Babbitt to me known to be one of the proprietors of the annexed Plat and acknowledged the execution of the same and the within map thereof for the use and purpose therein mentioned and according to the Statute as provided by the acknowledgement & recording of Village Plats. — A. Mosher.

State of Michigan } ss On this 9th day of
Midland County } January 1861 before me a Notary Public for said County Came two of the proprietors of the annexed Plat to wit. James V. Eastman and Andrew M. Fitch to me known to be the persons who executed the within Plat and acknowledged they executed the same to be their free act and deed. and that they executed the same for the purposes and uses therein mentioned
D.M.R. Wilson Notary Public
Midland Co. Michigan

I hereby certify that this Plat is a correct copy of the Plat now on record in the Register of Deeds office being made under the supervision of the Auditor General by tracing the plat on record and afterwards checked & carefully compared copy as the certificate.

Dated this 22nd day of Aug 1911
Ray C. Warner
Clerk, Aud Gen Dept.