

F. P. B. R. R.

MAP or PLOT of the Village of BRINTON

Being a tract of land situated on the
N. W. 1/4 of Section 15 (15) Township 36 N. (16) Range 10 E. (16) West and running thence North
thence North forty four rods and seven feet (44 7/8) Thence East
thence East forty two rods (42) Thence South 2 rods
and 3 1/2 feet Thence East thirty seven
and thirty feet Thence South thirty three rods
(37 13/4) Thence East thirty three rods
and 3 1/2 feet (23 3/4) Thence East twenty five rods
thence East and one fourth foot (9 1/4)
to the place of beginning and containing
in all seven hundred and one hundred
and forty four acres and 17 1/4

See Liber 50 Deeds page 156.
For Order VACATING PLAT.

LENGTH OF THIS LINE 3170 3/4 FT.

132 FEET

Know all men by these presents
that I, J. V. Brinton of the
Village of Brinton Co. of Wayne
and State of Michigan have caused
Edwin R. Coburn Co. Surveyor
of Chas. Cassidy, County Clerk
to survey layout and plat for the
purpose of the Village of Brinton.
Ascertained by and comparing the

Village of Brinton and that the
Village of Brinton established the same is
to be known as the Village of
Brinton. And that the Block and
lots are in form and size
and the streets and alleys are
in form and width as
represented in the foregoing
Map of the Village of
Brinton. And that the
streets and alleys such are
perpetually dedicated to the
public as they may.

And that the foregoing Map of
the Village of Brinton is a true
representation thereof and the whole thereof
signed and sealed at the
Township of Calhoun this 26th
day of Aug. 99. 1887.

J. V. Brinton Prop.
Edwin R. Coburn
Co. Surveyor

State of Michigan ss. Chas. Cassidy
County of Chas. Cassidy
26th day of August
9.9.1887. I, Chas. Cassidy
County Clerk of the County
of Chas. Cassidy do hereby
certify that the foregoing
Map of the Village of Brinton
is a true and correct
representation thereof and the
whole thereof signed and
sealed at the Township of
Calhoun this 26th day of
Aug. 99. 1887.

James V. Holland
Notary Public.

Examined & Approved.

Sept 5. 1887.

Henry H. Aplin
By Henry Humphrey

State of Michigan ss. Chas. Cassidy
County of Chas. Cassidy
26th day of August
9.9.1887. I, Chas. Cassidy
County Clerk of the County
of Chas. Cassidy do hereby
certify that the foregoing
Map of the Village of Brinton
is a true and correct
representation thereof and the
whole thereof signed and
sealed at the Township of
Calhoun this 26th day of
Aug. 99. 1887.

Chas. Cassidy
County Clerk

I hereby certify that this Plat
is a correct copy of the Plat
now on record in the Office
of the County Clerk of the
County of Chas. Cassidy
and that it is an exact
duplicate thereof and of the
whole thereof signed and
sealed at the Township of
Calhoun this 26th day of
Aug. 99. 1887.



Chas. Cassidy
County Clerk

RECORDS OFFICE
CO. OF ISABELLA

RECORD FOR THIS 20TH

DAY OF JULY AD 1888 AT
8 O'CLOCK AM AND RECORDED IN
LIB. 1 OF PLATS ON PAGE 23.

Chas. Cassidy
Register

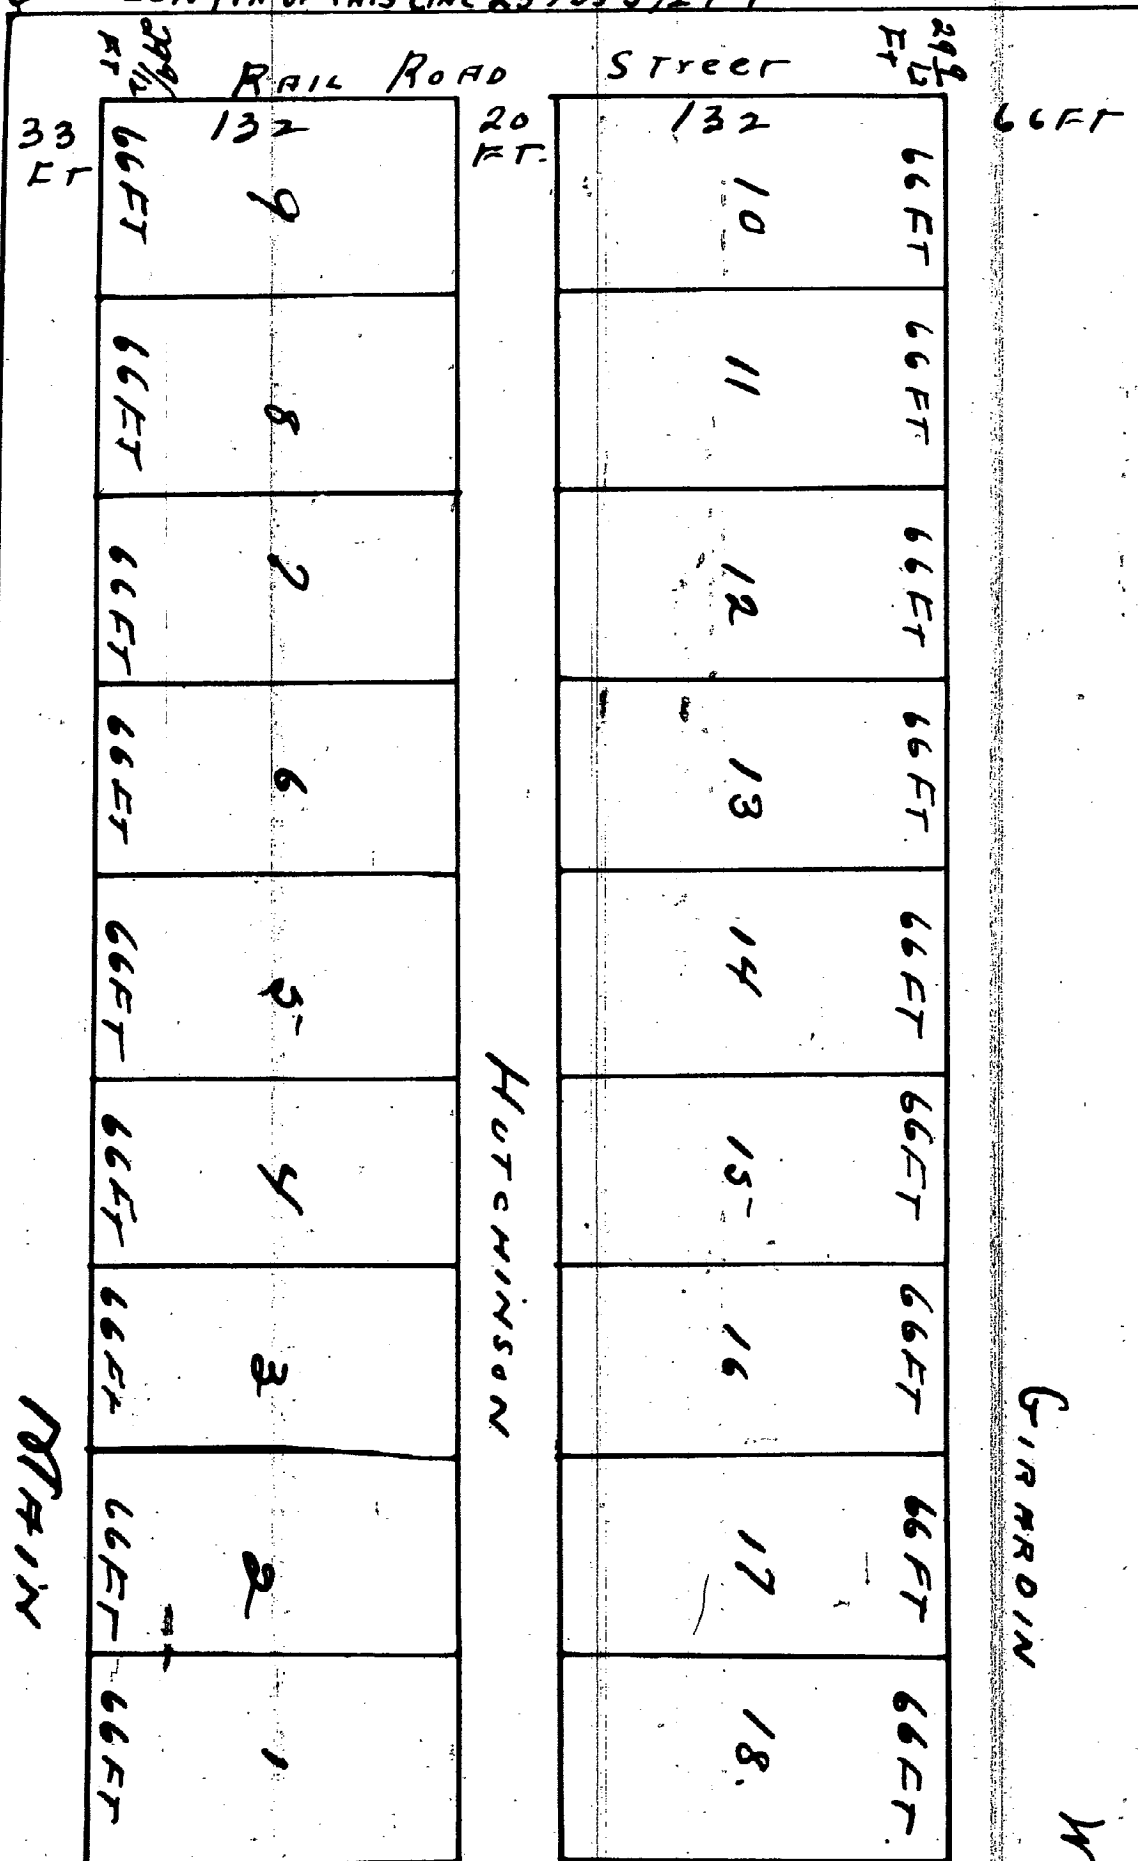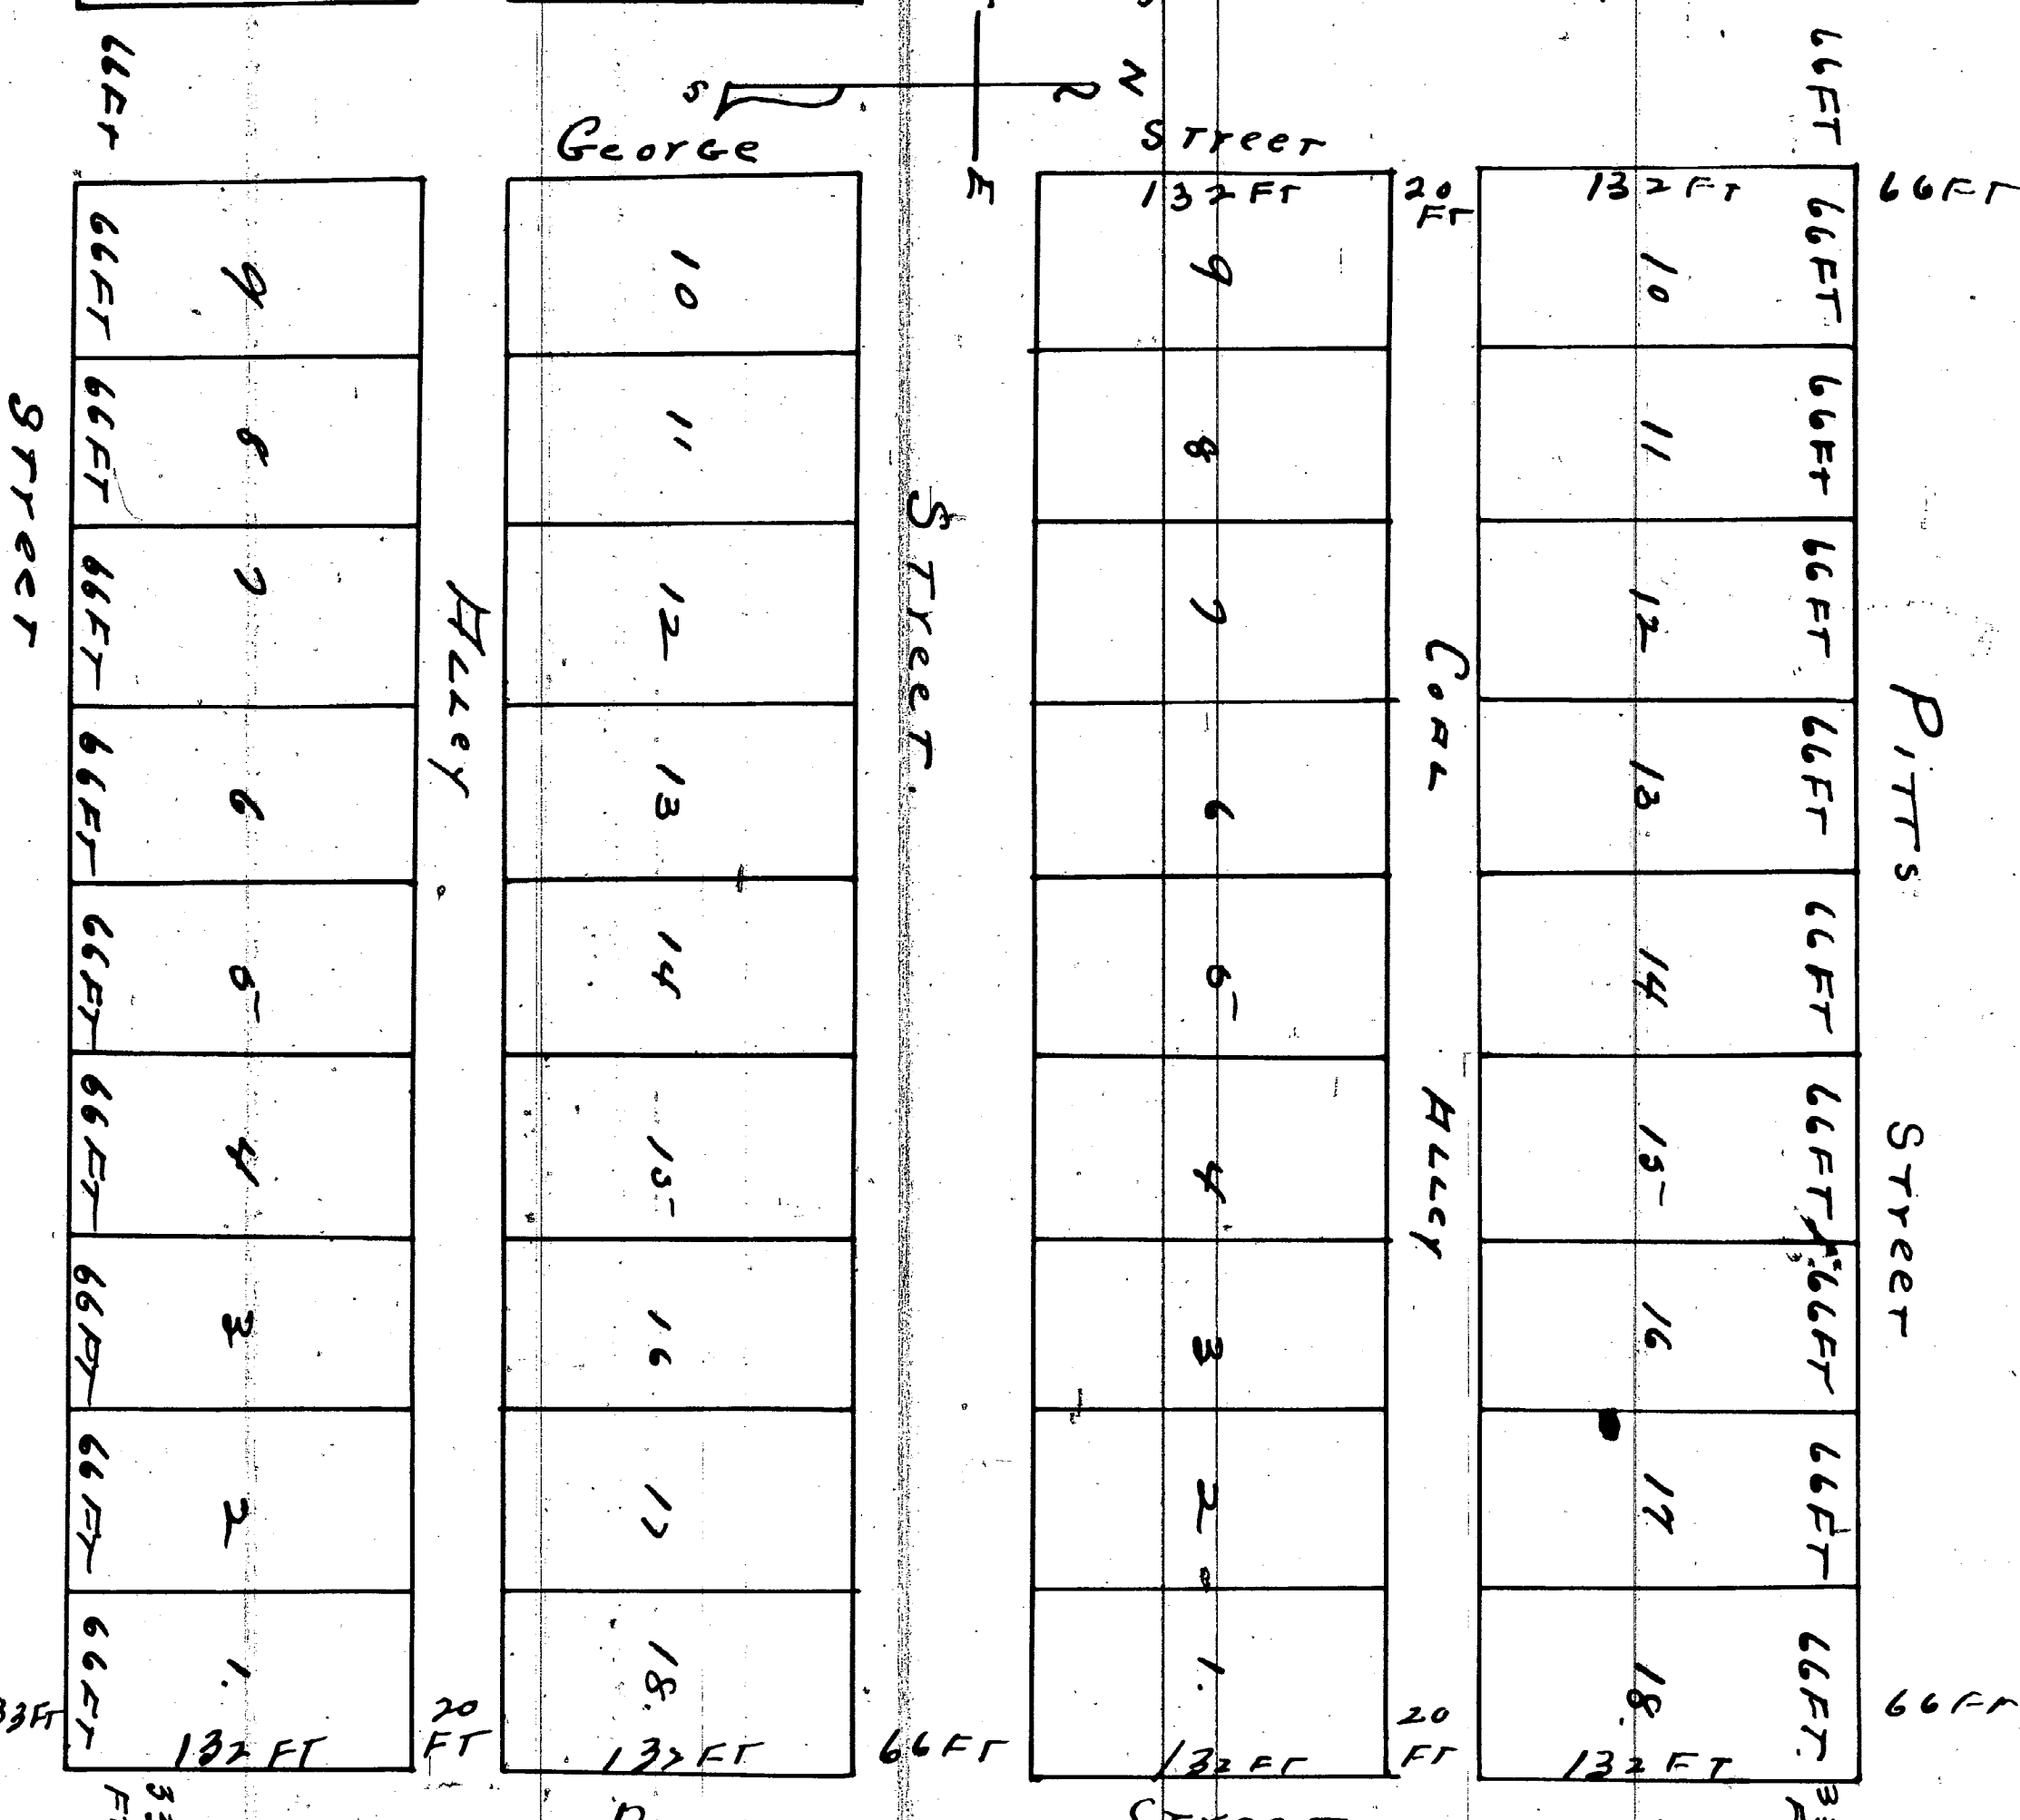

Sec. Line East Sec 15
T. 16 N. R. 10 E.

THIS LINE 1020' E. June 22 1887 - LENGTH OF THIS LINE 4470 3/4 FT

RECORD FOR THIS 20TH
DAY OF JULY AD 1888 AT
8 O'CLOCK AM AND RECORDED IN
LIB. 1 OF PLATS ON PAGE 23.

Chas. Cassidy
Register

ISABELLA COUNTY
**-----

PLAT ---VILLAGE OF BRINTON

In repetition)
O.L.Brinton)
to vacate Plat)

ORDERED: That said Plat be and the same is
hereby VACATED.

Order Judge Henry Hart
February 11, 1889
No. 514 Law

Vol. 149 Page 12429

PLAT - VILLAGE OF MOUNT PLEASANT

In re petition)
L.K.Faucher)
to vacate part)
of Street

ORDERED: That all of Chippewa Street lying
west of Main Street be and the same is hereby
VACATED.

Order Judge Henry
Hart
October 24, 1876
No-----

Chancery Jour No.1 page 56

Vol. 149 Page 12398

PLAT--- NELSON'S ADDITION TO THE VILLAGE OF
MT PLEASANT.

In re petition)
Fred Russell to)
Vacate part of)
Plat

ORDERED: That Blocks 4-5- and 6 and the
Alley running North and South through Block 5; Also
all of Babbitt Street and the Street known as Accom-
modation Street, also that part of Douglas Street lying
between Blocks 4 and 5 and that part of Pleasant Street
lying between Blocks 5 and 6, and also that part of
Nelson Street lying between Blocks 1 and 6 be and the
same are hereby VACATED.

Order Judge Kelly S Searle
December 18, 1911
No. 1679

Vol. 200 Page 15767

PLAT - Williams Addition to Village of Dushville(now Winn)

In re petition)
E.H.Allen to)
Vacate part of)
Plat

ORDERED: That the South $\frac{1}{2}$ of Lots 5 and 6 and entire
Lots 7 and 8 Block 5 and extreme South $\frac{1}{2}$ Block 6 in Will-
iams Addition to Village of Dushville now (Winn) and also all that portion of
Fremont Street lying South of said Blocks 5 and 6 from Clinton Street on to
the West of Franklin Street to the East, also all that portion of Roscoe St-
reet, lying between South $\frac{1}{2}$ Block 5 and South $\frac{1}{2}$ of Block 6, be and the same
is hereby vacated.

Order Judge P.F.Sodds,
May 3, 1902
No. 1191


As found in records of County Clerk.

Vol. 200 Page 15761

Eddy & Bennett

Plat Examiners

111

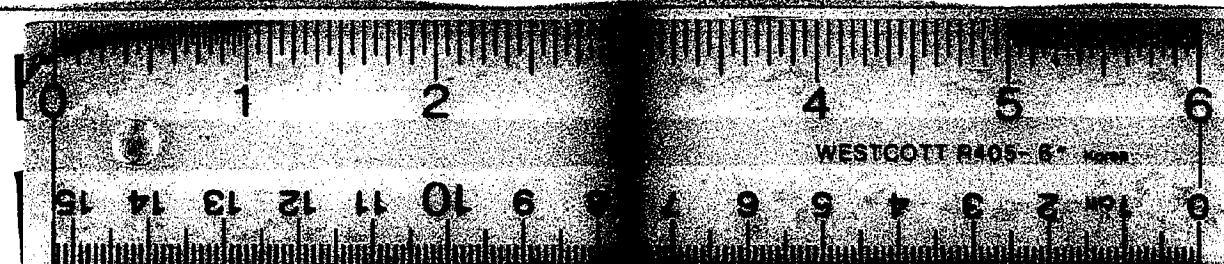

16 X