


Sec Line YAT OF MAY NECKE 1015'18'

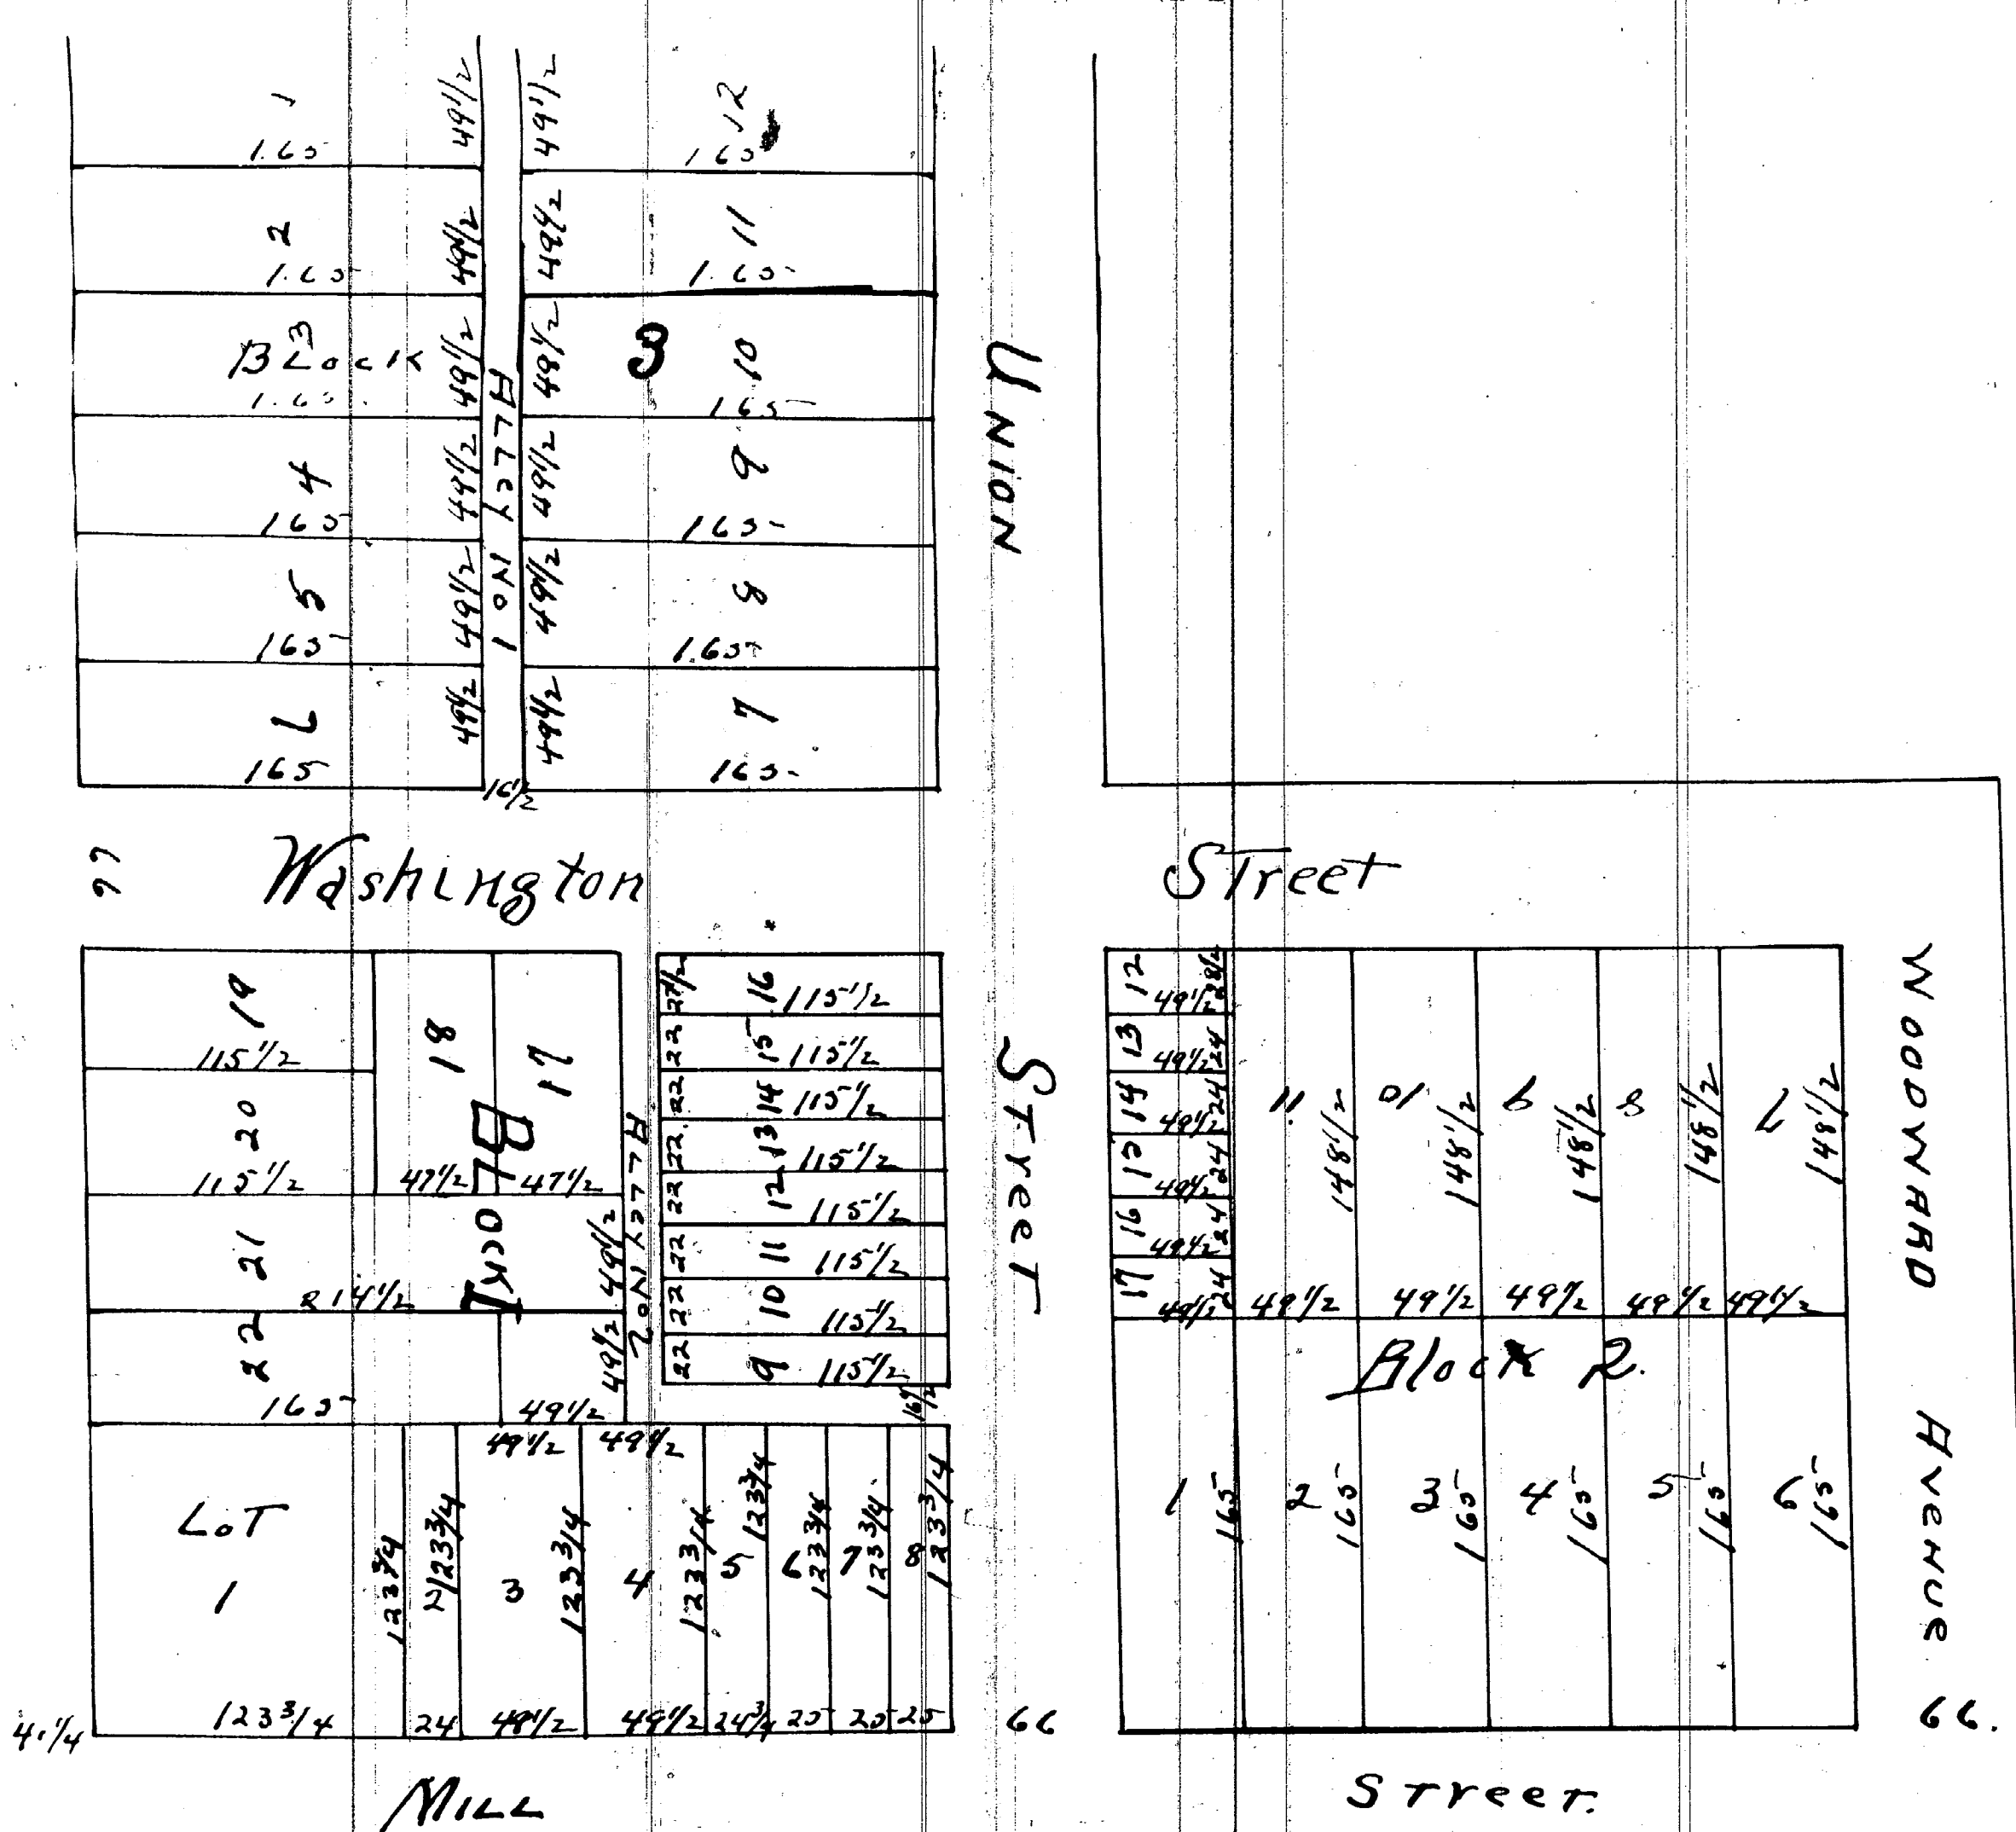

Sec. Line YAT OF MAY NECKE 1015'18'

MILLERS ADDITION TO SALT RIVER. J. FANCHER SURVEYOR & ENGINEER

Know all men by these presents that we George W. Miller and Mary Miller his wife Aaron Winsel & Nell Winsel his wife Peter Gruber, Harace C. Bigelow and Mary E. Bigelow his wife and Geo. Young do hereby plat the following land to wit: Commencing at N.W. corner of sec. 9, T13, R13W, Chabell, Co. much running thence East and North in the respective section lines as will more fully appear by reference to said plat. To be known as Miller addition to Salt River that the lots, streets and alleys are of the size and dimensions as indicated by their respective figures which are given in plat. That the streets and lots are bounded and dedicated by their respective numbers in letters as per map that said Village is platted under and by Virtue of Chapter 28 of the Compiled Laws of the State of Michigan dated Oct 26/1867.

Signed, sealed & delivered in presence of

J. A. Fancher

John E. Bigler

George W. Miller (LS)

Mary Miller (LS)

Aaron Winsel (LS)

Nell Winsel (LS)

Peter Gruber (LS)

Geo. P. Young (LS)

H. C. Bigelow (LS)

Mary E. Bigelow (LS)

State of Michigan } ss. Be it remembered that on the 26th day of October A.D. 1867, before me a Notary Public in and for said County, personally came George W. Miller & Mary Miller his wife Aaron Winsel & Nell Winsel his wife Peter Gruber, Harace C. Bigelow Mary E. Bigelow his wife and Geo. P. Young and personally acknowledged that they created the within Plat for the use and purpose therein mentioned.

J. A. Fancher, Notary Public, Chabell Co. much
 Registered } ss. Received and recorded November 6th A.D. 1867 at 8 o'clock A.M.
 Chabell County } in Book 3 of Records on page 342 1/2 C. C. Foutch, Register

I hereby certify that this Plat is a correct copy of the Plat now on record in the Register of Deeds office, being made under the supervision of the Auditor General by tracing the Plat as shown and affixing thereto a carefully prepared copy of the dedication and certification.

Dated this 23rd day of Aug 1911

Ray C. Warren.

Clerk, And then left