


PLAT of Prospect Hill Addition TO THE Village of Newaygo

Scale 60 ft to 2/3 inch

12412

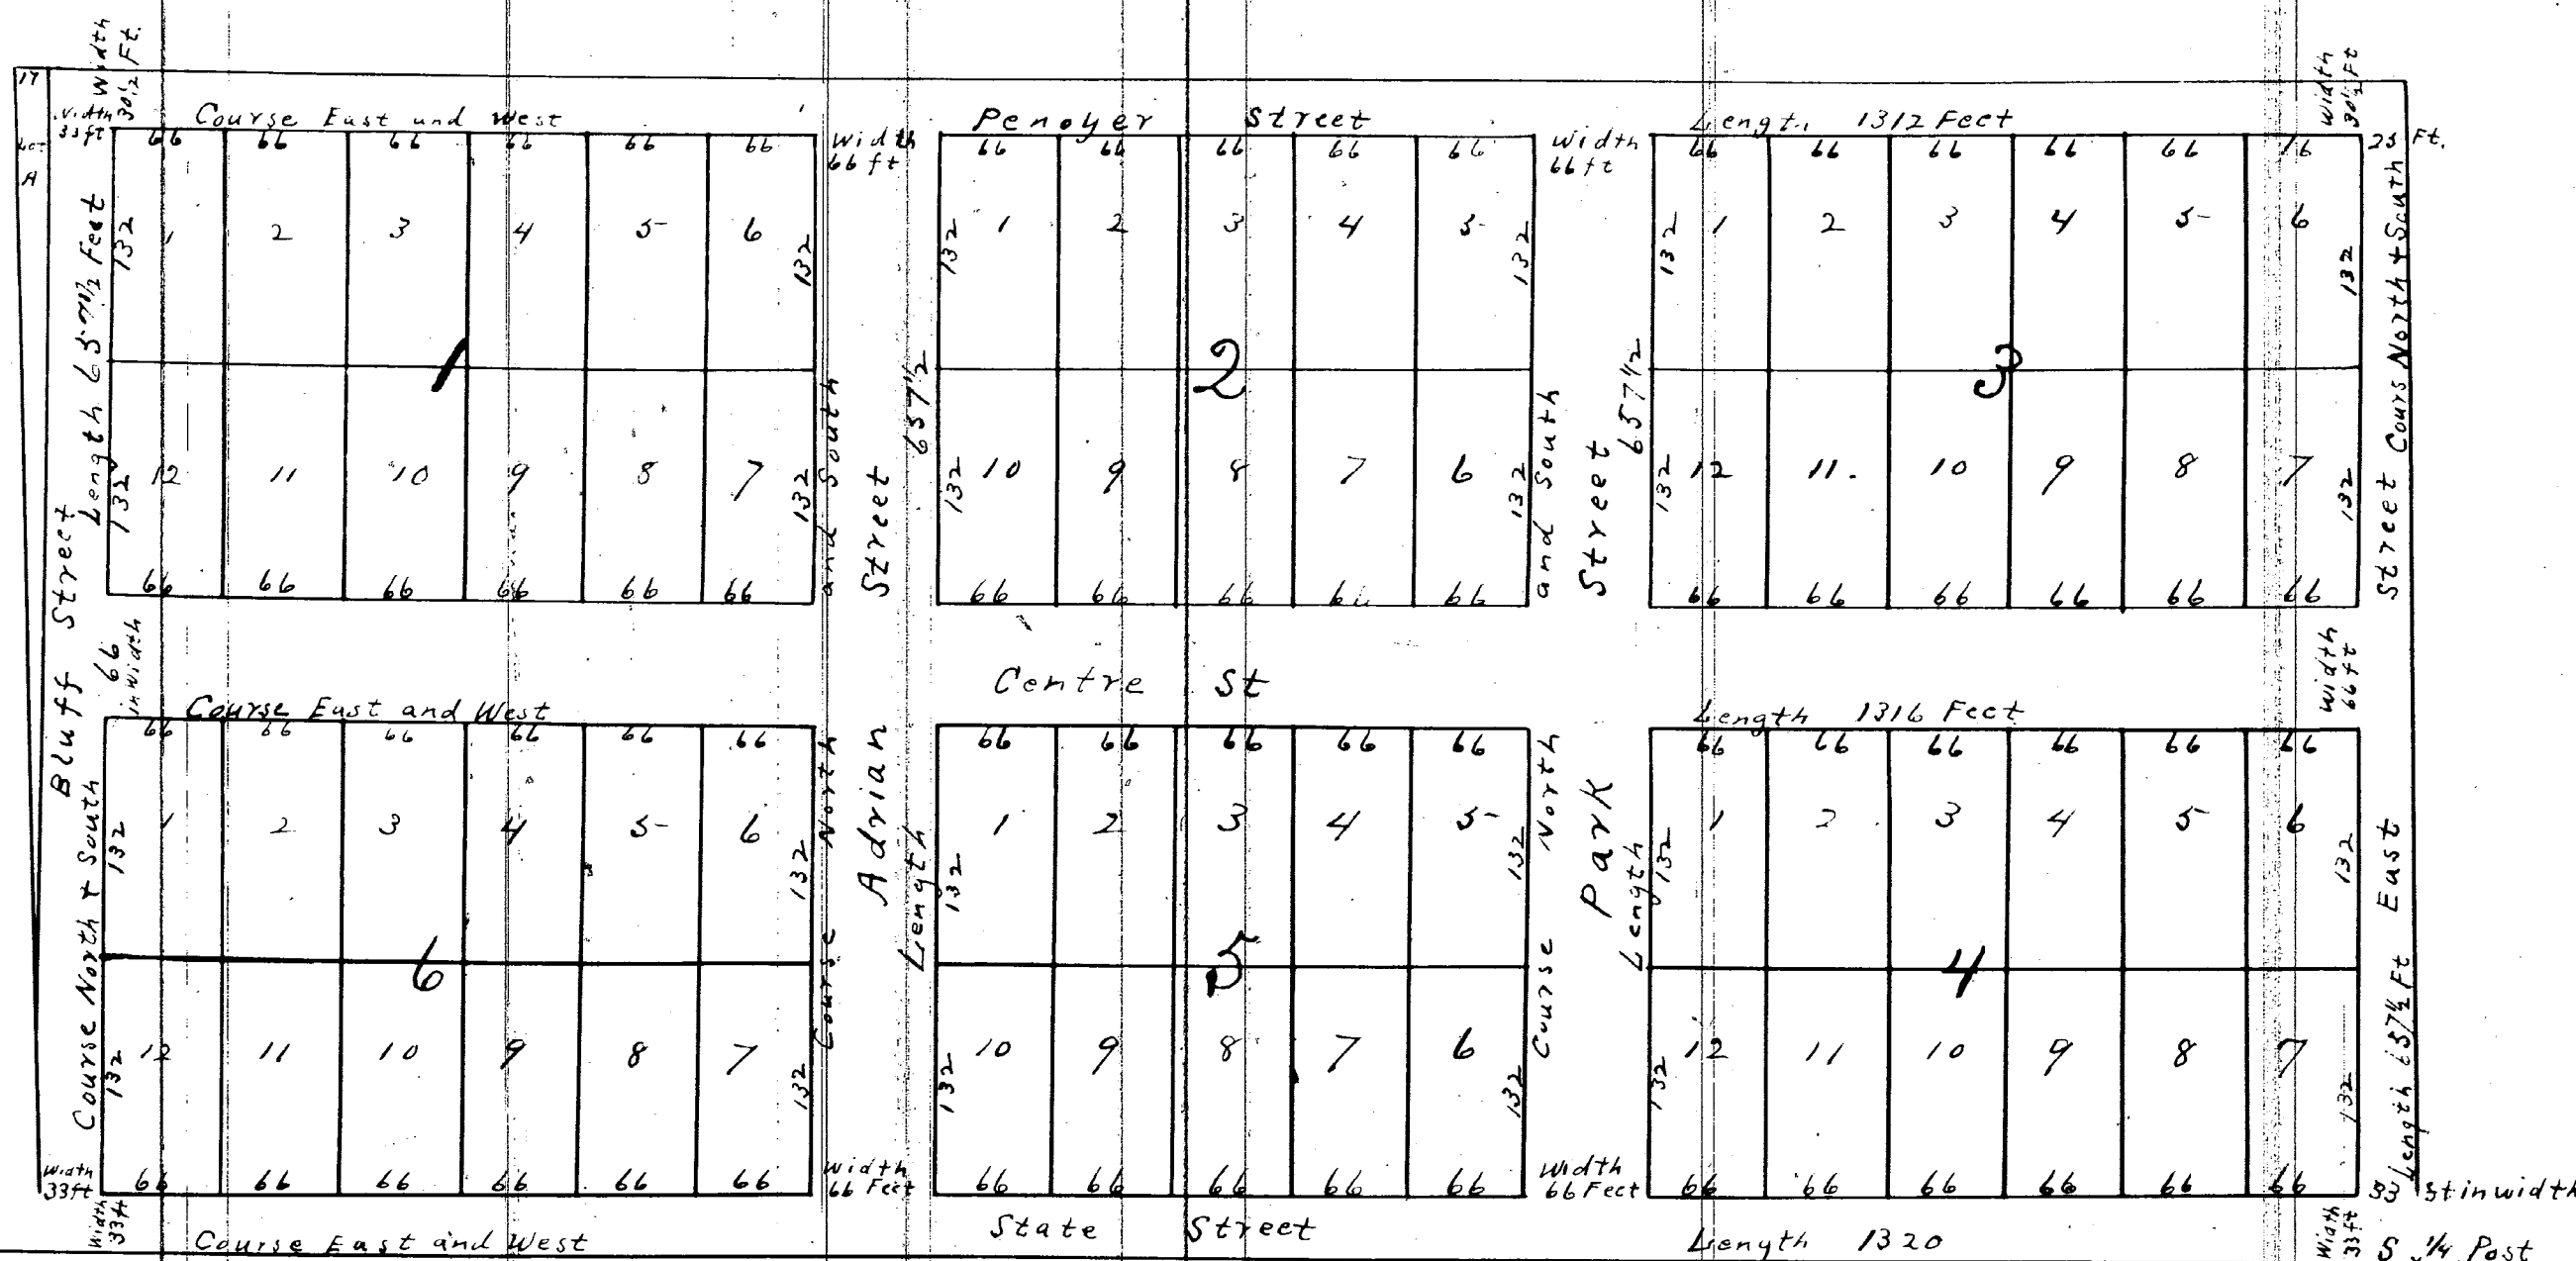

Description of Plat by Metes and Bounds.

Commencing at the South quarter post of Section Eighteen in surveyed Township number Twelve (12) North of Range Twelve (12) West Meridian of Michigan. Thence due North six hundred and fifty seven $\frac{5}{100}$ feet thence due West thirteen hundred and twelve feet. Thence due South six hundred and fifty seven $\frac{5}{100}$ feet to the Section line. Thence along said Section line Thirteen hundred and Twenty feet to place of beginning and containing nineteen and $\frac{38}{100}$ acres of land.

Specifications

Prospect Hill Addition to The Village of Newaygo.

This Addition to the Village of Newaygo is situated on twenty acres of land off of the South end of the East half (1/2) of the South West quarter (1/4) of Section number eighteen (18) in Township number twelve (12) North of Range number Twelve (12) West in Newaygo County and State of Michigan. We the undersigned Along D. Cadwallader and James H. Edwards owners and proprietors of twenty acres of land off of the South End of the East half (1/2) of the South West quarter (1/4) of Section eighteen (18) in Township number Twelve (12) North of Range number Twelve (12) West of the principal meridian of the State of Michigan do hereby specify and declare that we have caused to be correctly surveyed and platted in Lots, Blocks and Streets by a Civil Engineer the whole of said twenty acres of land above described, except a triangular strip of land on the West side of the above described land seventeen (17) feet wide at the North end and gradually narrowing until it runs to a point at the section line between sections Eighteen (18) and Nineteen (19) as will more fully appear by said Plat designating the same as Prospect Hill Addition to the Village of Newaygo that the surveyed Lots and Blocks are situated on Streets as herein represented that the course and bearings of the several streets are laid down and marked thereon together with their several widths that all the Lots and Blocks as numbered thereon are of the dimensions, size and form thereon represented, on said Plat that for future reference and certainty we have caused round iron pins to be sunk about ten inches below the surface at the North West corner of Block number one (1) Two (2) and Three (3) and at the South East corner of Block number four (4) and Five (5) and six (6) I Adonijah E. Upton do hereby certify and acknowledge that I am a Civil Engineer that I surveyed and platted the above described land and that the Plat and Specifications are correct.

In Testimony Whereof we have all hereunto set our hands and seals this 25th day of June A.D. 1872.

Signed, Sealed & Delivered in Presence of

E. O. Shaw

C. A. Smith

State of Michigan

Newaygo County

known to me to be the persons who made and signed the above specifications and acknowledged the same to be their own free and deed.

State of Michigan

Newaygo County

Register Office

was received for record August 13th 1872 at 12 o'clock M.

W. Persons

Register

Along D. Cadwallader

J. H. Edwards

Adonijah E. Upton

L. S.

L. S.

L. S.

On this 25th day of June A.D. 1872 before me a Notary Public in & for said County personally came the above named Along D. Cadwallader, James H. Edwards proprietors & Adonijah E. Upton Civil Engineer

I hereby certify that this plat is a correct copy of the plat now on record in the Register of Deeds of said County being made under the supervision of the Auditor General by tracing the plat on record and affixing thereto a carefully compared copy of the dedications and certifications.

Dated this 14th day of Aug. 1911

Loon Robinson

Clark and Gen. Dep.