

State of Michigan }
County of Newaygo } ss

We Chas K Foster Register of Deeds
do hereby certify that we have separately care-
fully compared this duplicate plat with
the original plat of the Village of Oakland
Beach and that it is an exact duplicate
thereof and of the whole of such map or
plat - Newaygo Mich June 6 1887

Chas K Foster Register of Deeds
W. S. Merrill Civil Engineer

State of Michigan }
County of Newaygo } ss
Received for Record this 6th day
of June A.D. 1887 at 3/4 o'clock P.M. and recorded
in Liber 1 of Plate at Page 26
Chas K Foster Register of Deeds
W. S. Merrill Civil Engineer

Know all men by these presents that the accompanying
plat is a true and correct map of the premises to be
known as The Village of Oakland Beach and that we
the undersigned Frank W. Foster President and Clerk
W. S. Merrill Secretary of the Oakland Beach Park Association
pursuant to a vote of the members of said association
owner in fee of the above named premises do hereby
dedicate and dedicate to the public for street purposes all the
land platted as streets in annex

In witness whereof we the undersigned President and Secretary
of the above named association and W. S. Merrill Civil Engineer
have hereunto set our hands and seals this 10th day of May A.D.
1887

Signed & sealed in presence of Frank W. Foster President
W. R. Layton Seth S. Watrous Secretary
W. E. Denny N. S. Merrill Civil Engineer


State of Michigan } ss
County of Newaygo } On this 10th day of May A.D. 1887
before me the undersigned a Notary Public in and for said
County personally came Frank W. Foster as President &
Seth S. Watrous as Secretary of the Oakland Beach Park Associa-
tion an organization duly incorporated under the laws of
said State and W. S. Merrill Civil Engineer to me known as
the same persons described in and who executed the within instrument
and acknowledged the same to be their free act and deed & said Frank
W. Foster President and Seth S. Watrous Secretary further acknowledged
that they executed the same as the free act and deed of said Oakland
Beach Park Association for the uses and purposes therein mentioned
Witness my hand and seal this 10th day of May A.D. 1887
Notary Public for Newaygo Co Mich

1/2 N 1/2 W being also the N line of Lot 2 Sec 32

OAKLAND BEACH

This plat comprises a part of Lot 22 Section thirty two (32) Town twelve
(12) North Range twelve (12) West County of Newaygo and State
of Michigan and is included in the following metes and bounds
Commencing at a stake on the quarter line five hundred
and forty five and 1/2 feet south of the quarter post between sections twenty nine
(29) and thirty two (32) Running S 71° 10' W three hundred and thirty nine and
9/100 feet S 54° 30' W four hundred and ninety one and 70/100 feet N 38° 30'
W three hundred and twenty nine and 50/100 feet N 50° 0' W nine hundred
and six and 96/100 feet S 29° 0' W one hundred and ninety eight feet thence
south easterly and North easterly along the lake shore to the east line
of Lot 2. Thence with or said line two hundred and one feet to
place of beginning

Surveyed by W. S. Merrill May 6th 1887

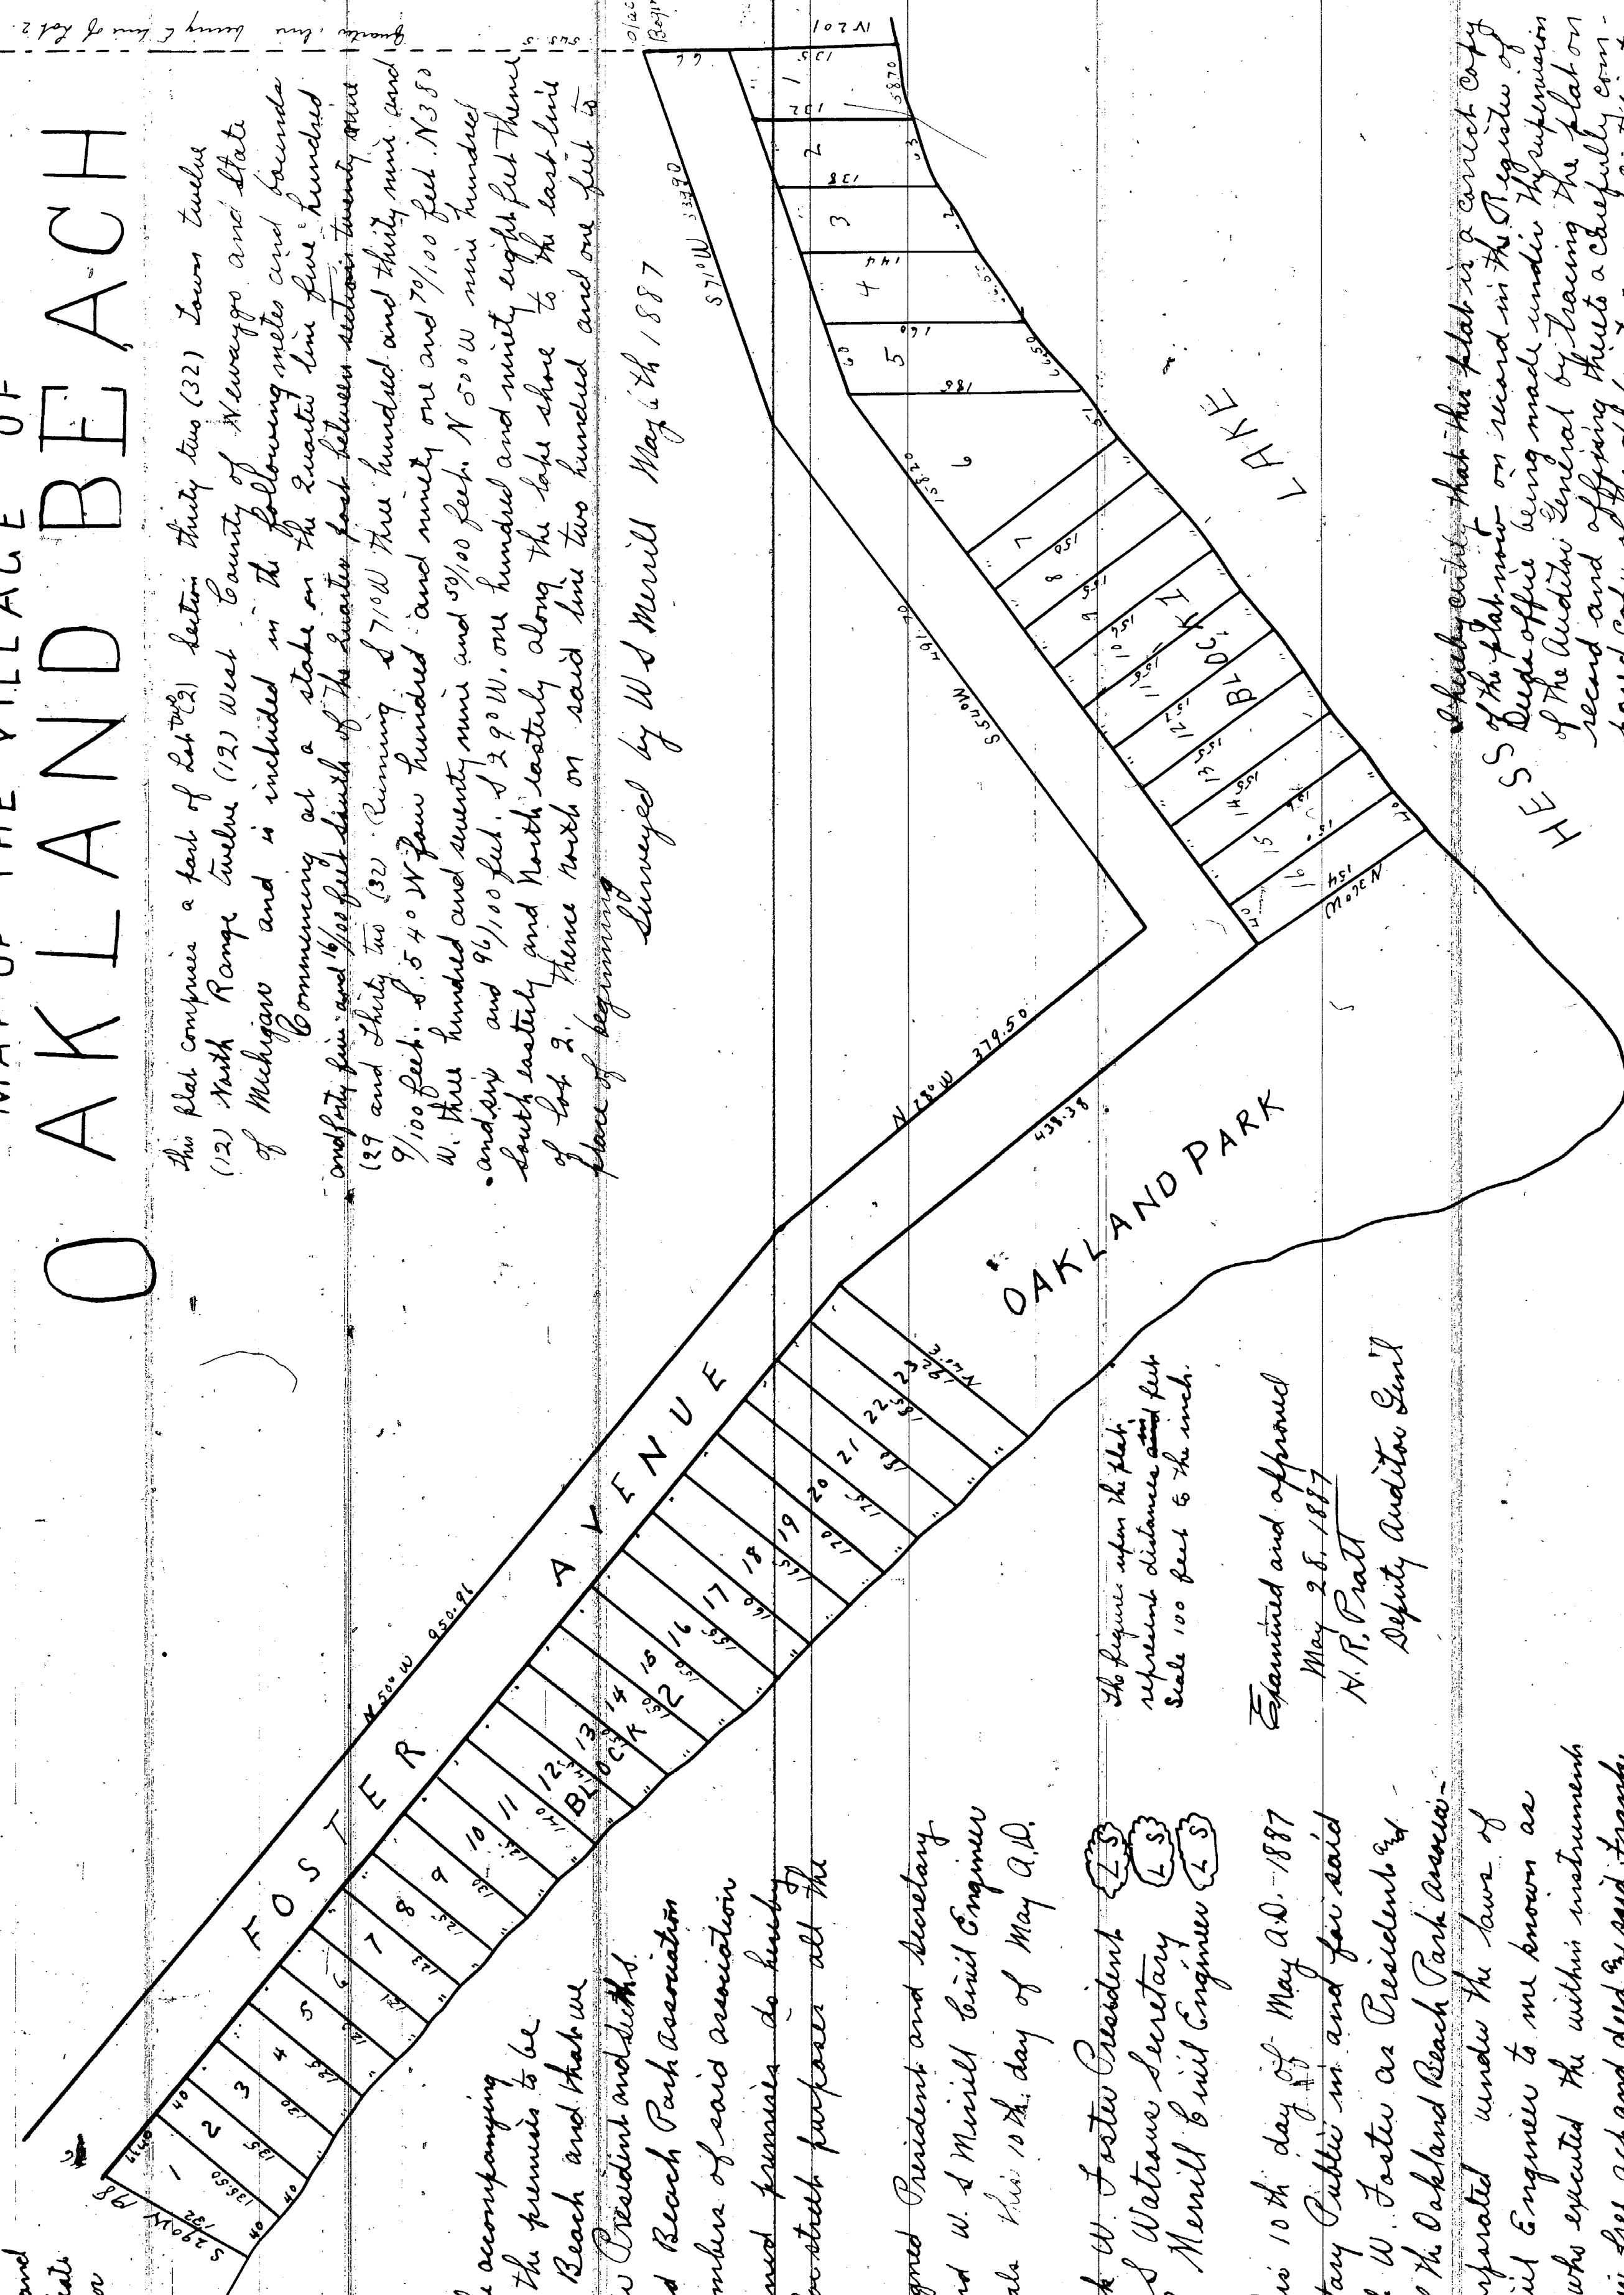

The figures upon the plat
represent distances in feet
Scale 100 feet to the inch.

Examined and approved
May 28, 1887
N. R. Pratt
Deputy Auditor Genl

Whereby certify that this plat is a correct copy
of the plat now on record in the Register of
Deeds office being made under the supervision
of the Auditor General by tracing the plat on
record and affixing thereto a carefully com-
pared copy of the dedication and certificate

Dated this 14th day of August 1914
John B. Toomarian
Clerk and Gen. Repl.