

MAP of the Village of ALLEYTON NEWAYGO - CO


Know all men by these presents that we the undersigned do hereby certify and declare that this is a true Map of the Village of ALLEYTON and that we do hereby dedicate the streets and Alleys to the Public in all such streets and Alleys and that the survey of said ground conforms in all things to the map and that the foregoing lands are owned by us and that the same is situated on the south half of section six in township thirteen (13) North of Range Twelve (12) West State and Meridian of Michigan.

In witness whereof we hereunto set our hands and seals this thirteenth day of February A.D. 1874
 Signed and sealed in presence of
 Charles S. Watson
 John & Rice
 James Alley
 George Alley
 George M. Smith
 Charles E. Alley
 A. E. Upton Civil Engineer

State of Michigan
 Newaygo Co Register Office
 Map on Plat was received for record
 second February 28th 1874 at 10
 clock P.M.
 W. Parsons
 Register of Deeds

Scale 198 feet to the inch

1/4 Sec. 6 East - West Quarter Line
 Through Sect Six

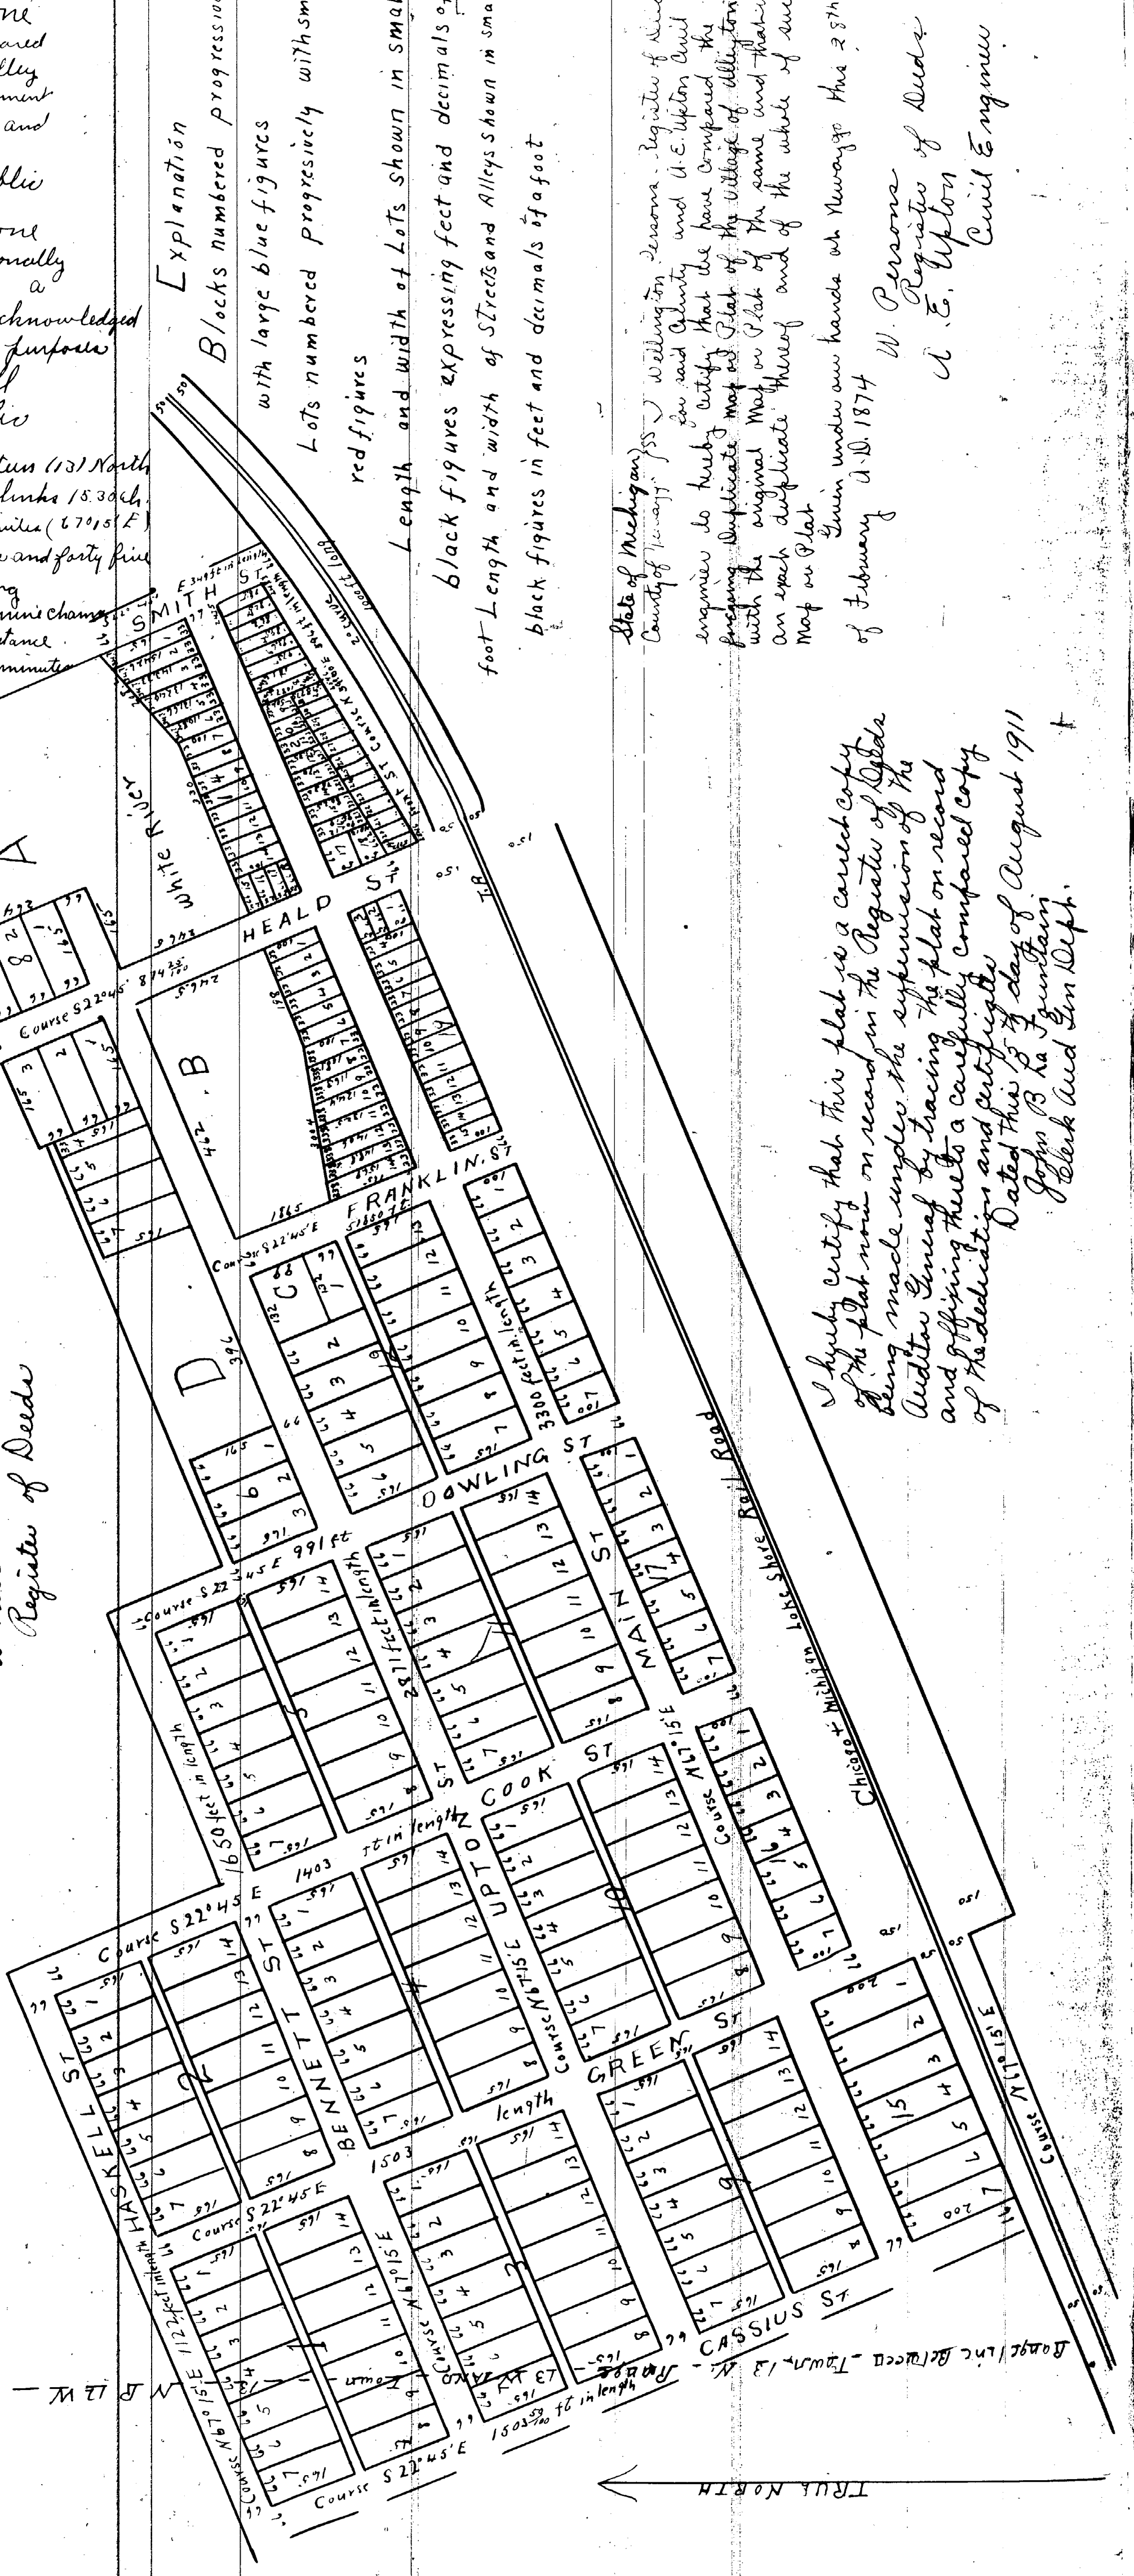

STATE of Michigan) ss On this thirteenth day of February A.D. one
 County of Newaygo) before me a Notary Public
 and for said county James Alley George Alley George M. Smith and Charles E. Alley
 known to me to be the persons described in and who executed this instrument
 and acknowledged the same to be their free act and deed for the intents and
 purposes therein set forth and specified
 A. E. Upton
 Notary Public

STATE of Michigan) ss On this twenty-six day of February A.D. one
 County of Newaygo) thousand eight hundred and seventy four personally
 appeared before me a Notary Public in and for said County A. E. Upton a
 Civil Engineer known to me to be the person described in and who acknowledged
 the execution of this map to be his free act and deed for the interests and purposes
 therein set forth and specified
 W. S. Angell
 Notary Public

Description of Land Platted

Commencing at the south west corner of section six in Township thirteen (13) North
 of Range Twelve West thence north on section line five chains and thirty links (5.30 ch.)
 to centre of present rail Road track thence North sixty seven degrees + fifteen minutes (67°15' E)
 east distance three chains and forty links (3.40 ch.) thence north twenty two degrees and forty five
 minutes (22°45') West distance twenty five + 5/10 (75.8) links to place of Beginning
 thence North sixty seven degrees and fifteen minutes (67°15') East distance nine chains
 (9.00 ch.) thence North twenty two degrees and forty five minutes (22°45') West distance
 one chain and fifty one 1/2 links (15.15 ch.) thence North six degrees and fifteen minutes
 (6°15') East distance thirty one chains (31.00 ch.) thence South twenty two degrees and
 forty five minutes (22°45') East distance one chain and sixty three
 links (1.63 ch.) thence North fifty nine degrees (59°) East distance
 four chains and twenty two 1/100 links (4.22 ch.) thence North twenty two degrees and
 forty five minutes (22°45') West distance five chains and twenty nine 9/10
 links (5.299 ch.) thence South sixty seven degrees and fifteen minutes (67°15')
 West distance one chain (1.00 ch.) thence North twenty two degrees and
 forty five minutes West (22°45') distance six chains and twenty four links
 9/10 (6.749 ch.) thence South sixty seven degrees and fifteen minutes (67°15')
 West distance eleven chains (11.00 ch.) thence South twenty two degrees and
 forty five minutes East (22°45') distance twenty five links (2.50 ch.)
 thence South sixty seven degrees and fifteen minutes (67°15') West distance
 twelve chains and fifty links (12.50 ch.) thence North twenty two degrees
 and forty five minutes (22°45') West distance three chains and fifty links
 (3.50 ch.) thence South sixty seven degrees and fifteen minutes (67°15') West
 distance eight chains (8 ch.) thence North twenty two degrees and forty
 five minutes (22°45') West distance six chains and twenty five links (6.25 ch.)
 thence South sixty seven degrees and fifteen minutes (67°15') West
 distance sixteen chains (16 ch.) thence South twenty two degrees
 and forty five minutes (22°45') minutes East distance twenty two
 chains and seventy eight links (22.78 ch.) to place of Beginning

State of Michigan) ss Wellington, Person, Register of Deeds
 County of Newaygo) and U.E. Upton Civil
 Engineer to hereby certify that the foregoing map of the Village of Alleyton
 prepared duplicate map of Plat of the same and that
 with the original Map on Plat of the same and that
 an each duplicate thereof and of the whole of such
 Map on Plat
 Given under our hands at Newaygo this 28th day
 of February A.D. 1874
 W. Parsons
 Register of Deeds
 A. E. Upton
 Civil Engineer

I hereby certify that this plat is a correct copy
 of the plat now on record in the Register of Deeds
 being made under the supervision of the
 Auditor General by tracing the plat on record
 and affixing thereto a carefully compared copy
 of the dedication and plat figures
 Dated this 15th day of August 1911
 John B. La Fountain
 Clerk and Ex. Dept.