


PLAT of the VILLAGE DENVER

On the N $\frac{1}{2}$ of Sec 22 Township No 14 N of Range 14
W. in the County of Newaygo State of Michigan 1870.

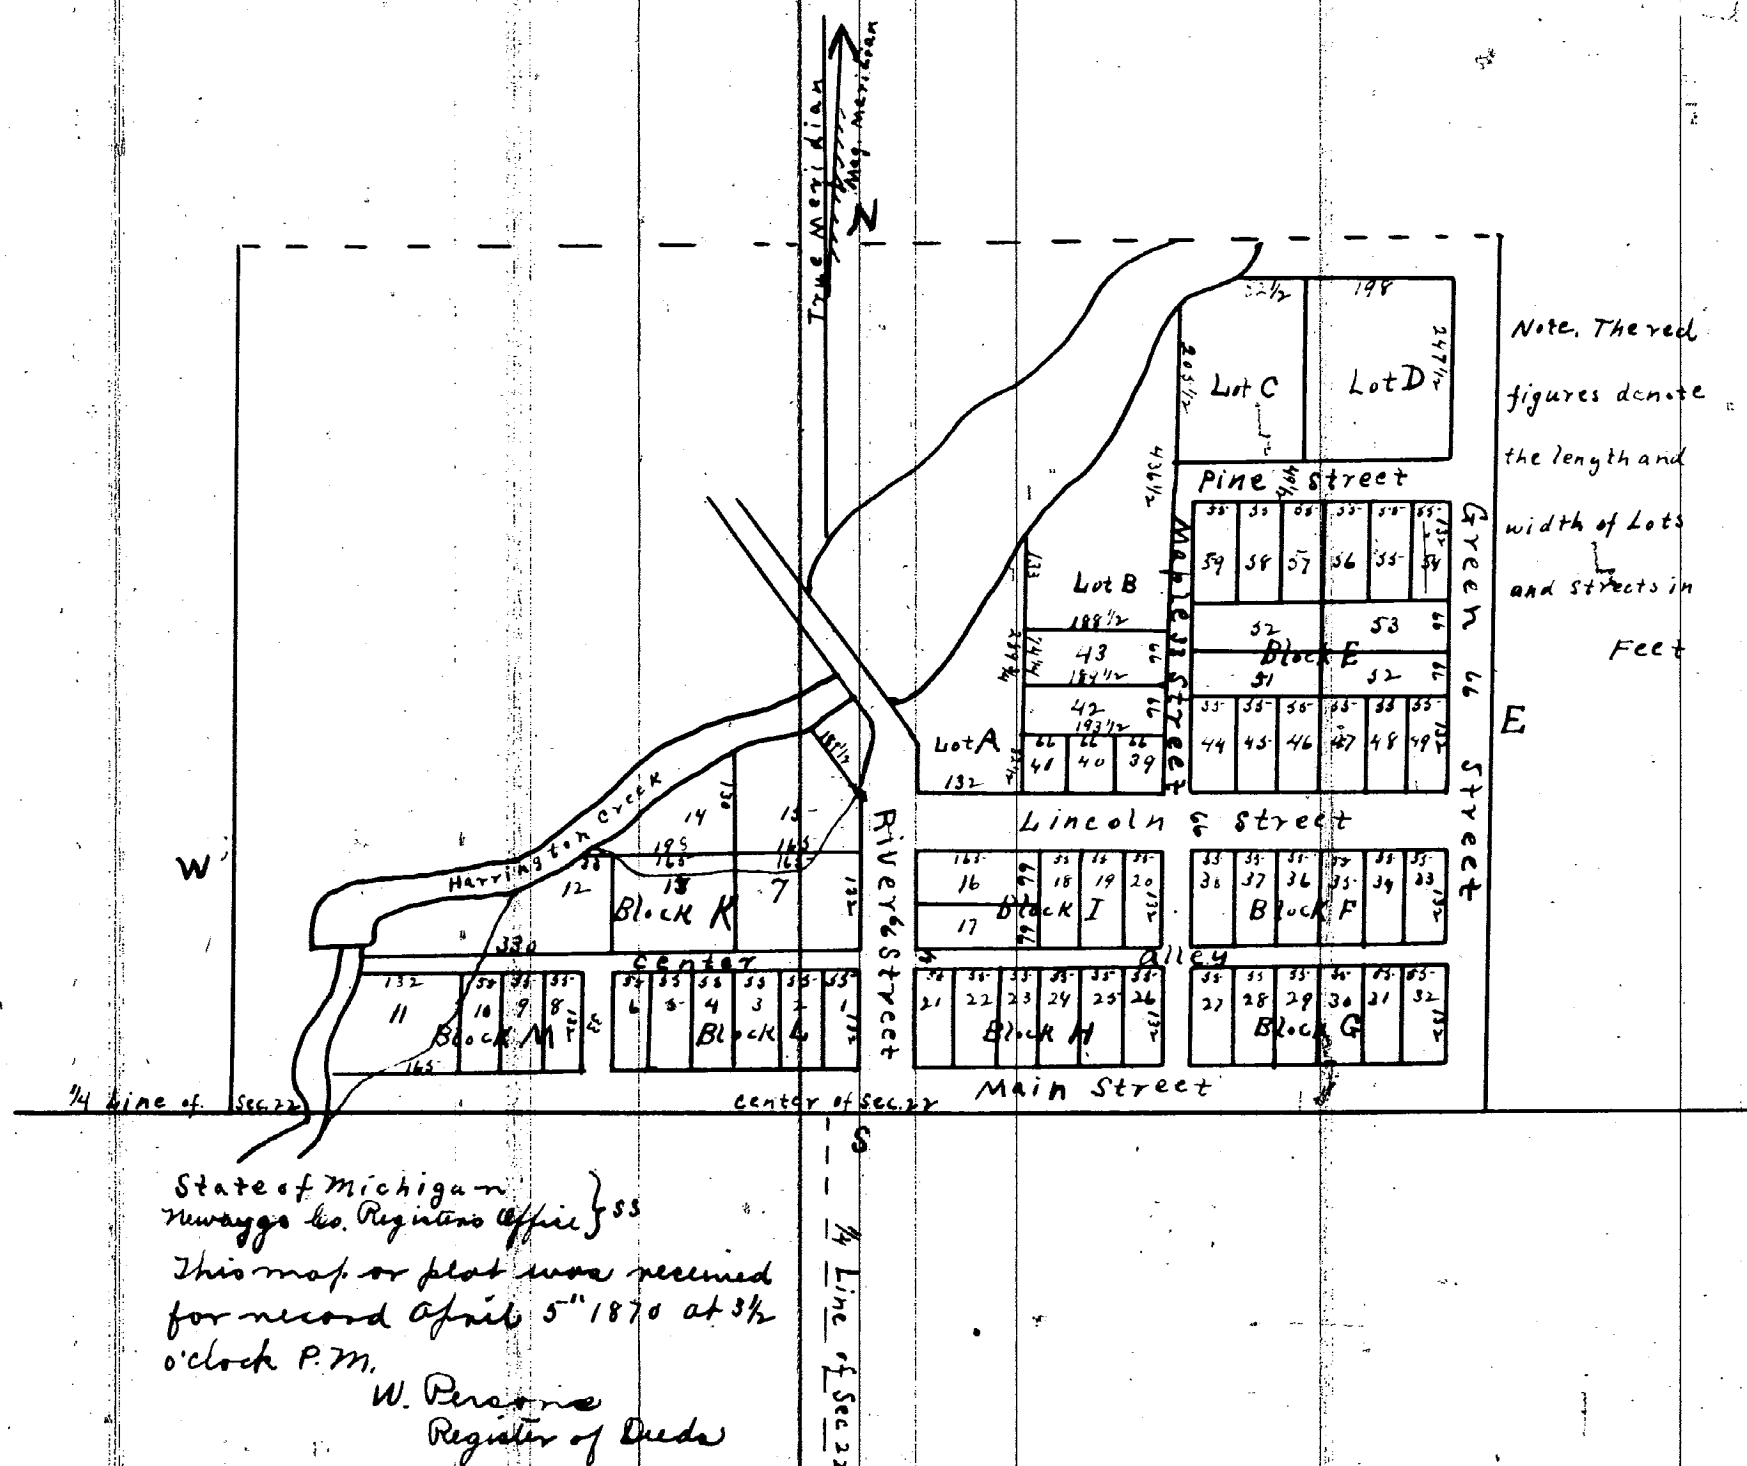

Map of Specifications
of
Village of Denver

Know all men by these presents that I the undersigned owner and proprietor of lands in Section Twenty two (22) in Township fourteen (14) North of Range No fourteen (14) West do hereby specify and declare that I have surveyed and caused to be platted into lots and Blocks Streets and Alleys a certain portion of my interest in the aforesaid Section designating the same as the Village of Denver, and that the several lots Blocks and subdivisions are situated on Streets as therein specified; the course and bearings of the several streets are laid down and marked thereon with their several widths that all the lots and Blocks as numbered thereon are of the dimensions size and form therein specified and that the streets and Alleys are of the width and directions represented on said plat except what may have been previously deeded. In Witness Whereof I have hereunto set my hand and seal this March 29 A.D. 1870, signed Sealed and delivered in presence of

Oliver Martin J. Martin

State of Michigan } ss On this 29th day of March A.D. 1870 before
County of Newaygo } me the subscriber a Notary Public in and
for said County personally came Lewis Martin to me known
to be the same person described in and who executed the
above instrument and acknowledged the same to be his free act
and deed.

Florian J. Martin
Notary Public.

Whereby certify that this plat is a correct copy of the plat
now on record in the Register of Deeds office being made
under the supervision of the Auditor General by tracing the
plat on record and affixing thereto a carefully compared
copy of the dedication and certification.

Dated this 12th day of Aug. 1911
Solon Robinson
Clerk Und. Gen. Dept.