


PLAN OF THE VILLAGE OF

KANKAWLIN
COUNTY OF BRAY
MICH

SURVEYED & DRAWN BY
WM. MURPHY, BRAY CITY
1870

SCALE 100 FT. TO AN INCH

PART
ONE.

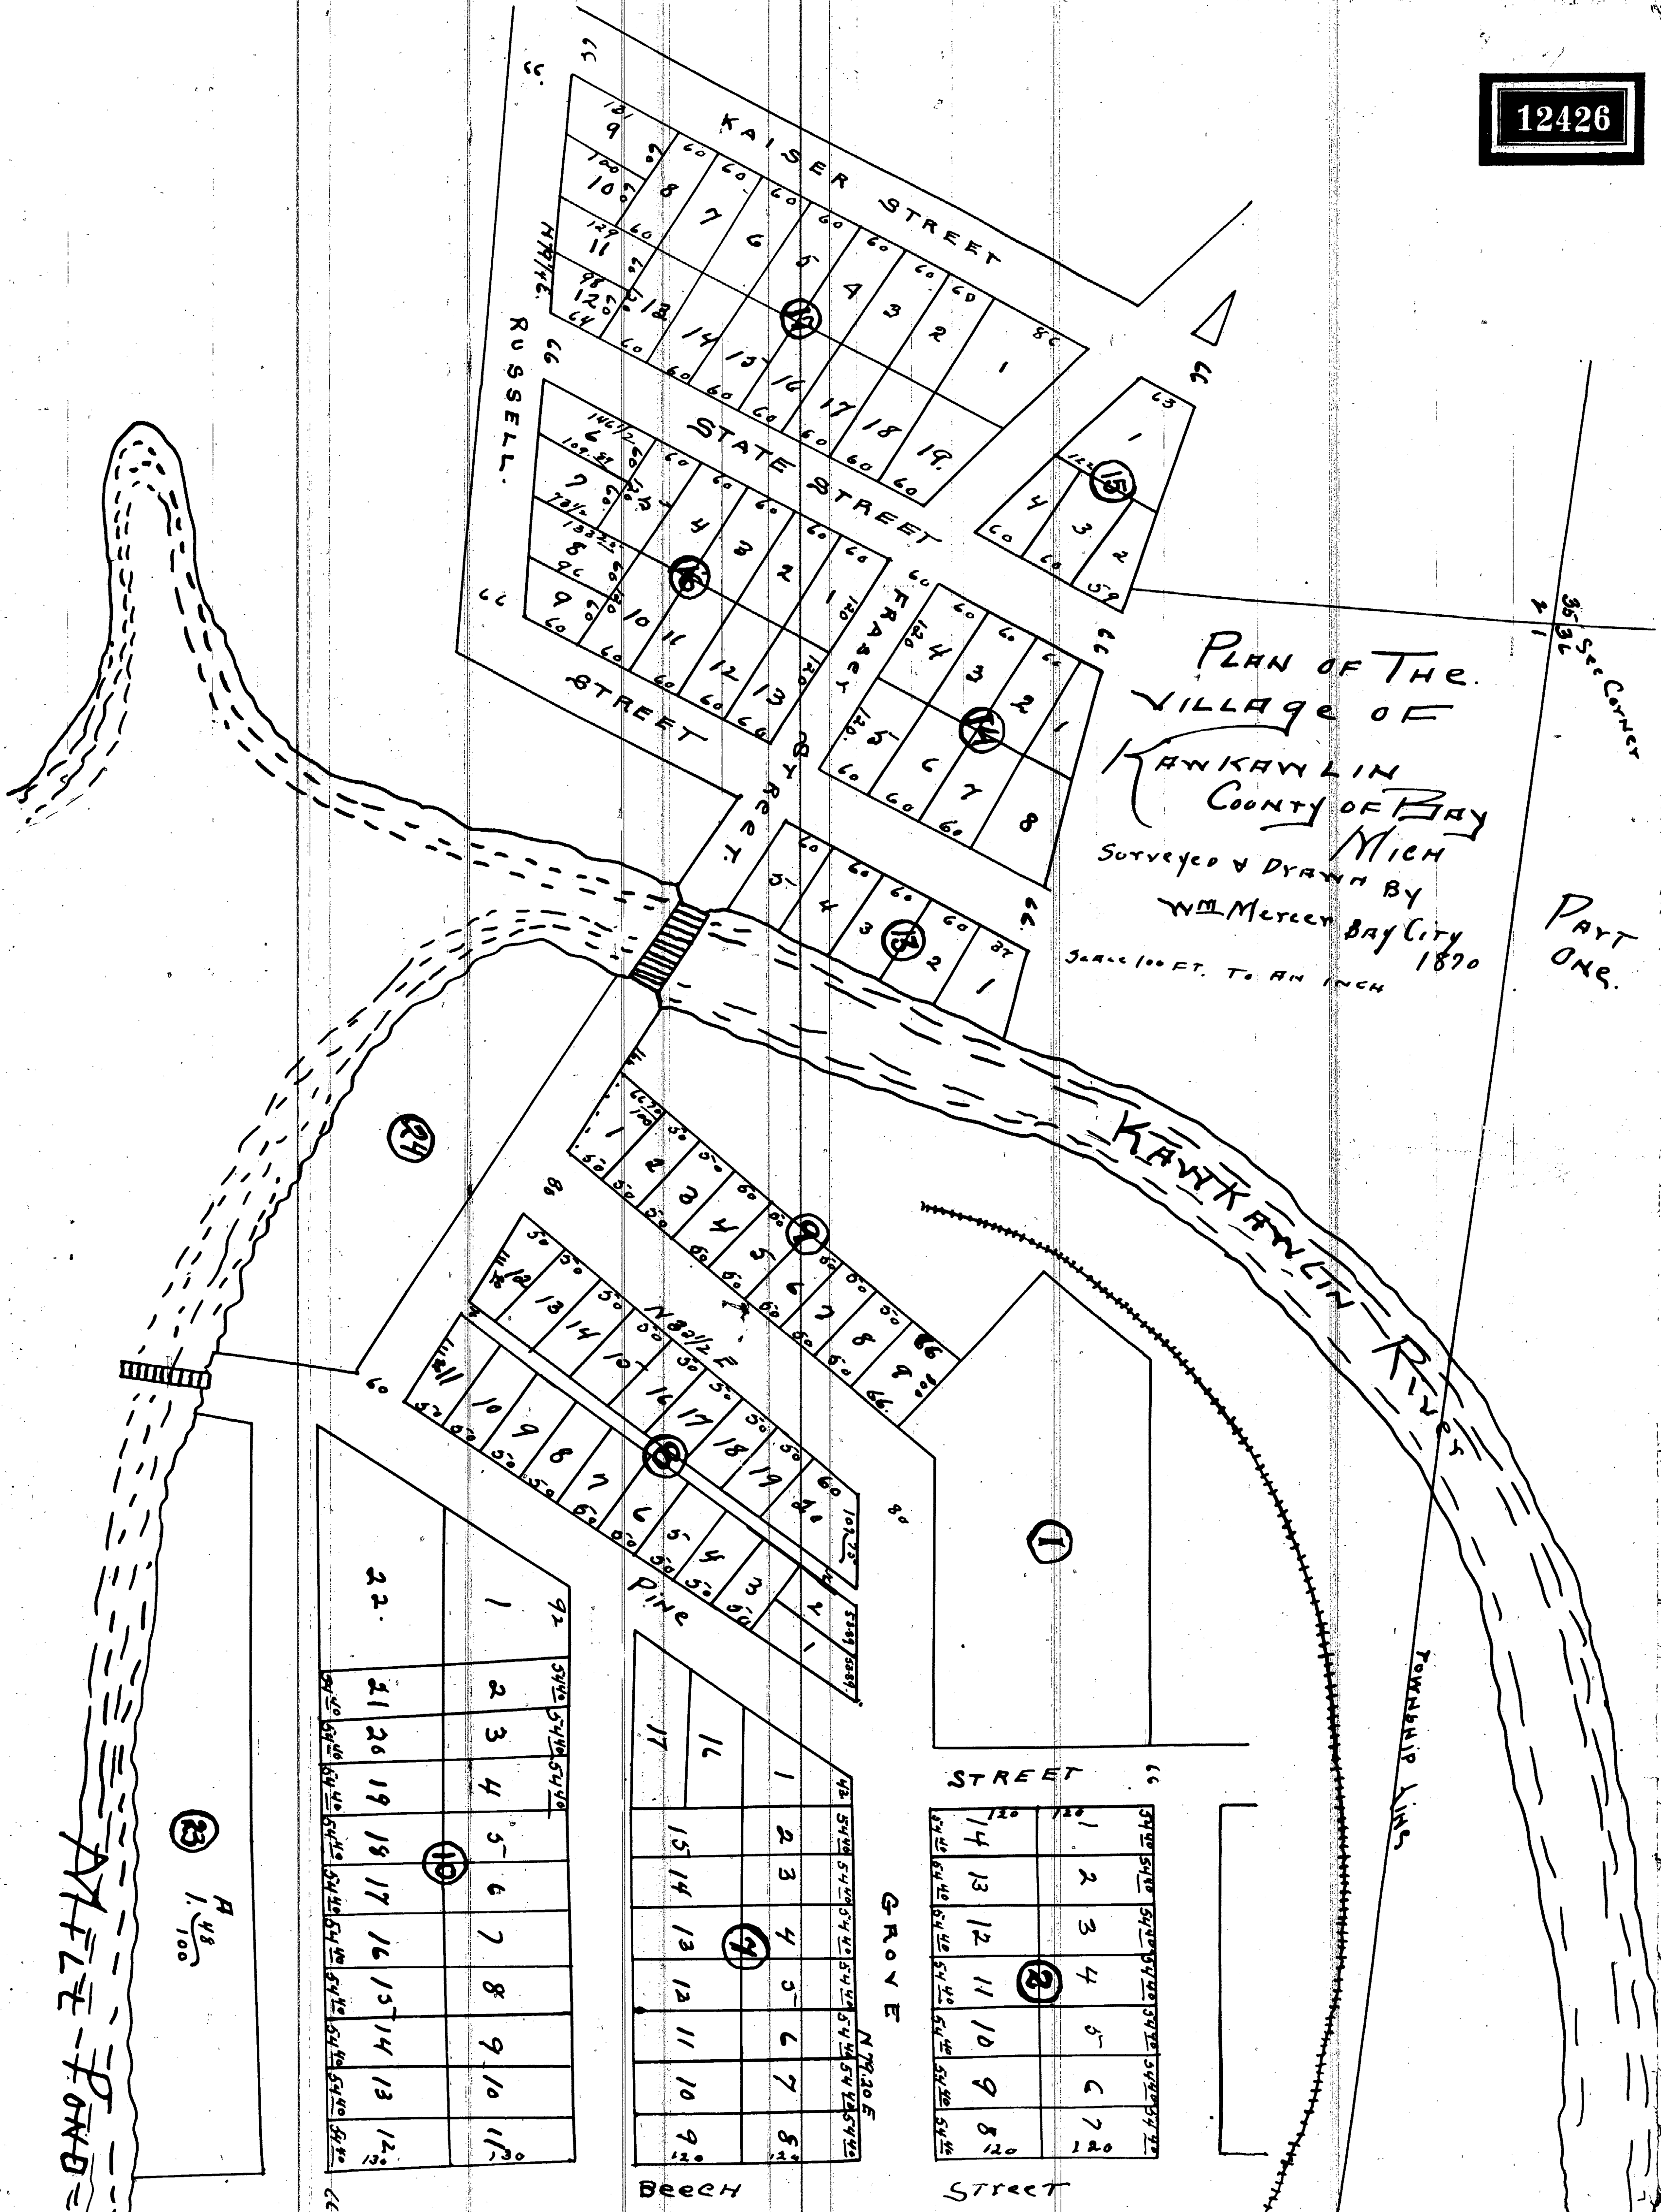

23. $\frac{1}{100}$

ATLZ-FOXD

5 AG 1242

STREET

BECH

CHIPPANA

MAPLE

ט
י
כ
ל
מ
נ

IF L M S T y e e r

LINDEN STREET

STREET

Street

STREET

SPRING STREET

PLAN OF VILLAGE
OF LIN

Part Two

1911

Ray C. Warner
16 days Aug

Yours Sincerely

I hereby certify that the Plat of the
 the Plat made are correct in the
 Office, being made under the supervision of the
 the Auditor General, by tracing the
 means and of filing the same in
 copy of the same in and of the
 of the same in and of the same in
 United States.

DESCRIPTION
The above plot embraces a northerly part of section one in Twp 14 north of Range 4 East in the County of Bay and State of Mich.

DECLARATION
STATE OF MICHIGAN } I William Munn of Bay City, Bay County State of Michigan do hereby depose and say that
County of Bay. } I am a Civil Engineer and Surveyor. That I did on the 13th day of August 1867 being
requested by D. O. Ballou by his attorney D. O. Ballou, to lay out this above Plat into a Township called
the Village of Kewauwau. That I did on the 2nd day of Nov. 9th 1870 make the above Plat for the
use and purposes of said Township and for no other purpose whatever in accordance with the
Provisions of the 28th Chapter of the Compiled Laws of the State of Michigan and the amendment thereto
and that the same was my own free act and deed. On Witness Whereof I have the 2nd day of Nov.
9th 1870 set my hand and seal the tenure of. Gustav S. Elmhurst for F. H. Ketchum William Munn (L.S.)

On this 2nd day of Nov. 1870 personally appeared before me a Notary Public in & for the County of Bay the above mentioned ^{Bay} Murre. to me known to be the same person who made the above declaration and acknowledged that he reads the English language and understands the contents of the foregoing instrument and that he knows the said land as being his own and that he desires to have the same surveyed and divided into lots for the purpose of laying out a subdivision called the Village of Law's Landing. I therefore certify that I know the said land as being his own and that he desires to have the same surveyed and divided into lots for the purpose of laying out a subdivision called the Village of Law's Landing.

State of Rhode Island. } I, Allen Q. Ballou, of the Village of Paw Paw in the County of Bay State of
 County of Providence } Michigan Deputy & With that I am the proprietor of the above flat and that
 I caused William Messer of Bay City Agent Engineer and Surveyor to lay out the same into
 a subdivision called the Village of Paw Paw and make the above map or plat for the
 said purpose and for no other purpose whatever according to the provisions of Chapter 28 of
 the Compiled Laws of the State of Michigan and the Amendment thereto. That I wish the
 same to be put on record and that the same in my own free act and deed. In witness
 whereof I have hereunto set my hand and seal the 28th day of Nov. A.D. 1870
 Allen Q. Ballou. (S)
 On presence of John C. Purkin Charles Velden
 State of Rhode Island & Providence Plantations } On the 28th day of November A.D. 1870 personally appeared
 Providence County. } before me a Commissioner for the State of Michigan
 in the State of Rhode Island. Allen Q. Ballou to me personally known and acknowledged
 that he is the proprietor of the above land and as such proprietor he caused William
 Messer Chief Engineer and Surveyor of Bay County to lay out the same into a subdivision
 called the Village of Paw Paw and make the above map or plat for the said purpose and for
 no other purpose whatever according to the provisions of Chapter 28 of the Compiled
 Laws of the State of Michigan and the Amendment thereto and that the same
 is his free act and deed. In witness my hand and official seal the Day and Year
 of above written Charles Velden. (SEAL)

Register office } Received and recorded the
Bay Count } 27th day of February A.D. 1871
at 3 o'clock P.M. J. A. Helges, register.