


PLAN OF
GRIFF, McDONNELLY-SCHUEMANN
FIRST ADDITION
TO THE
VILLAGE OF ESSEX.

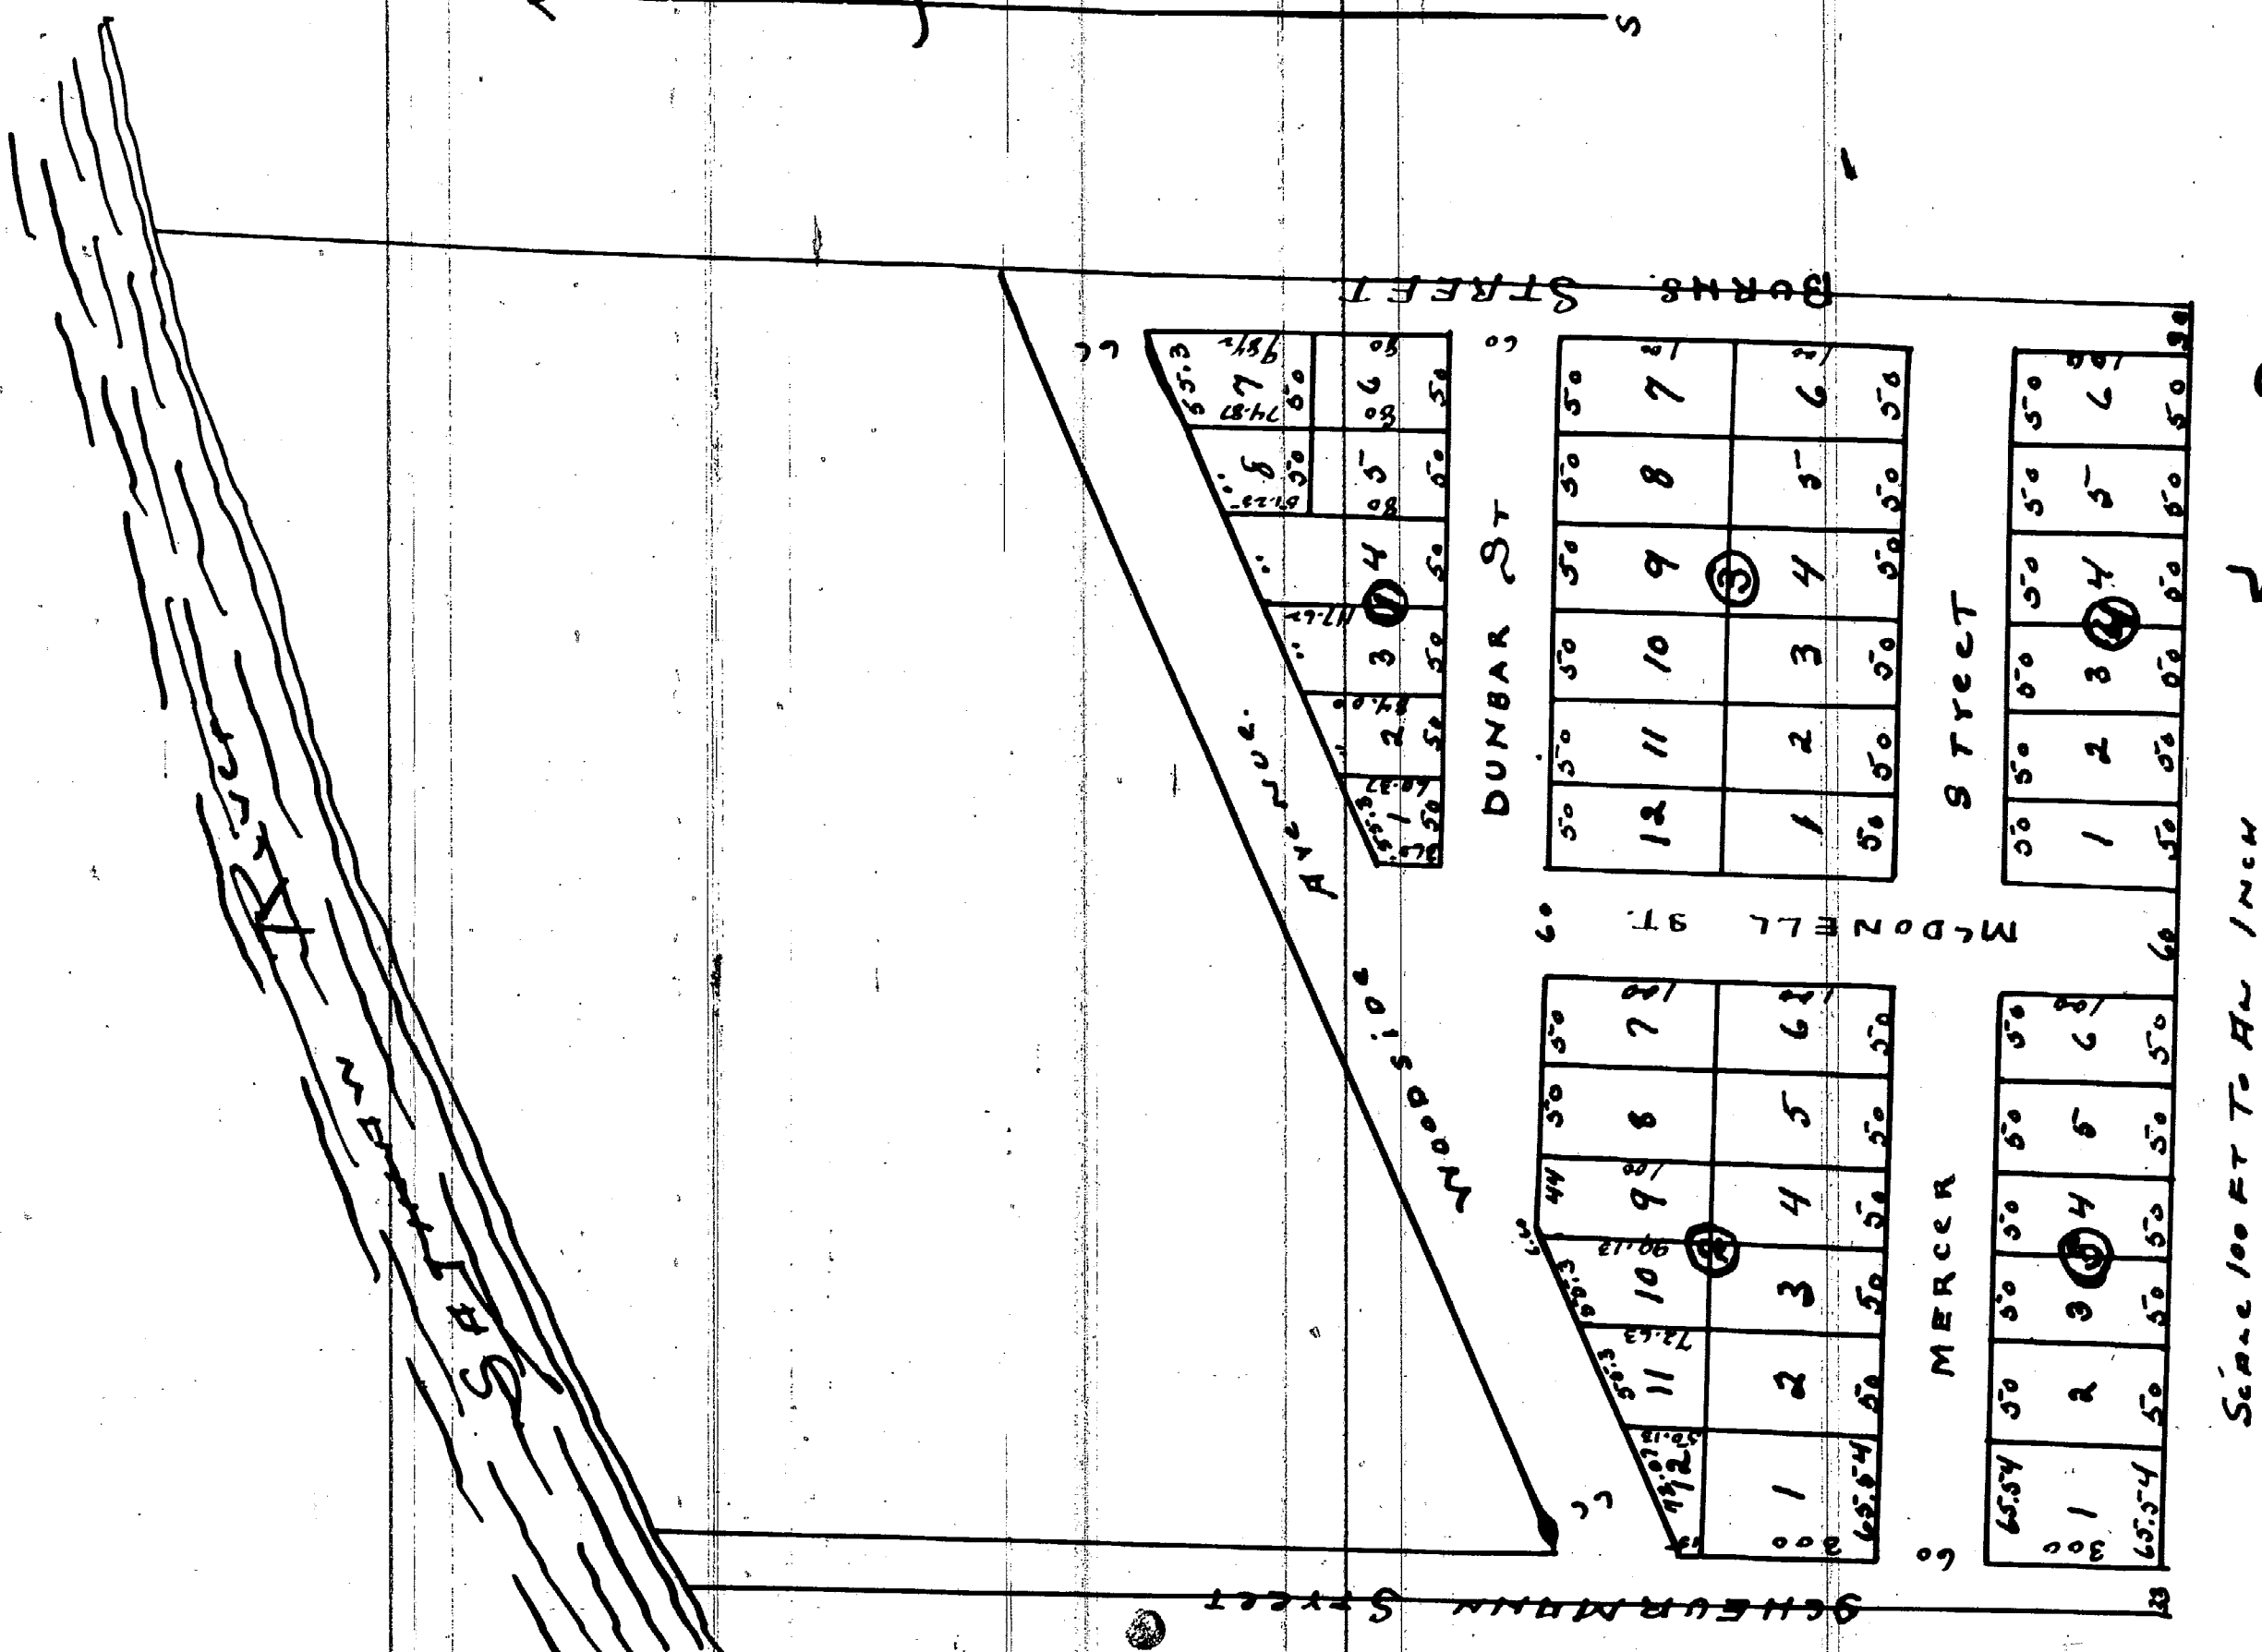

The land embraced in the annex map is the west half of lot no two in sec. 14, T14N. R5E.

DESCRIPTION

State of Michigan } I, William Munn of Bay City, Bay County, do hereby certify that I am a Civil
County of Bay } Engineer and Surveyor. That on the first day of September A.D. 1870 that I
was requested by J. H. Griffin, A. M. S. Russell, and Charles Schuemann, the owners of the land
embraced in the annexed map, to lay out the same into a subdivision called the Village
McDonnell, Schuemann, first addition to the Village of Essex. That I did on the 5th day
of September A.D. 1870 and following day make such survey and map for the uses and purposes
of said plat or map, and for no other use or purpose whatever in accordance with Chapter
28 of the Compiled Laws of the State of Michigan and the amendments thereto and that the same
is my own free act and deed. On which I have been duly sworn and seal. This
5th day of Sept. A.D. 1870. In presence of C. H. Denison Notary Public, Bay County. William Munn. (S)

ACKNOWLEDGEMENT

State of Michigan } On this 5th day of Sept. A.D. 1870 personally appeared before me a Notary
County of Bay } Public in and for Bay County the above mentioned William Munn, to me
known as a Civil Engineer and Surveyor, and who made the above declaration and
acknowledgment that he made the annexed map for the purpose of laying
out a subdivision called Griffin, M. S. Russell, and Schuemann's first addition to the
Village of Essex, and for no other purpose whatever according to the provisions of Chapter
28 of the Compiled Laws of the State of Michigan and the amendments thereto and that
the same is his free act and deed. C. H. Denison Notary Public Bay County

DECLARATION OF PROPRIETORS

State of Michigan } We, Theophilus C. Griffin, Archibald M. Russell, and Charles Schuemann
County of Bay } do hereby certify that we are the proprietors of the land embraced in the
annexed plat or map, and that we have caused William Munn, Civil Engineer and
Surveyor, to lay out the same into a subdivision called Griffin, M. S. Russell, & Schuemann's
first addition to the Village of Essex, and to make the annexed plat for the same
purpose and for no other use or purpose whatever according to the provisions of Chapter 28
of the Compiled Laws of the State of Michigan and the amendments thereto and that
we wish the same put on record, and that the same is our own free act and deed.
A.D. 1870. In presence of C. H. Denison Notary Public, Bay County.

A. M. S. Russell (S)
Theophilus C. Griffin (S)
C. Schuemann. (S)

ACKNOWLEDGEMENT

State of Michigan } On this 10th day of Sept. A.D. 1870 personally appeared before me,
County of Bay } Notary Public in and for the County of Bay Theophilus C. Griffin, Archibald
M. Russell, and Charles Schuemann, known to me to be the same persons who
made the above declaration and acknowledged that they are the proprietors of the
above land described in the description and on the annexed plat or map, and that
they caused William Munn, Civil Engineer and Surveyor, Bay City, to lay out the same
into a subdivision called Griffin, M. S. Russell, and Schuemann's first addition to the Village
of Essex, and for no other purpose whatever in accordance with the provisions of Chapter
28 of the Compiled Laws of the State of Michigan and the amendments thereto
and that they wished the same put on record, and that the same was their
own free act and deed. C. H. Denison Notary Public Bay County

Register office } Read & recorded this 10th day of Sept. A.D. 1870 at
Bay County } J. A. Veljeer, Register

I hereby certify that this Plat is a
correct copy of the Plat now on record
in the Register of said office, being
made under the supervision of the
Auditor General by tracing the Plat on
record and affixing thereto a carefully
compared copy of the declaration and
Certificate.

Dated this 10th day of Aug 1911

Ray C. Warner,
Clk. Aud. Gen. Mch.