

Received for Record the
20. day of June A. D.
1867 at 1 o'clock P.M.

Nathan Crosby
Register

State of Michigan }
County of Oceana }
On this twelfth day of March A. D. 1867 before me a Notary Public
in and for said County personally appeared Hiram Bean a civil
Engineer who certifies and acknowledges before me that he
platted and made the foregoing map and that the same is a true
plating of the following subdivisions of Township No. Sixteen North of
Range No. Eighteen West to Wit: the North West quarter of the North West
quarter and Fractional Lots Nos. Four and Five all of Section No.
Twenty Three. Witness my hand the day and year aforesaid at
Pentwater in said County

Henry C. Flagg Notary Public [L.S.]

Witness likewise my hand
this 12th day of March A. D. 1867
Hiram Bean Civil Engineer

State of Michigan }
County of Oceana }
On this 12th day of March A. D. 1867 before me a Notary Public in and
for said County personally appeared Hiram Bean a civil Engineer who
certifies and acknowledges before me that he platted and made the following
map and that the same is a true plating of the following subdivision
of town Section North of Range Eighteen West in said County to wit: Fra-
ctional Lot No. Two (2) of Section No. Twenty Three (23) Witness my
hand the day and year aforesaid at Pentwater in said County.

Witness likewise my hand this 12th
day of March A. D. 1867.
Henry Bean Civil Engineer
Henry C. Flagg Notary Public [L.S.]

Know all men by this presents that I Charles Mears of Lincoln in the State
of Michigan have caused to be platted the lands represented in the annexed maps
as additions to the Village of Pentwater and have and do hereby dedicate the
streets and alleys as therein represented to the County of Oceana in trust to
and for the public for the use and purposes therein represented and for
no other uses and purposes whatsoever - Dated at Pentwater this
twelfth day of March in the year one thousand eight hundred and sixty
seven. In presence of
C. E. Benedict
Henry C. Flagg
Notary Public [L.S.]

On this twelfth day of March in the year 1867 before me
the undersigned a Notary Public in and for said County per-
sonally appeared Charles Mears to me known as the persons who executed the
foregoing instrument and acknowledged that he executed the same freely.

Henry C. Flagg Notary Public [L.S.]



Recorded for record the 23rd day of June A. D.
1867 at 1 o'clock P.M.

A. True copy
Nathan Crosby
Register

I hereby certify that this plat is a correct
copy of the plat now on record in the Register of
Deeds office being made under the supervision of
the Auditor General by tracing the plat on
record and affixing thereto a carefully
comparative copy of the dedication and en-
titled.

Dated this 17th day of Aug. 1911

Anton Robinson
Clerk Aud. Gen. Dept.

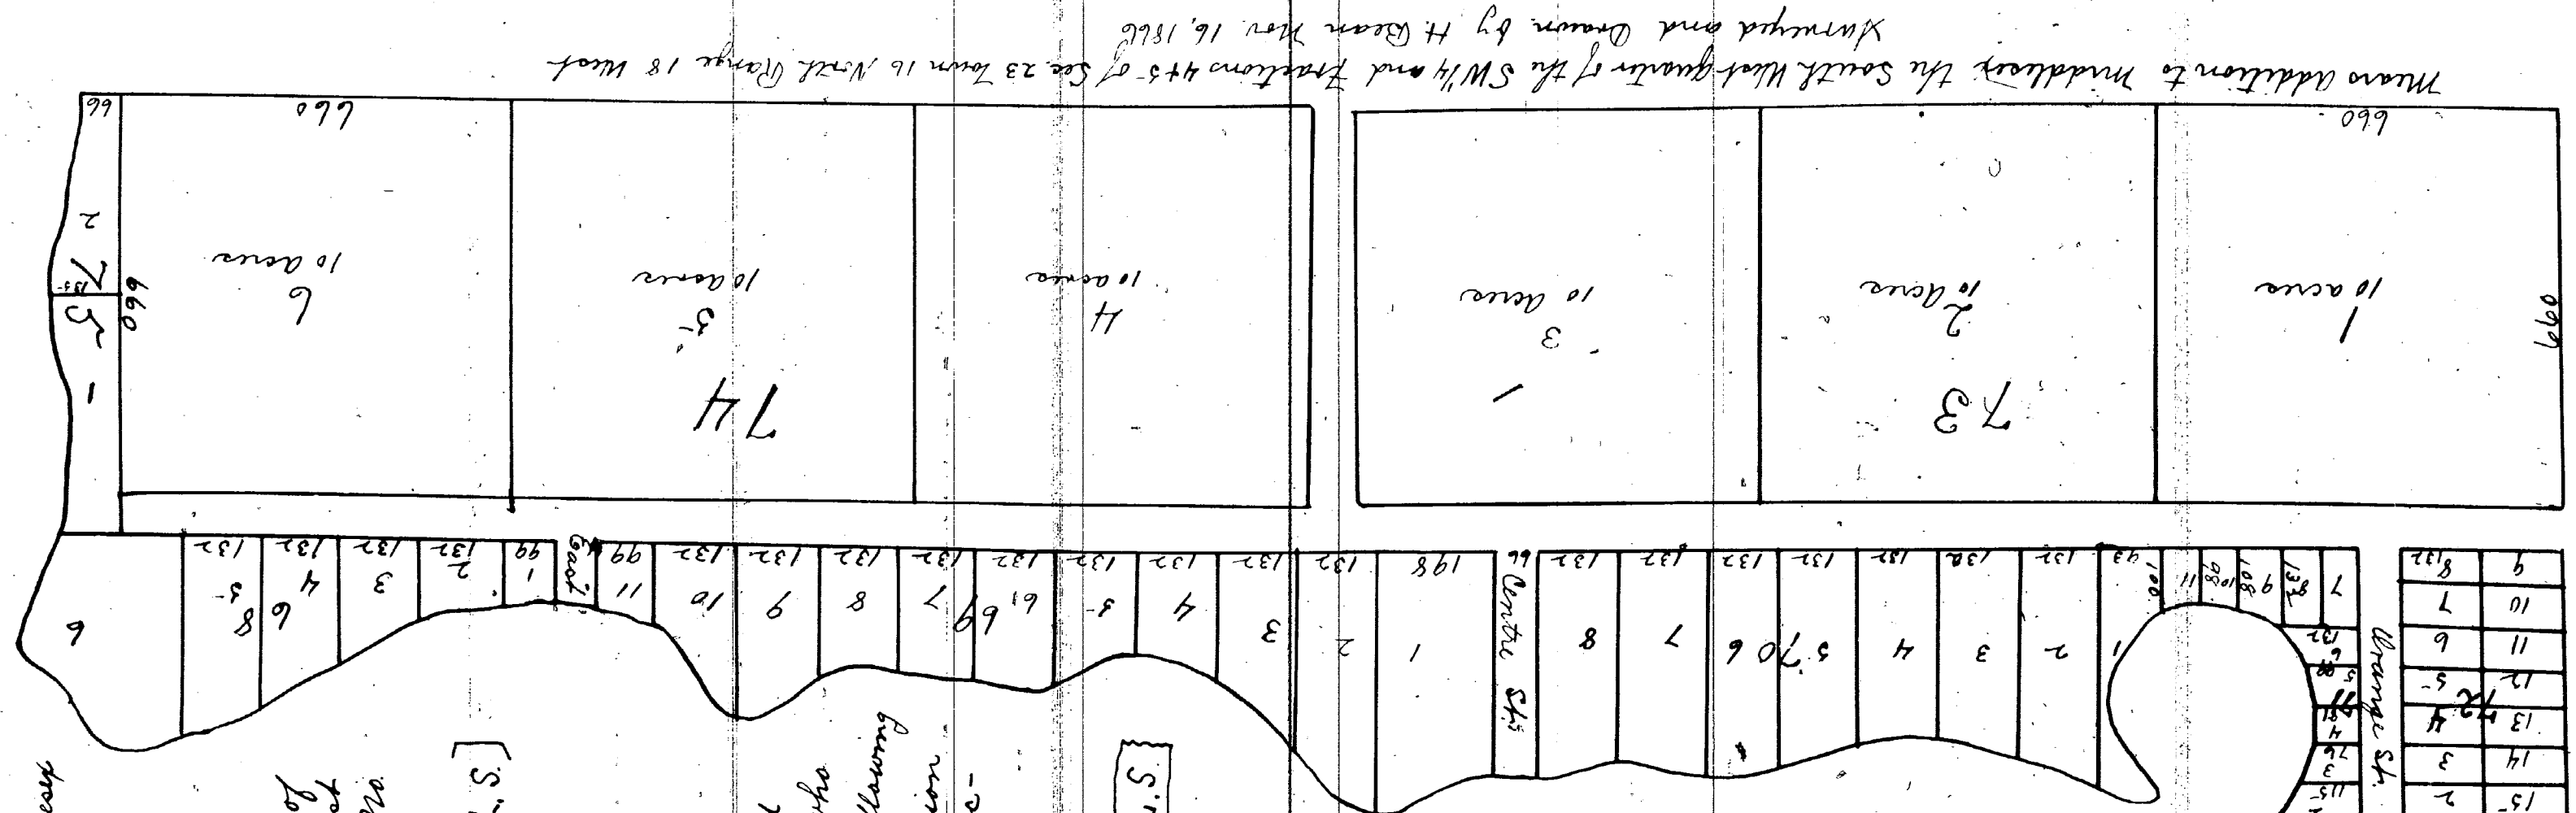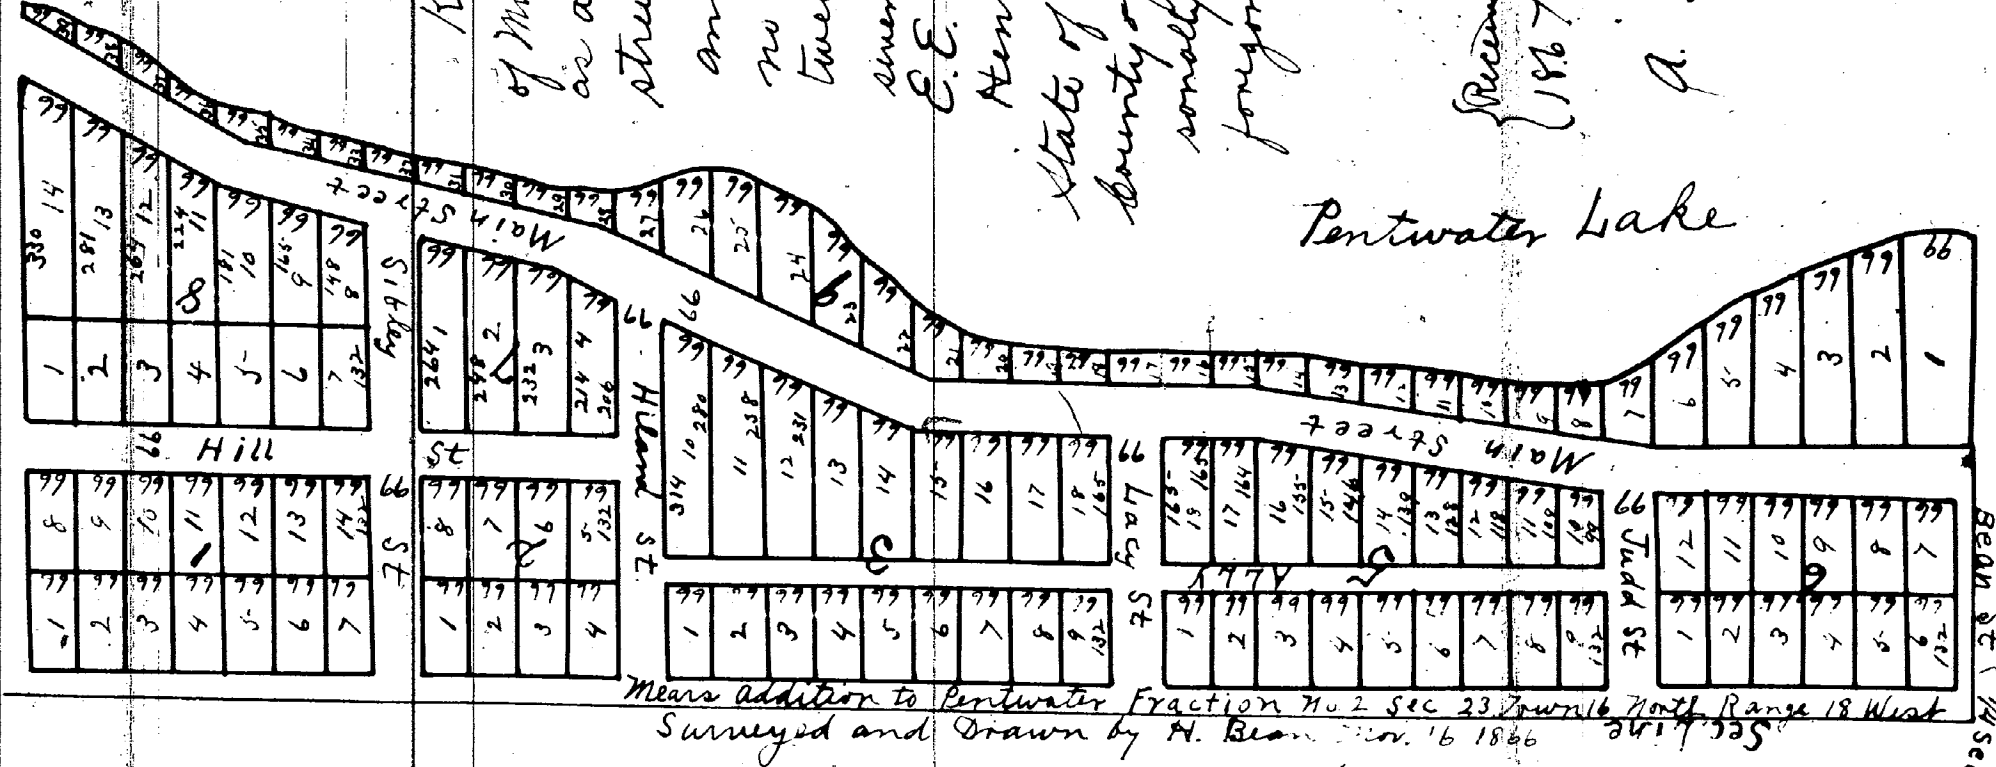

Mears Addition to Pentwater Fraction No. 2 Sec. 23 Town 16 North Range 18 West
Surveyed and Drawn by H. Bean Nov. 16 1866

Mears Addition to Pentwater Fraction No. 2 Sec. 23 Town 16 North Range 18 West
Surveyed and Drawn by H. Bean Nov. 16 1866