



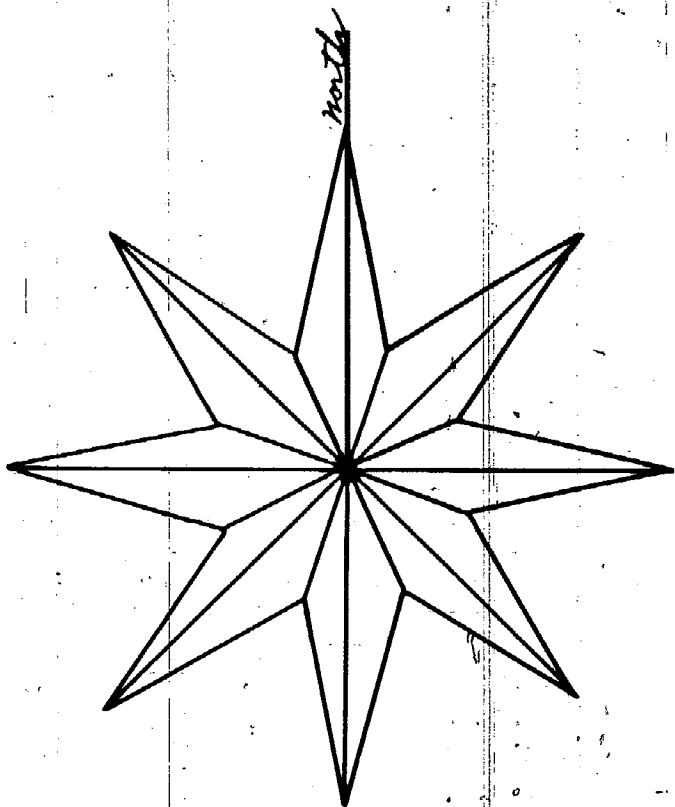

Map of Carpenters Division of Midland
City Midland County Michigan
Scale 200 feet to the inch. Streets and
Lots as marked in plat

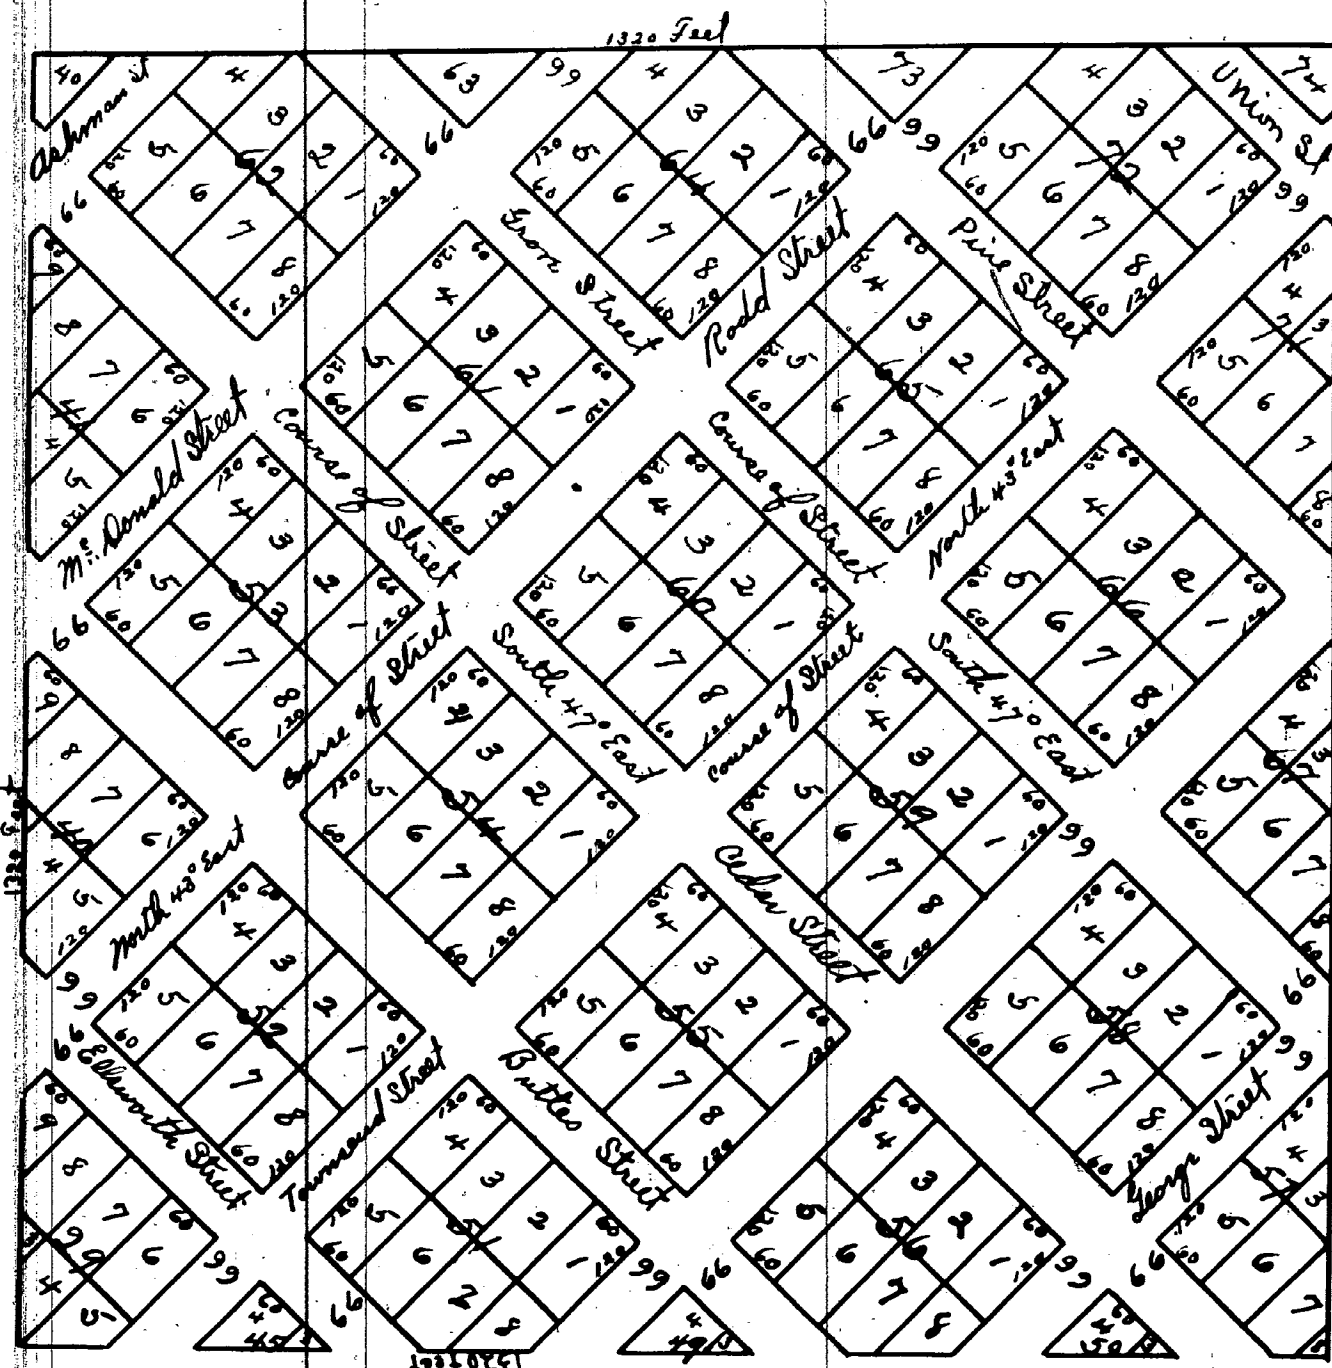

Fr. Lot #2 134
SEE Letter #1839
L-14-32-1
Also refer to
Vol 91 plat #6119 to
see fraction in other plat
Fr. Lot #2 Blk 67
See letter #1839
Same as above

The within Plat is situate and being the South East quarter of the South West quarter of section sixteen in Town fourteen North of Range Two East in Midland County Michigan and contains Forty acres and belongs at this date to S. J. Carpenter and is intended as an Addition of Midland City and the said S. J. Carpenter do hereby execute said within Plat for the purpose of Addition to said Midland City the size and course of Streets and size of lots being as marked on said within Plat by Surveyor

Given under my hand at Midland City this 27th day of February A.D. 1861

Signed and Sealed in presence of
George Turner
D. M. R. Wilson

Thomas J. Carpenter [L.S.]

State of Michigan } ss On this 27th day of February A.D. 1861 before me a Notary Public
County of Midland } in and for said County personally came the above named S. J.
Carpenter known to me to be the person who executed the within Plat and acknowledged the same to be his free act and deed for the uses and purposes above mentioned and explained

George Turner Notary Public

Register's Office } ss

Midland County }

Recd for Record February 28th 1861 at O'clock


George Turner Register

I hereby certify that this Plat is a correct copy of the Plat now on Record in the Register of Deeds Office being made under the supervision of the Auditor General by tracing the Plat on Record and affixing thereto a carefully compared copy of the Certificate.

Dated the 16th day of August 1911

Alton B. Mund.

Clerk, Aud Gen Dept.

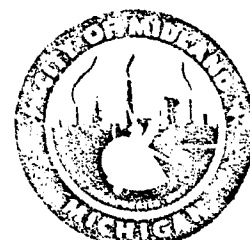

CITY OF MIDLAND, 202 ASHMAN STREET 48640

BY COUNCILMAN MC CAFFREY

WHEREAS, the Midland City Council, acting upon the request of the Planning Commission, by resolution of February 11, 1985, referred to the Midland City Planning Commission, the City Engineer, the Fire Department, the Police Department, and the Department of Public Works, a proposal to vacate Union Street from Rodd Street to George Street and State Street to Haley Street, and affecting Carpenter Division, a recorded plat in the City of Midland, Michigan, as recorded in C of Deeds, Page A, Midland County Records; Carpenter and Hines Addition, a recorded plat in the City of Midland, Michigan, as recorded in Liber A of Plats, Page 25, Midland County Records; Carpenter and Van Kleeck Addition, a recorded plat in the City of Midland, Michigan, as recorded in Liber A of Plats, Page 67, Midland County Records; Dow Chemical Addition, a recorded plat in the City of Midland, Michigan, as recorded in Liber A of Plats, Page 31, Midland County Records; and

WHEREAS, a report has been received from the Midland Planning Commission recommending that the vacation be made; and

WHEREAS, a report has been received from the City Engineer indicating no objections to the proposed vacation, provided utility easements are retained by the City, and reports have been received from the Fire Department, the Police Department and the Department of Public Works indicating no objections to the proposed vacation; and

WHEREAS, at a hearing held on April 1, 1985, no person or persons appeared and objected to such proposed action and no written objections were filed; and

WHEREAS, it is hereby determined that such proposed action will not adversely affect the health, welfare, comfort and safety of the people of the City of Midland, and is an action in the public interest; now, therefore,

RESOLVED, that lands described as Union Street from Rodd Street to George Street and State Street to Haley Street and affecting Carpenter Division, a recorded plat in the City of Midland, Michigan, as recorded in C of Deeds, Page A, Midland County Records; Carpenter and Hines Addition, a recorded plat in the City of Midland, Michigan, as recorded in Liber A of Plats, Page 25, Midland County Records; Carpenter and Van Kleeck Addition, a recorded plat in the City of Midland, Michigan, as recorded in Liber A of Plats, Page 67, Midland County Records; Dow Chemical Addition, a recorded plat in the City of Midland, Michigan, as recorded in Liber A of Plats, Page 31, Midland County Records be, and the same is hereby vacated, discontinued, and abolished, and subject to the retention by the City of easements for utility purposes; and

APR 4 1985

"THE CITY OF MODERN EXPLORERS"

MAIL

WISCONSIN, MI

APR 9 1985
APR 0 4 1985

1) 12441

2) 6119

3) 6125

4) 6143

RESOLVED FURTHER, that within (30) days thereof, the City Clerk shall record a certified copy of this resolution with the Midland County Register of Deeds and send a copy to the State Treasurer.

YEAS: Biggs, Mann, McCaffrey, Pilon, Smith


NAYS: None

ABSENT: None

I, David W. Wirth, City Clerk, City of Midland, Counties of Bay and Midland, State of Michigan, do hereby certify that the foregoing is a true and correct copy of a resolution adopted by a 5/0 yea vote of all the Councilmen present at a regular meeting of the City Council held Monday, April 1, 1985.

David W. Wirth
David W. Wirth, City Clerk

1) 12441
2) 6119
3) 6125
4) 6143

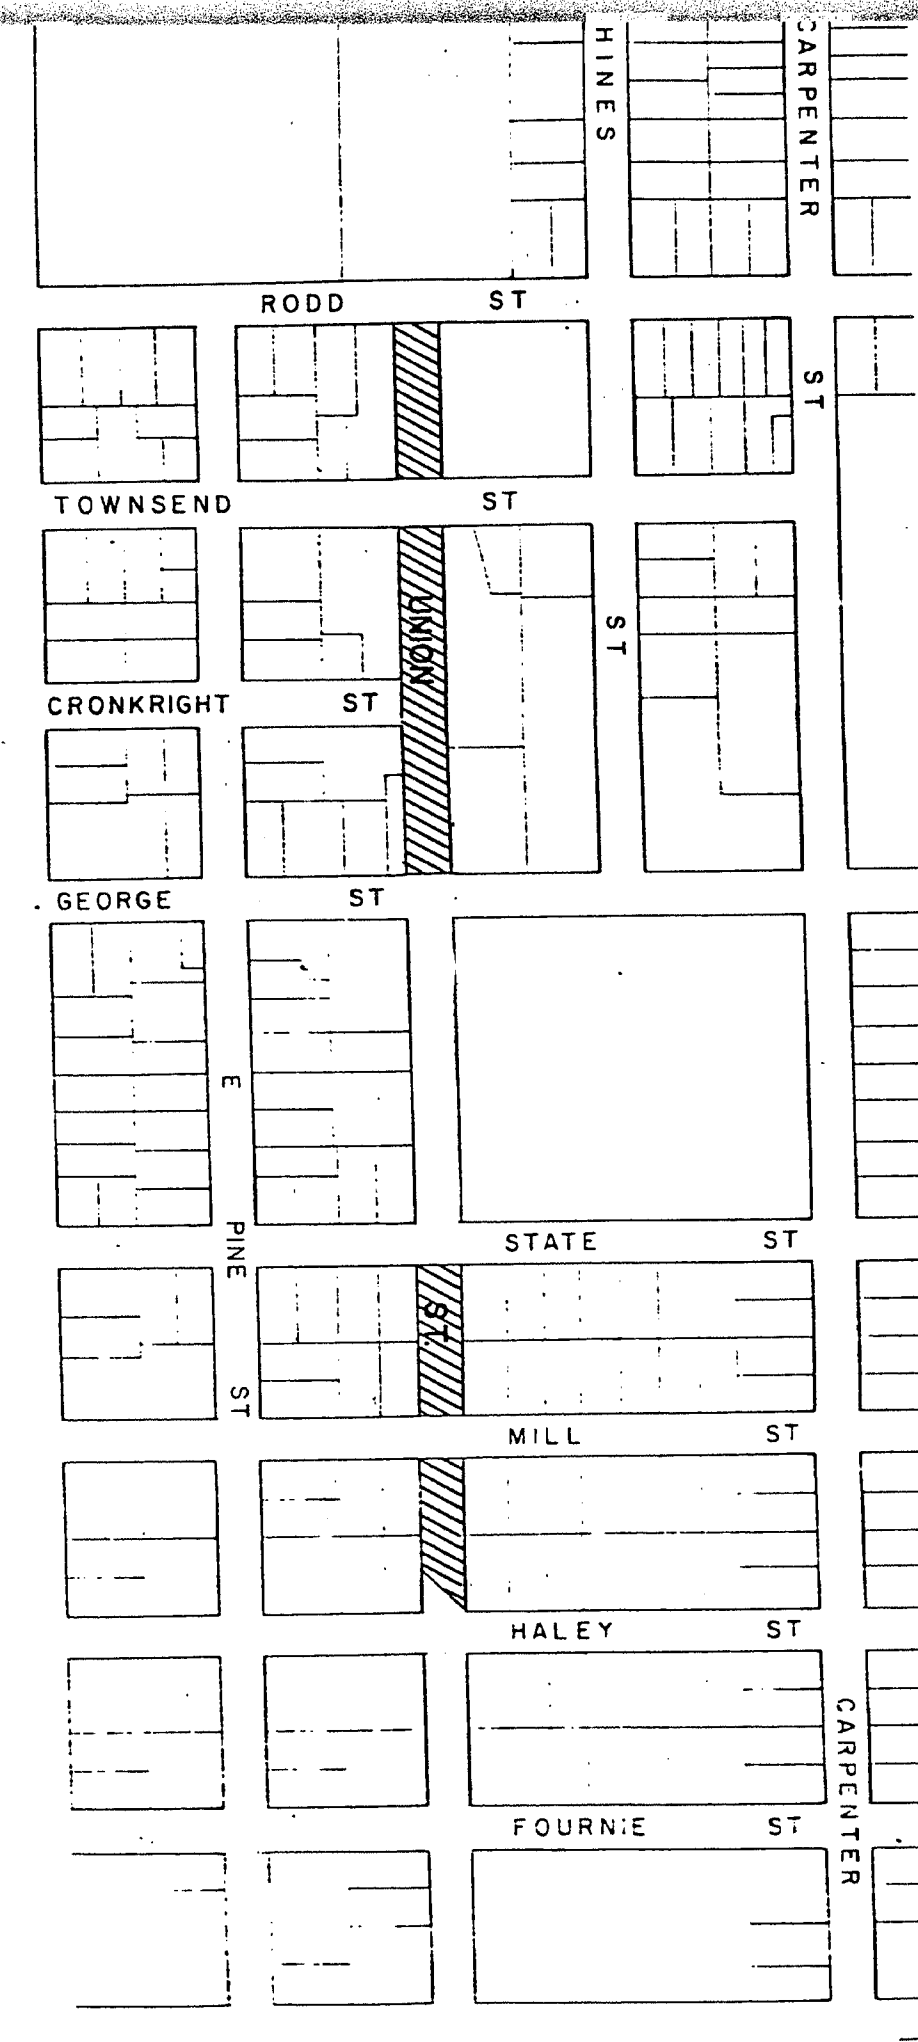

1) 12441
2) 6119
3) 6125
4) 6143