

MAP OF

THE VILLAGE GORDON
1904
M^H. HALEY TWP. MIDLAND CO. M.

Description of Land Platted
The land embraced in the annexed Plat of The Village Gordon is described as follows. Commencing at an Iron Pin set in Concrete on the Meridian line at the corner Towns 13 and 14 North of Range 1 East Michigan
Thence running South on the Meridian line 784 feet to an Iron pin set in the center of a drain tile standing "end in the center of the Road. Thence East 181 1/2 feet to an Iron pin. Thence north 784 feet to a stone pin in the center of the town line Road thence West 181 1/2 feet to place of beginning

Dedication
Shew all men by these presents that Maude C. Wayne of Bradford, Midland County Mich. has caused this land embraced in the annexed Plat of The Village Gordon to be surveyed, laid out and platted to be known and designated by the numbers of the lots on the annexed Plat, and that the streets and alleys, as shown on said Plat are hereby dedicated to the use of the Public
Signed and Sealed in Presence of
T. J. Gibbs
L. B. Robinson
Maude C. Wayne [L.S.]



State of Michigan } ss
County of Midland } On this 31st day of May 1904
before me a Notary Public in and for said County personally came the above named Maude C. Wayne to me known to be the person who executed the above dedication and who acknowledged the same to be her free act and deed
F. H. Belmont
Notary Public in and for Midland Co. Mich.
My Commission Expires Feb 12th 1905

Surveyors Certificate
I hereby certify that the Plat hereon delineated is a correct one and that the points marked thus © are permanent monuments of Iron or Stone as indicated on said Plat
Dated this 6th day of May 1904
Franklin J. Gibbs
Surveyor

Examined and Approved
June 11th 1904
John J. Wilkinson
Deputy Auditor General

State of Michigan } ss
County of Midland } We H. E. Ellsworth, Register of Deeds and Franklin J. Gibbs Surveyor hereby certify that we have each compared the copy with the Original Plat of The Village Gordon and that it is an exact copy thereof and of the whole of said Plat

State of Michigan } ss
County of Midland } We H. E. Ellsworth, Register of Deeds and Franklin J. Gibbs Surveyor hereby certify that we have each compared the annexed copy with the Plat of The Village Gordon now of Record in the Office of said Register of Deeds and that it is a true transcript and of the whole of said Plat
H. E. Ellsworth Register of Deeds
Franklin J. Gibbs Surveyor

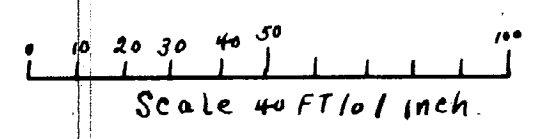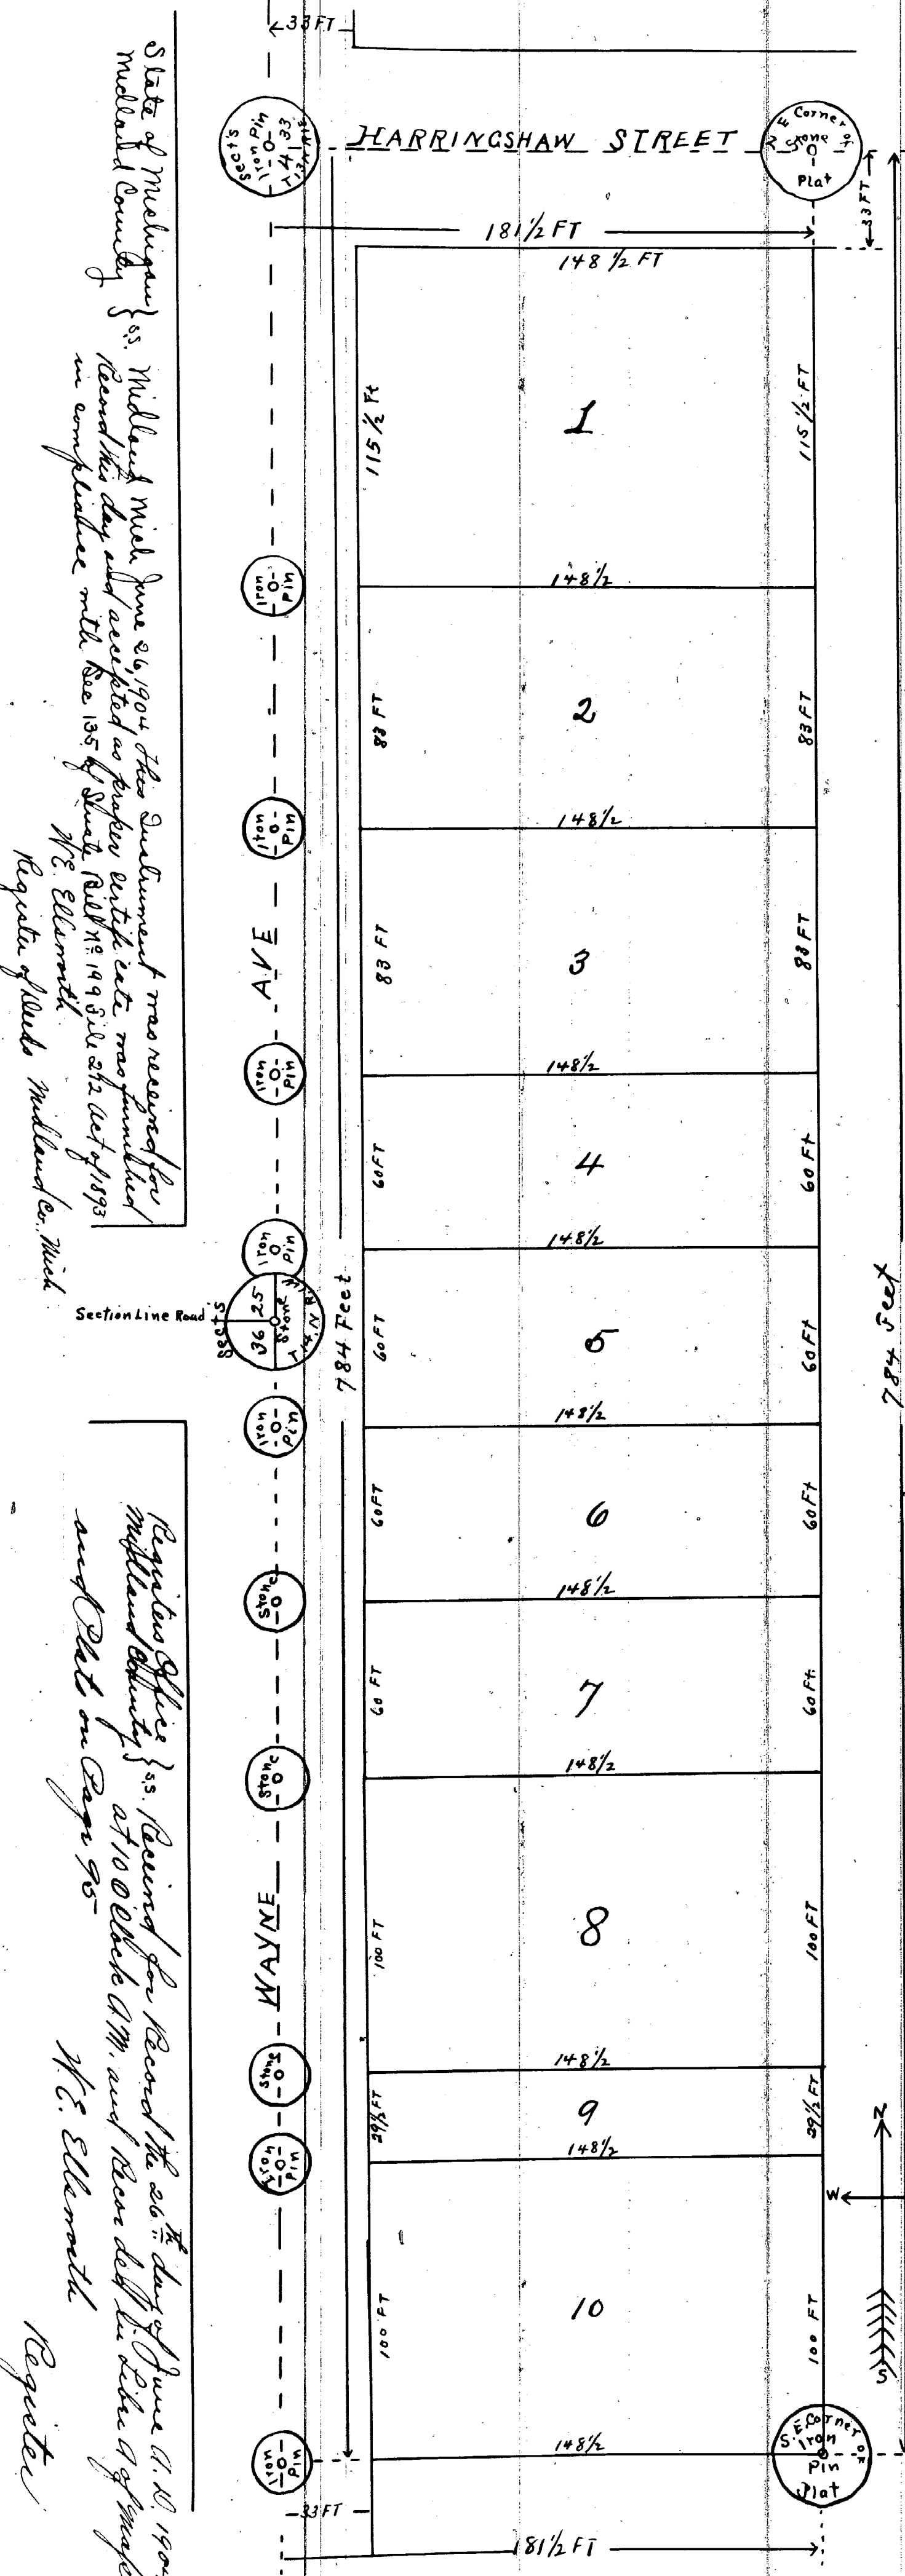

State of Michigan } ss
County of Midland } Received for Record the 26th day of June A.D. 1904
at 10 o'clock A.M. and there del. in the Office of the
Register of Deeds
W. E. Ellsworth
Register

I hereby certify that this Plat is a correct copy of the Plat now on Record in the Register of Deeds Office, being made under the supervision of the Auditor General by tracing said Plat from Record and affixing thereto a carefully compared copy of the Redeliberation and Certificate entered Dated the 14th day of August 1911
Alton B. Shurt