

PART I

M A P

of the Village of

M A R

OCEANA CO. MICH

Charles Mears



Samuel W Odell

1873

Comprising the SE $\frac{1}{4}$ of the
NE $\frac{1}{4}$ of the SE $\frac{1}{4}$ of a
portion of the S $\frac{1}{2}$ of the SE $\frac{1}{4}$
Section 23 and the NW $\frac{1}{4}$ of
the SW $\frac{1}{4}$ of Section 24
all in Town 13 North
Range 18 West

Scale

200 feet to an inch

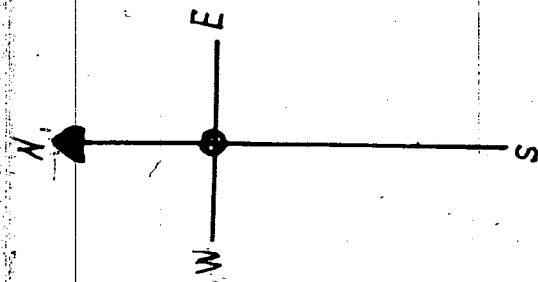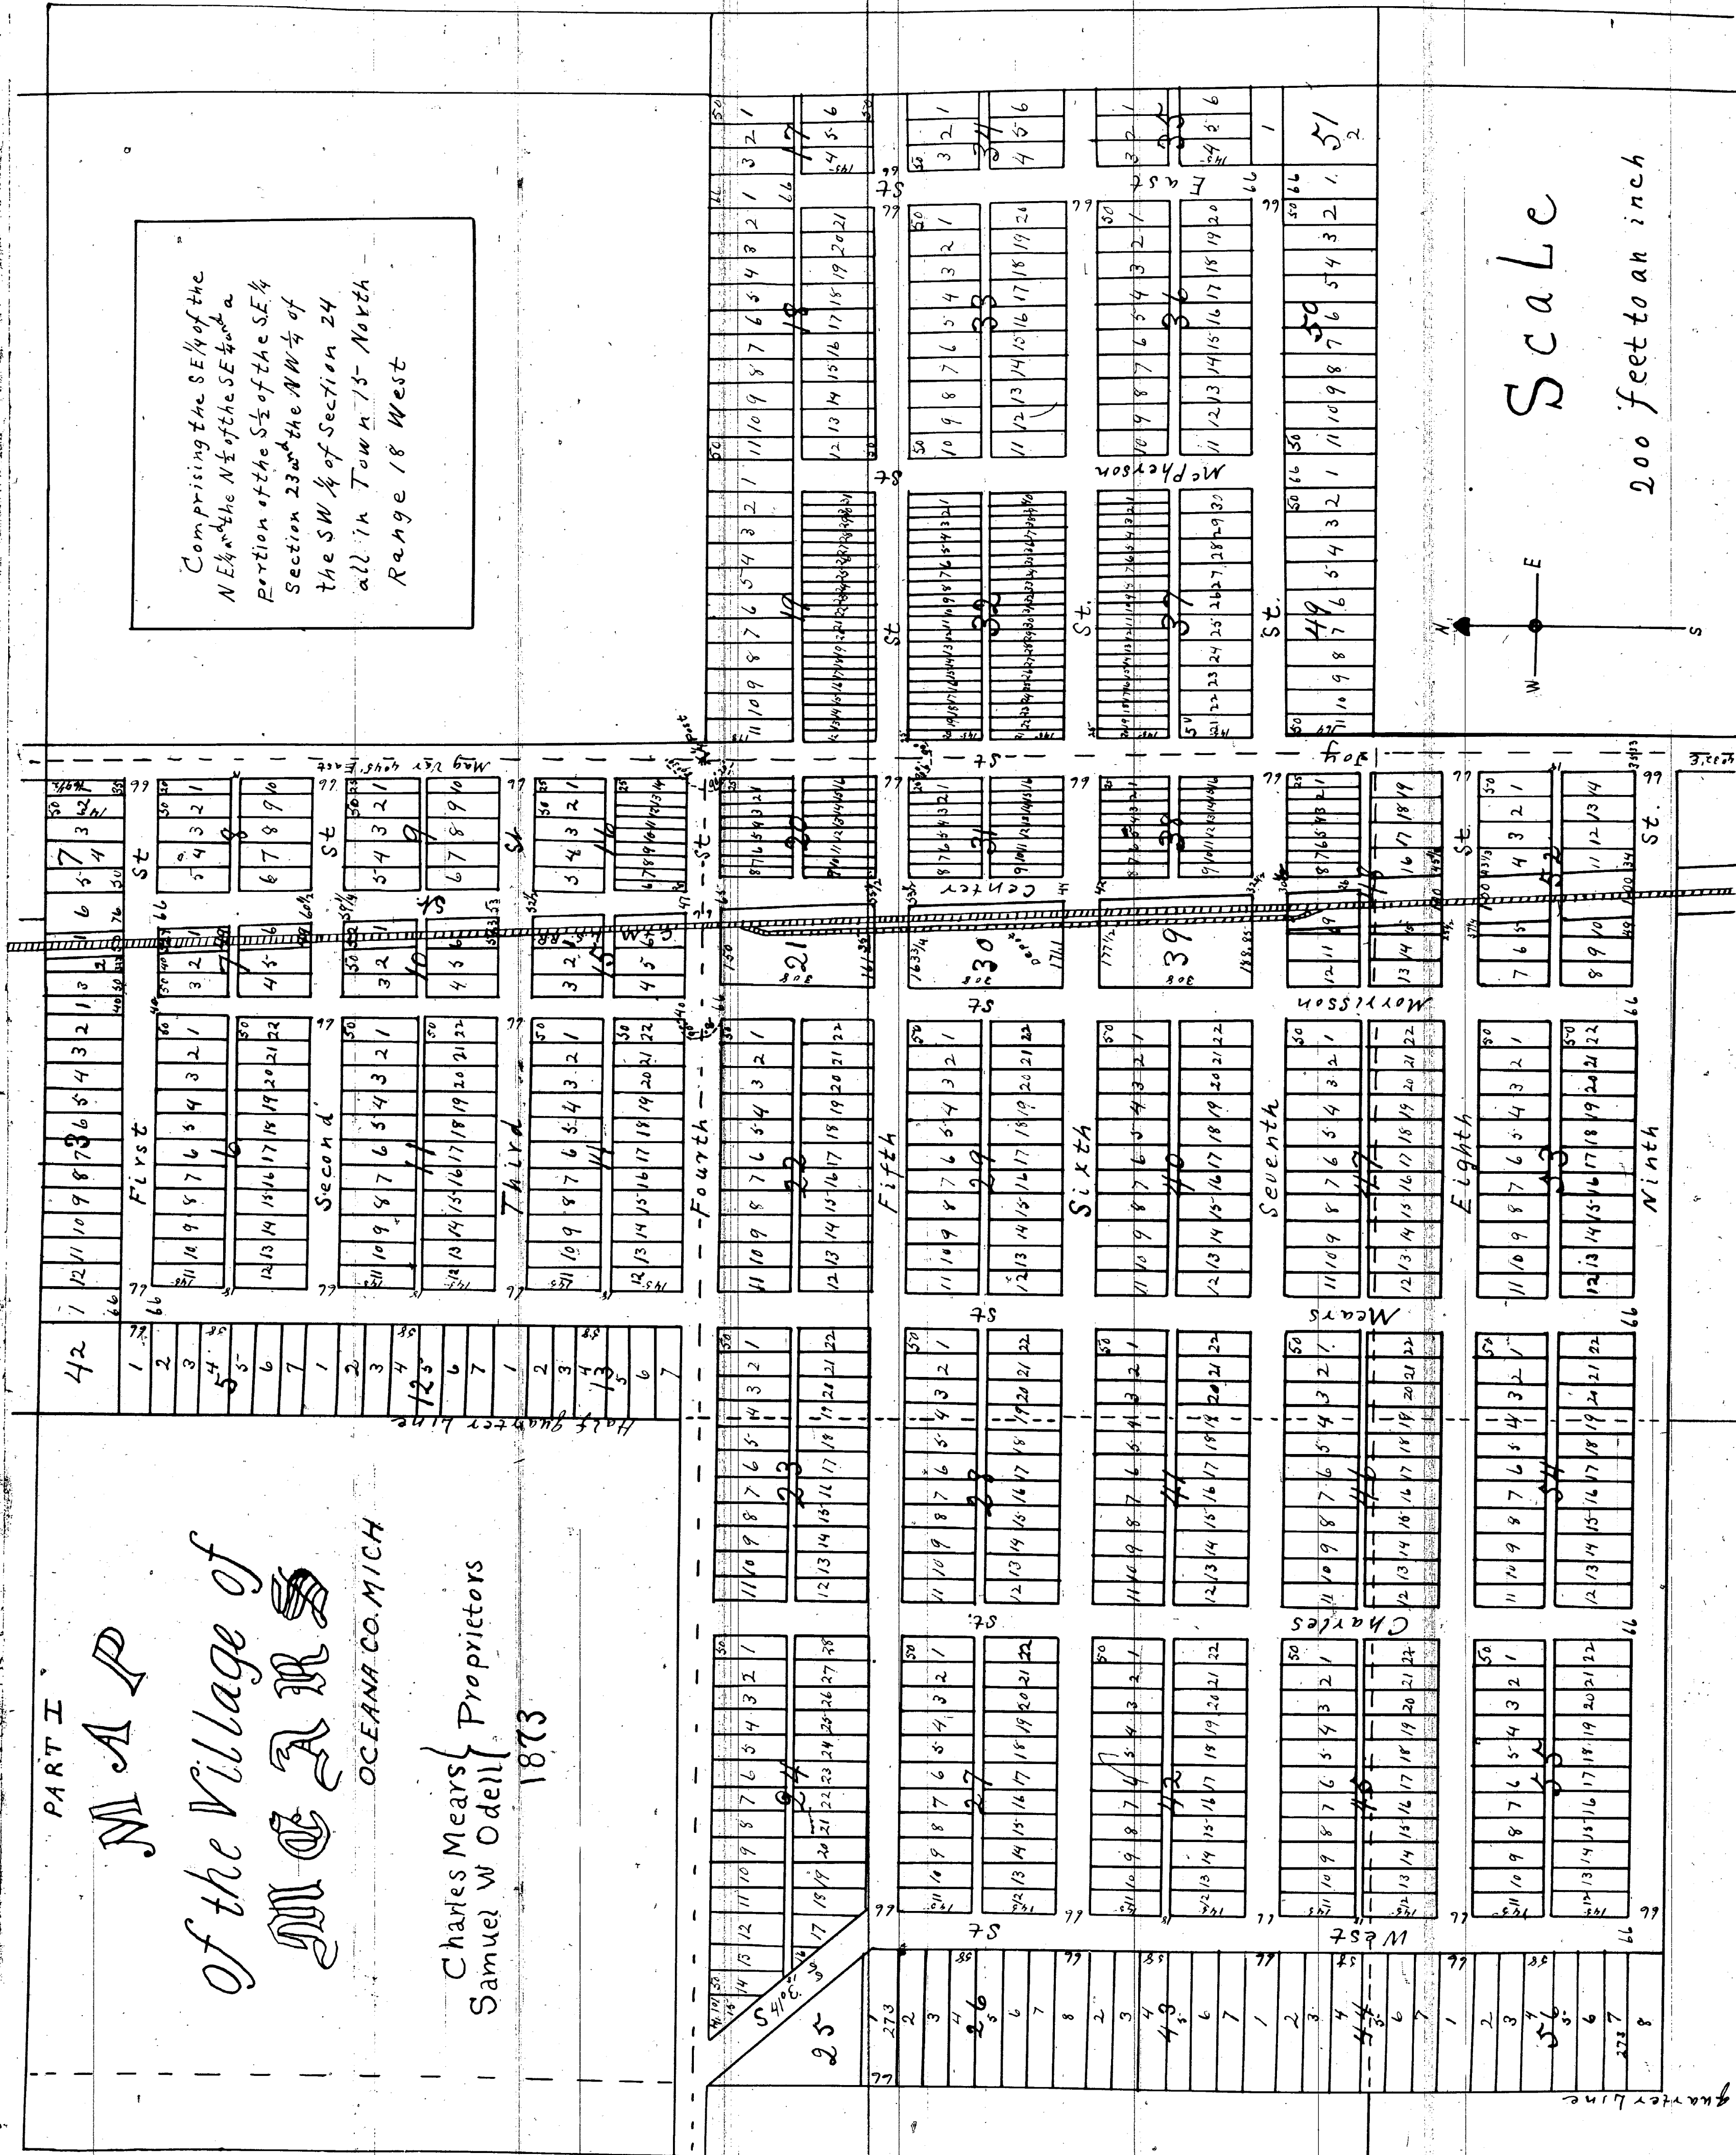

M A P

12443

of the Village of M E A R S

OCEANA CO. MICH

Charles Mears +
Samuel W. Odell
to
The Public

Received for record the 22nd day of January
A. D. 1873 at 12 o'clock M.

J. S. Gurney Register


State of Michigan }
County of Oceana } Be it remembered that the Plat or Drawing on the
reverse of this sheet is a map of the Village of Mears in the County of Oceana and
State of Michigan and that the said village is situated on the the NE 1/4 of the NE 1/4 and
the NW 1/4 of the SE 1/4 and a portion of the SW 1/4 of the NE 1/4 section 23 and the
NW 1/4 of the NW 1/4 of section 24 all being in T. 15 N. R. 18 W. Oceana County
Mich. which is divided into streets, blocks, lots and alleys according to the
accompanying drawing. All streets represented on this Plat occupy
each 66 ft. in width except that portion of Morrison Street North of Fourth
street which is 40 feet in width also center street which is as shown on
said Plat all alleys represented on said Plat occupy each 18 feet in
width all measurements of lines are given in feet and fractional
parts of a foot. For further and more particular description of said
platted premises reference may be had to the accompanying Map
or drawing of which this memorandum is a part and parcel in

Now Therefore be it known that we Charles Mears of Mason County Mich.
and Samuel W. Odell of the City of Muskegon Muskegon County Mich.
owners and proprietors of said platted premises do hereby severally
dedicate to public use the streets and alleys herein mentioned for public
highways and do also severally ratify the subdivisions of said platted
premises.

And I, Thomas Smalley do declare and certify that I am
a surveyor, and that I have surveyed said premises and laid out and
staked out the same into streets, blocks, lots and alleys and that the
accompanying drawing by me made is a true and correct rep-
resentation of said premises as surveyed by me into streets, blocks, lots
and alleys. In witness whereof we have hereunto set our hands and
seals on this Fourth day of January Anno Domini One thousand eight
hundred and seventy three

In presence of
Wm C. Odell
M. P. Booth

Charles Mears
Samuel W. Odell
Thomas Smalley

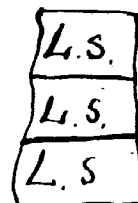

State of Michigan }
County of Muskegon }

On this fourth day of January in the year of our Lord one
thousand eight hundred and seventy three before me a Notary Public
in and for said County personally appeared the above named Charles
Mears, Samuel W. Odell and Thomas Smalley known to me to be the same
persons who executed the foregoing instrument and severally ac-
knowledge that they executed the same for the uses and purposes
therein set forth.

A true copy

J. S. Gurney

Register

Wm C. Odell Notary public
in & for Muskegon County
Michigan

Whereby certify that this plat is a correct copy of the plat
now on record in the Register of Deeds office being
made under the supervision of the Auditor General by
tracing the plat on record and affixing thereto a
carefully compared copy of the dedication and certificates.

Dated this 18th day of Aug. 1911

John Robinson
Clerk Aud. Gen. Dept.