


NEW ALBANY

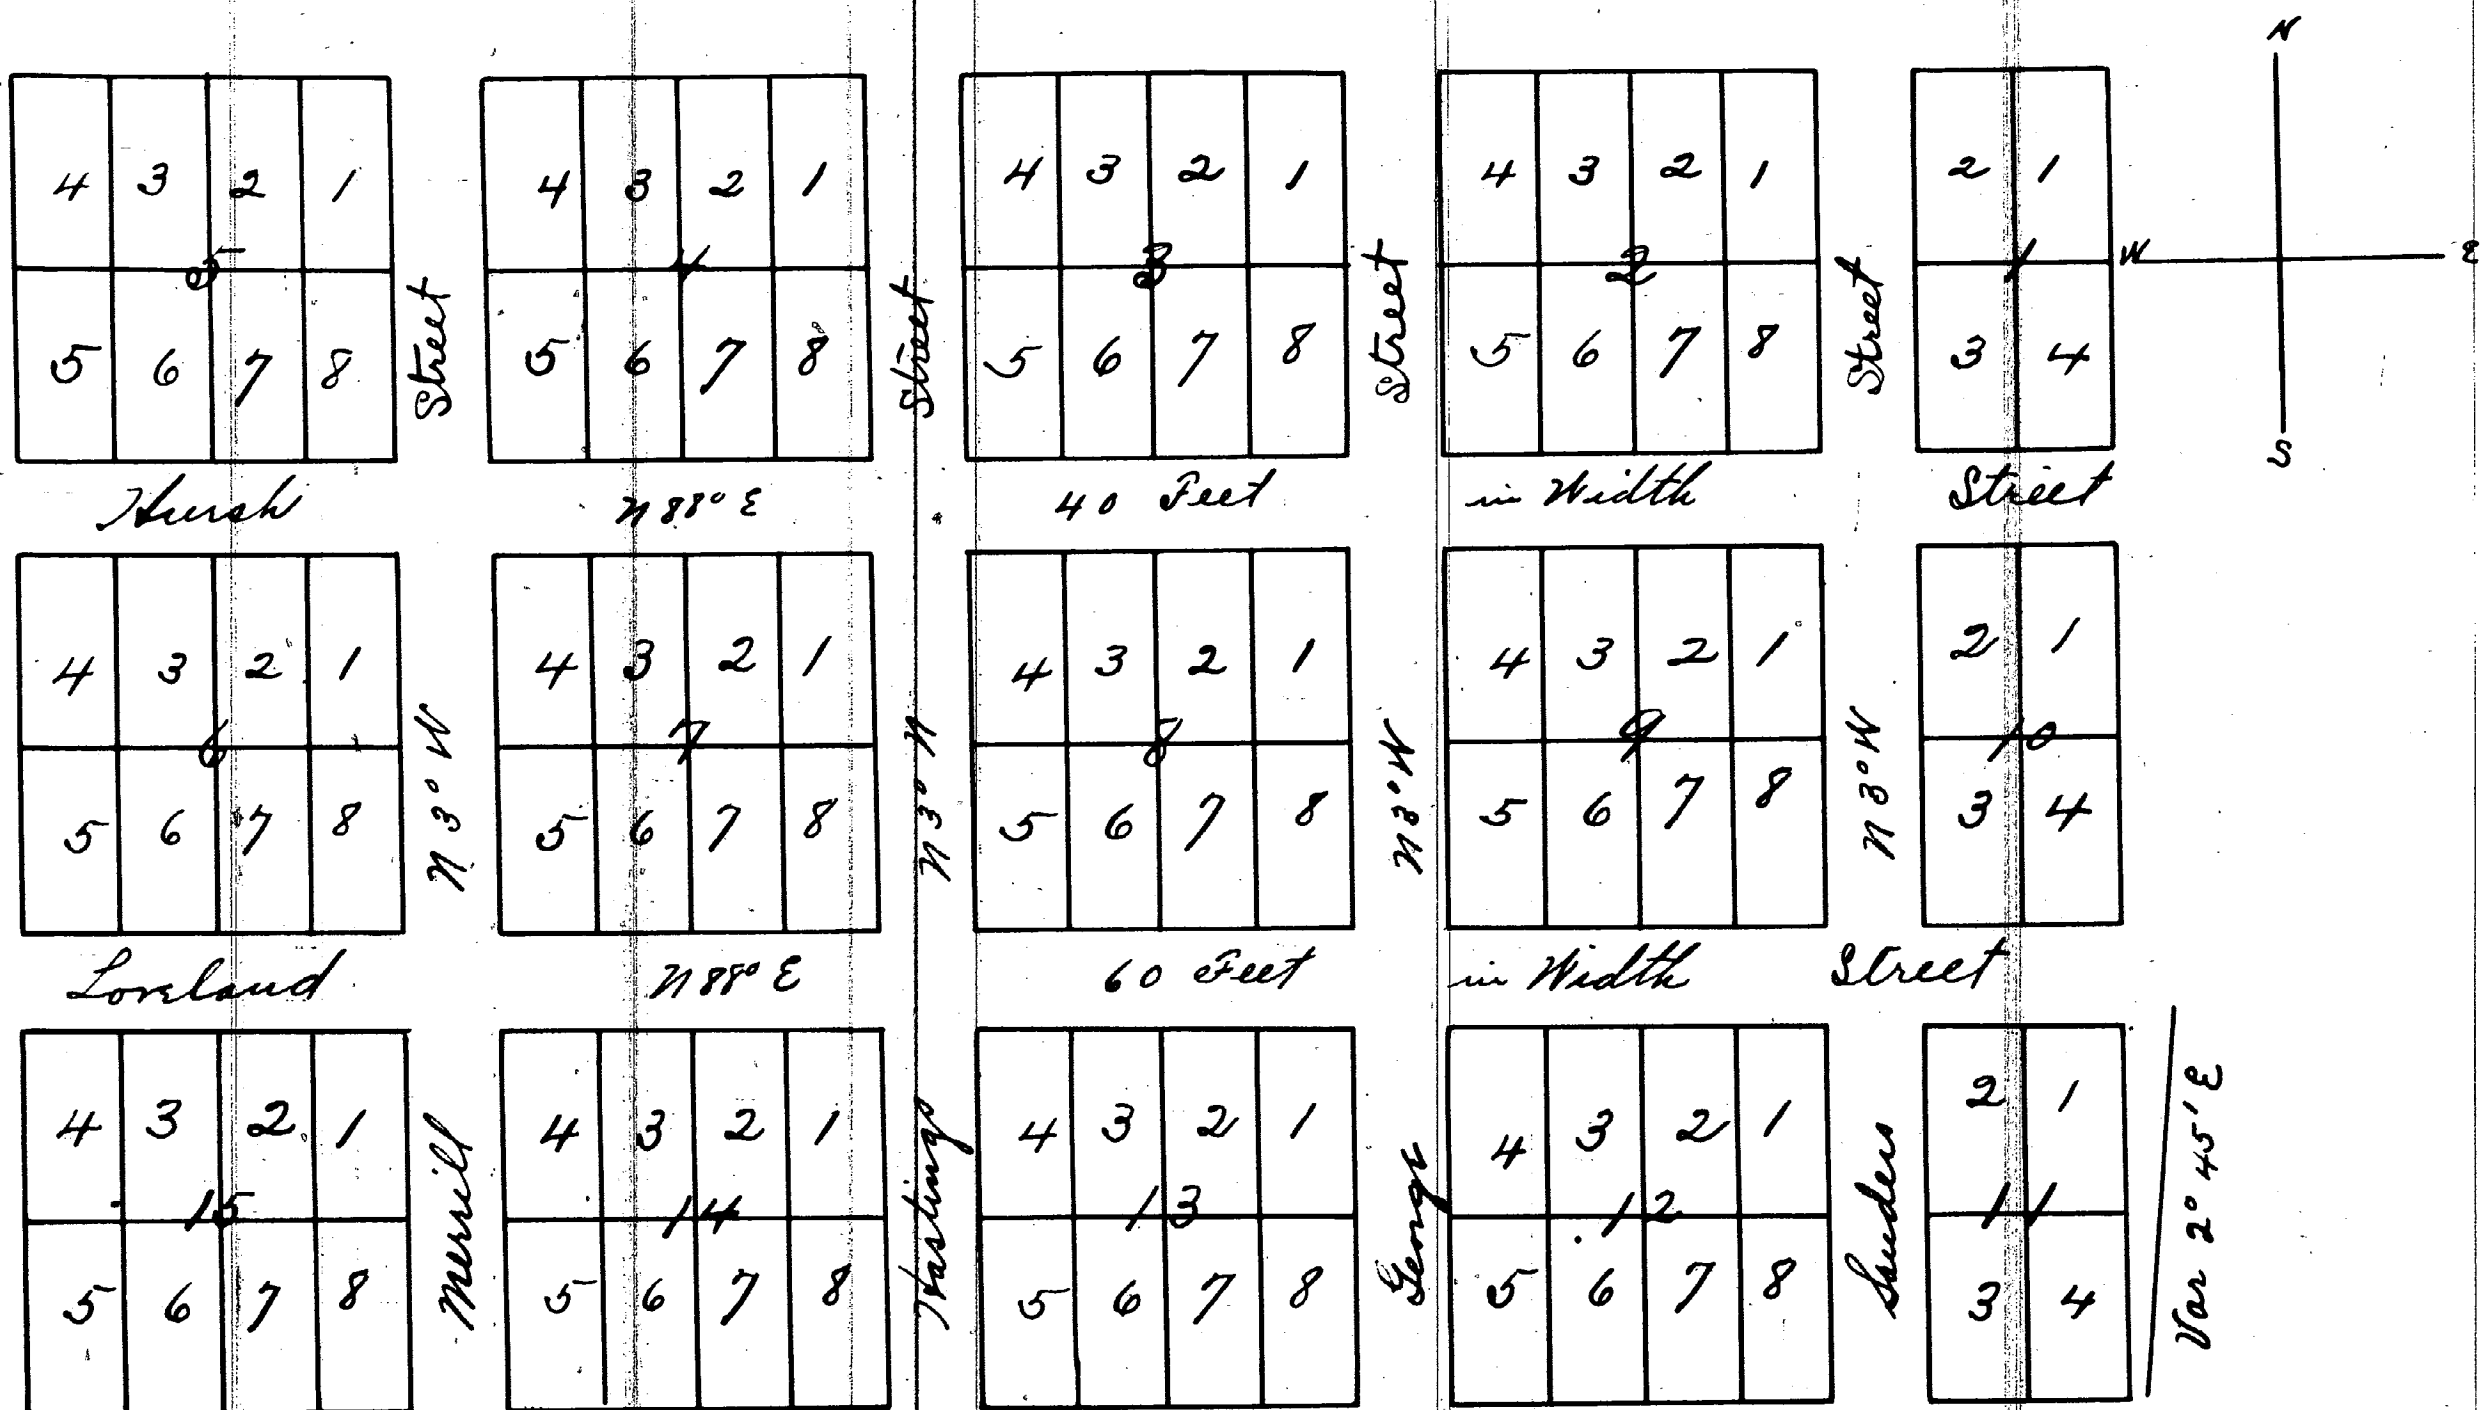

Scale 120 feet to the inch $25\frac{33}{100}$ Acres

The within Plat is situated on the North pt of West $\frac{1}{2}$ of NE $\frac{1}{4}$ of Sec 22 Town fourteen North of Range 4 West and contains $25\frac{33}{100}$ acres. The lots within designated are 60 feet in width + 120 feet in length said described land belongs at this time to

Given under my hand at Midland this Eleventh day of November 1857
In presence of
George Sumner
Solon Rumrill

John M. Hush

State of Michigan }
Midland County } On this 11th day of November A.D. 1857 before
me a Notary Public in & for said county
personally came the above named John M. Hush
known to me to be the person who executed the within
Plat and acknowledged that he executed the same as his free
act and deed
Solon Rumrill Notary Public

Registers Office }
Midland County } Recd Nov 12th 1857 at 7 O'Clock P.M.

Solon Rumrill

Register.

I hereby certify that this Plat is a correct copy of the Plat now on Record in the Register of Deeds Office, being made under the supervision of the Auditor General by tracing the Plat on Record and affixing thereto a carefully compared copy of the Certificate
Dated the 15th day of August 1911

Alton B. Hurd.
Clerk, Aud Gen Dept.