12449

(S. Sias Addition)
A.B.H.

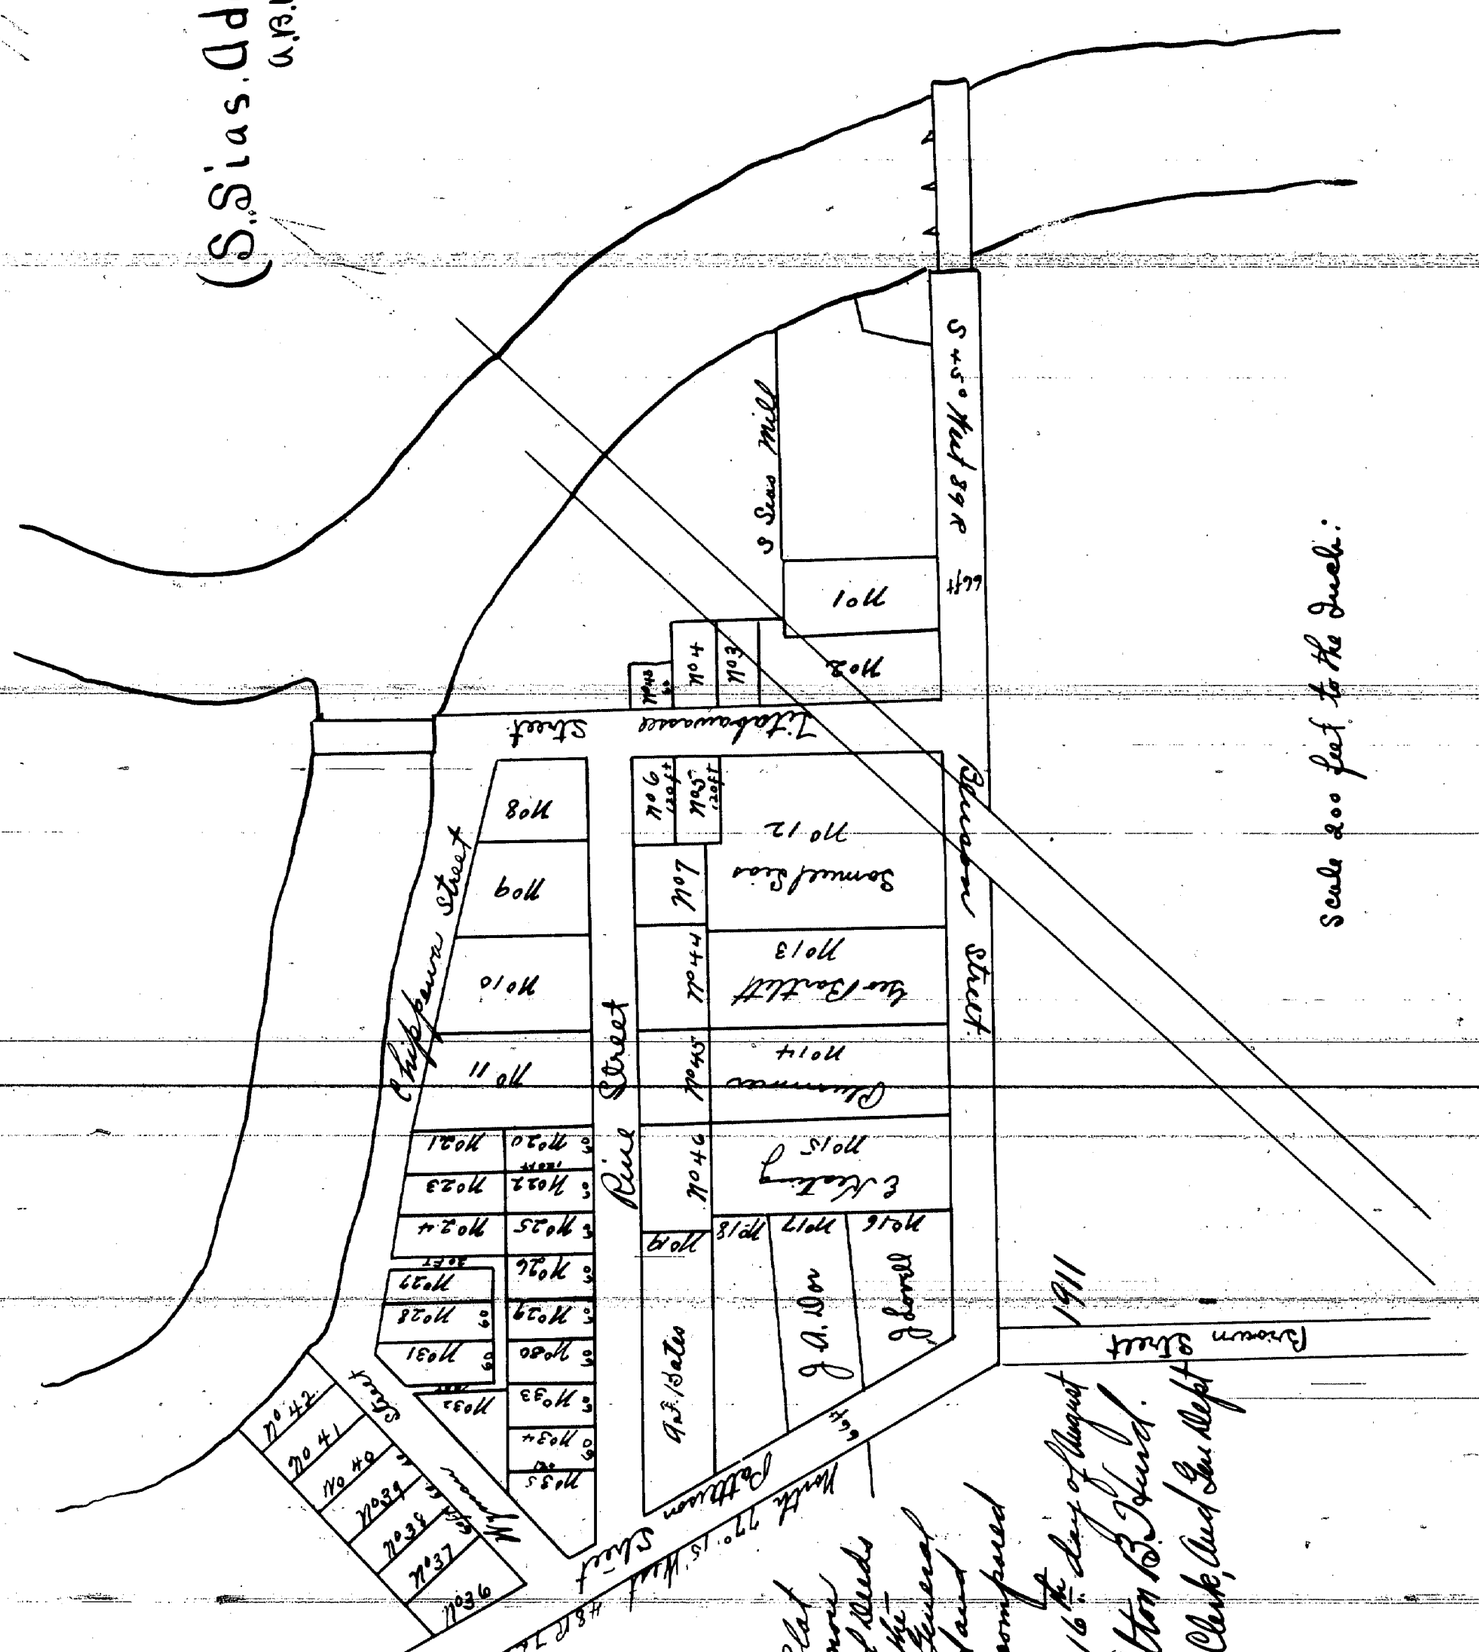

I hereby certify that this Plat is a correct copy of the Plat now on Record in the Register of Deeds Office Being made from the Original Survey by me during the Month of August A.D. 1869 and the Courses & Distances of the Outlines of Section Twenty one (21) Town fourteen (14) North of Range Two (2) East in Midland County Michigan

Dated this 16th day of August A.D. 1869

Alton B. Lord
Clerk, and Ex Officio Register

Know all by these Presents that I. Solomon Heald County Surveyor of the County of Midland and State of Michigan have surveyed the Property shown upon the opposite side of this Map to wit. Being a part of the South East Quarter of the North East Quarter of Section Twenty and a part of the North East Quarter of the South East Quarter of Section Twenty and also a part of the North East Quarter of the North East Quarter of Section Twenty one and more particularly described by metes and Bounds as follows commencing at an iron Post in the centre of Benson Street on the South West Bank of the Tittabawassee River on the North West Quarter of Section Twenty one running thence South 45° West Eighty eight rods to an iron Post thence North 77° 15' West forty eight rods and seven Links thence North one degree West (2) four Rods and twelve and one half links to the Bank of the Chippewa River thence along the Bank of the said Chippewa and Tittabawassee River as they tend to the center of Benson Street thence South 45° West one Rod and eleven links to the place of beginning. The above land being as above described and being in Town fourteen (14) north of Range Two (2) East in Midland County and State of Michigan In witness whereof I have hereunto set my Hand and seal this 18th day of October A.D. 1869

Solomon Heald [LS]

State of Michigan
County of Midland } Personally appeared before me the subscriber a Notary Public in and for said County Soloman Heald the Surveyor mentioned in the foregoing statement and voluntarily made oath and testified as to the correctness of his statement

County Surveyor.

J W Colburn
Notary Public
Midland Co
Mich

State of Michigan
County of Midland } [SEAL]

Personally appeared before me a Notary Public in and for said County Samuel Sias proprietor and owner of the lands described on the Map upon the opposite side of this sheet and acknowledged that he had caused the property therein described to be surveyed by Solomon Heald County Surveyor

J. W Colburn
Notary Public
Midland co
Mich

Samuel Sias.

Received on file this
19th day of Oct A.D. 1869
A. Bacon
Register

ClibPDF - www.fastio.com