

Thomas Ambrose & Son
Surrey

RECEIVED OF DEPT. OFFICE } ss.
 WAVER COMPANY,
 This instrument was received for record this
 16th day of February, 1880, at 11th o'clock
 o'clock A. M. and recorded in Lib. 7, p. 2,
 of 1880, on page 47, as proper certificate was
 furnished in compliance with Sect. 155, of Senate
 Bill No. 11, 41st Act of 1880.
J. D. Williams
Deputy *Register of Deeds*

In presence of
Edward Crossman
Louis H. Kean

On this thirty first day of August A.D.

Veris H. Kear

Henry Tuttle Thayer Co. Wash



Mr. H. is interested in the study of birds and

Thomas Wentworth & son

W. D. Ireland
Abstracts of News

X 999

KERN'S
ISLAND VIEW SUBDIVISION
OF PART OF P. C. 524
South of Jefferson Ave.
GROSSE POINTE WAYNE CO. MICH.

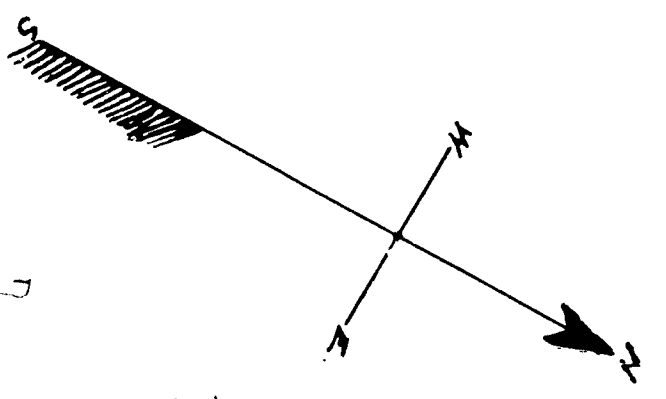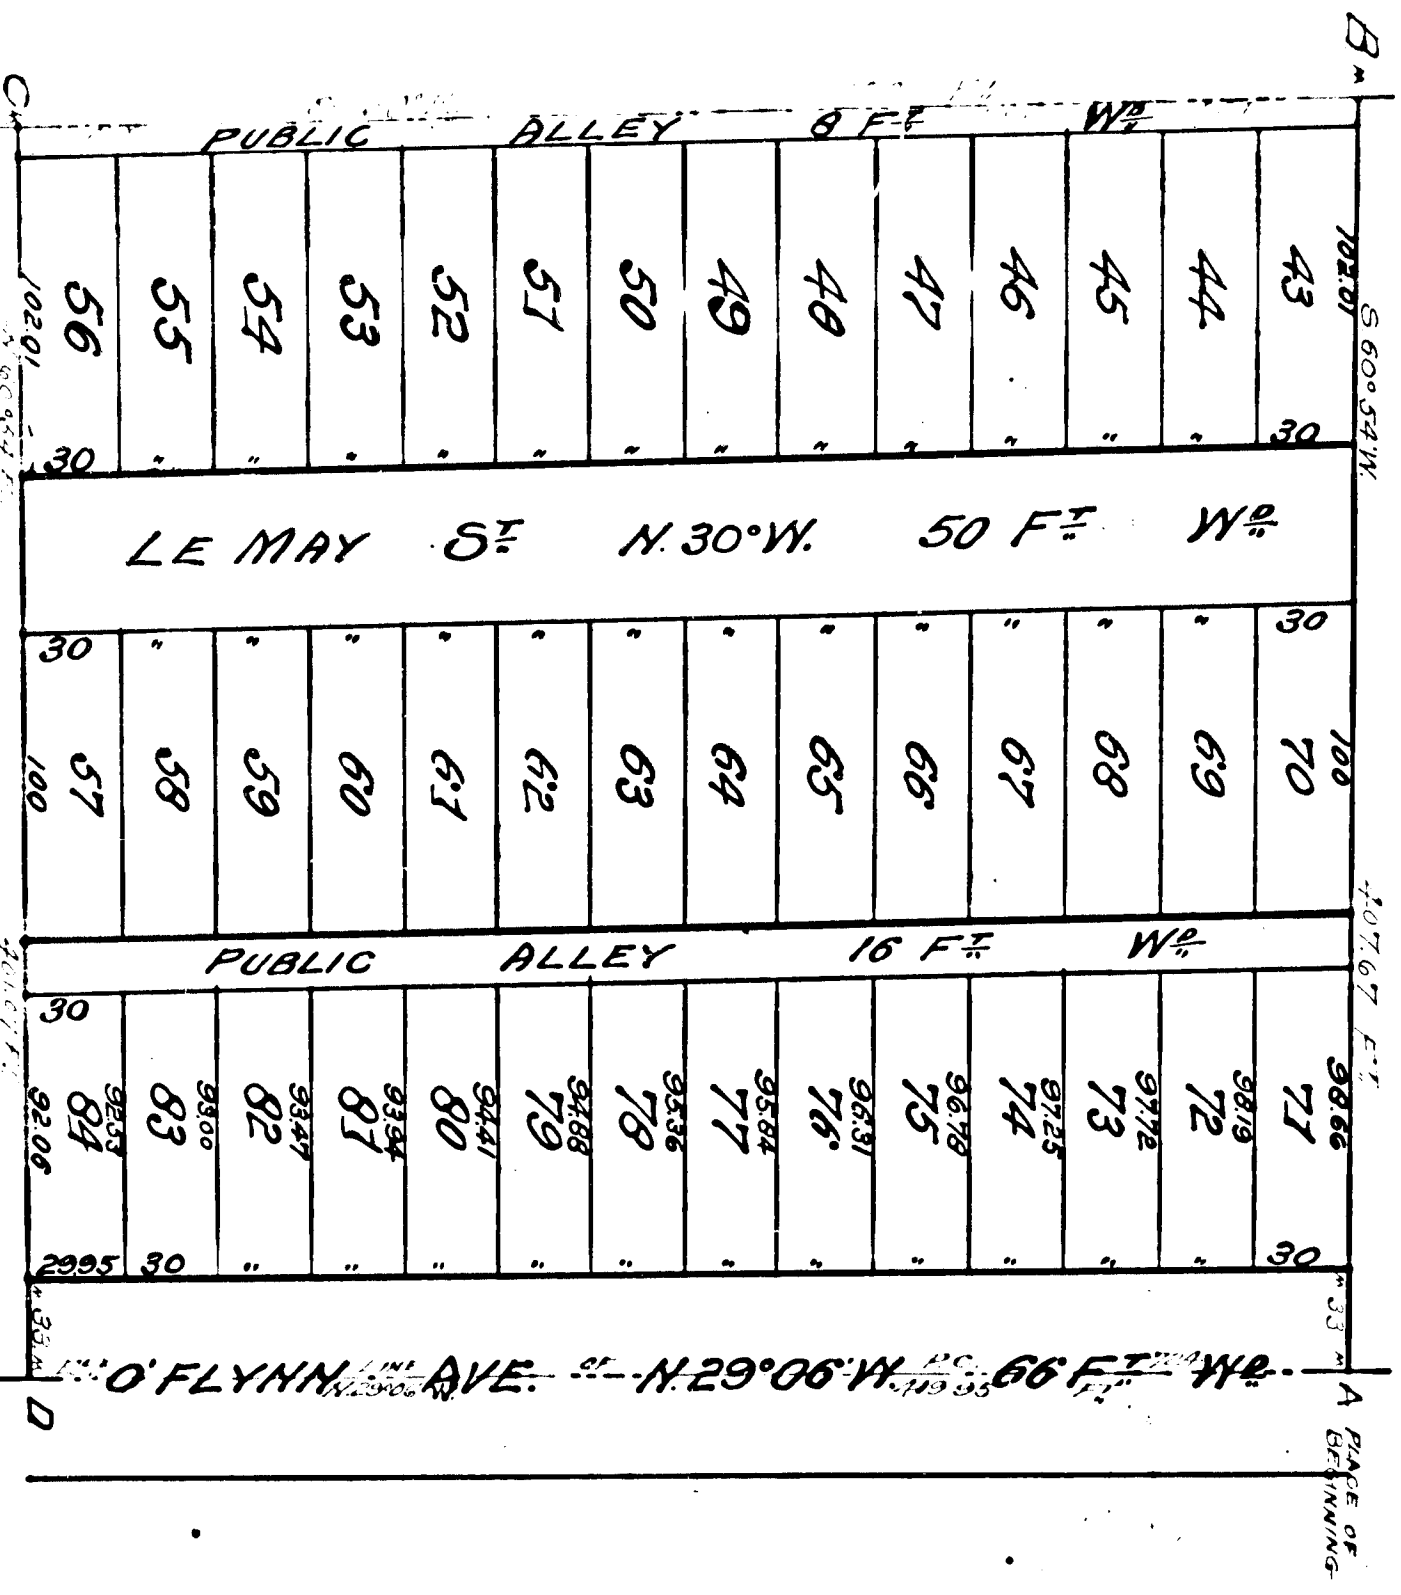

SCALE — 60 FT. TO 1 IN. —

The surveyor certifies that the plat herein submitted is a correct one and that the same is in accordance with the laws of the State of Michigan and the laws of the County of Wayne.

The surveyor also certifies that the same is in accordance with the laws of the State of Michigan and the laws of the County of Wayne.

RECEIVED AND FILED
IN AGENT GENERAL'S OFFICE
September 17, 1901

REGISTER OF DEEDS
WAYNE COUNTY
This instrument was recorded for record this 17th day of September, 1901, at 10:30 a.m.

There are all men by these presents that I, Louis H. Kern, have caused to be made for record this map of KERN'S ISLAND VIEW SUBDIVISION of part of P. C. 524 and of JEFFERSON AVENUE, THOMAS TOWN, WAYNE CO. MICH., by Thomas Lamson & Son Surveyors and I hereby adopt the same and declare the same and all things shown for the use of the public.

Witness my hand and seal this 17th day of August, A.D. 1901, at Detroit, Michigan.

Witness my hand and seal this 17th day of August, A.D. 1901, at Detroit, Michigan.

Witness my hand and seal this 17th day of August, A.D. 1901, at Detroit, Michigan.