

Village of Fremont Center
 Recd for Record June 16th 1876 at
 9 Cents W.M. U. Bureau, Register
 of Deeds, Michigan)
 We, Billy Weaver of Muskegon, County, State of Michigan, and John Cole of Hillsdale, County, Michigan, being the owner and proprietor of land in Muskegon, County, Michigan known as the North half of the North half of the North East quarter of Section Ten (10) in Township Twenty Second (22) North Range Twelfth East and the South half of the South East quarter of Section Twenty Four (24) in Township Twenty Second (22) North Range Twelfth East, and that the said land, blocks and subdivisions are situated on about and allys as shown represented that the same are being of the several streets we laid down and divided them together with their usual widths by the starting point of the survey that all the lots and blocks are numbered therein and the dimensions of the width and direction represented on said plat. In witness whereof we have hereunto set our hands by seals this 27th day of November A.D. 1867

B. Weaver
 John Cole

James R. Webb & Company, Surveyors
 7th W. Street

State of Michigan) On the 23rd day of February A.D. 1876
 Muskegon County) before me a Justice of the Peace of said County personally appeared Billy Weaver & John Cole & Walter P. Weaver known to me to be two of the persons mentioned in the within instrument who solemnly acknowledged that they executed the same for the intent & purpose therein mentioned. That the same is their free act and deed.

Walter P. Weaver
 John Cole

On the 27th day of March A.D. 1876 before me Judge of Probate of said County personally appeared John Cole to me known to be one of the persons named in and who executed the within instrument who acknowledged that he executed the same for the intent and purpose therein mentioned and so his free act and deed.


Walter P. Weaver
 Judge of Probate.

Sheweth verily that this plat is a correct copy of the plat made on record in the Register of Deeds of said County under the supervision of the Auditor General by tracing the plat on record and signing thereof a copy of the original and certificate.

Dated this 15th day of Aug 1911
 John R. Peterson
 Clerk Aud. Gen. Cal.

PLAT OF THE VILLAGE OF FREMONT CENTER

ON N 1/2 OF NE 1/4 SEC. 2 T. 12 N. R. 14 W.
 County of Muskegon and State of Michigan 1871

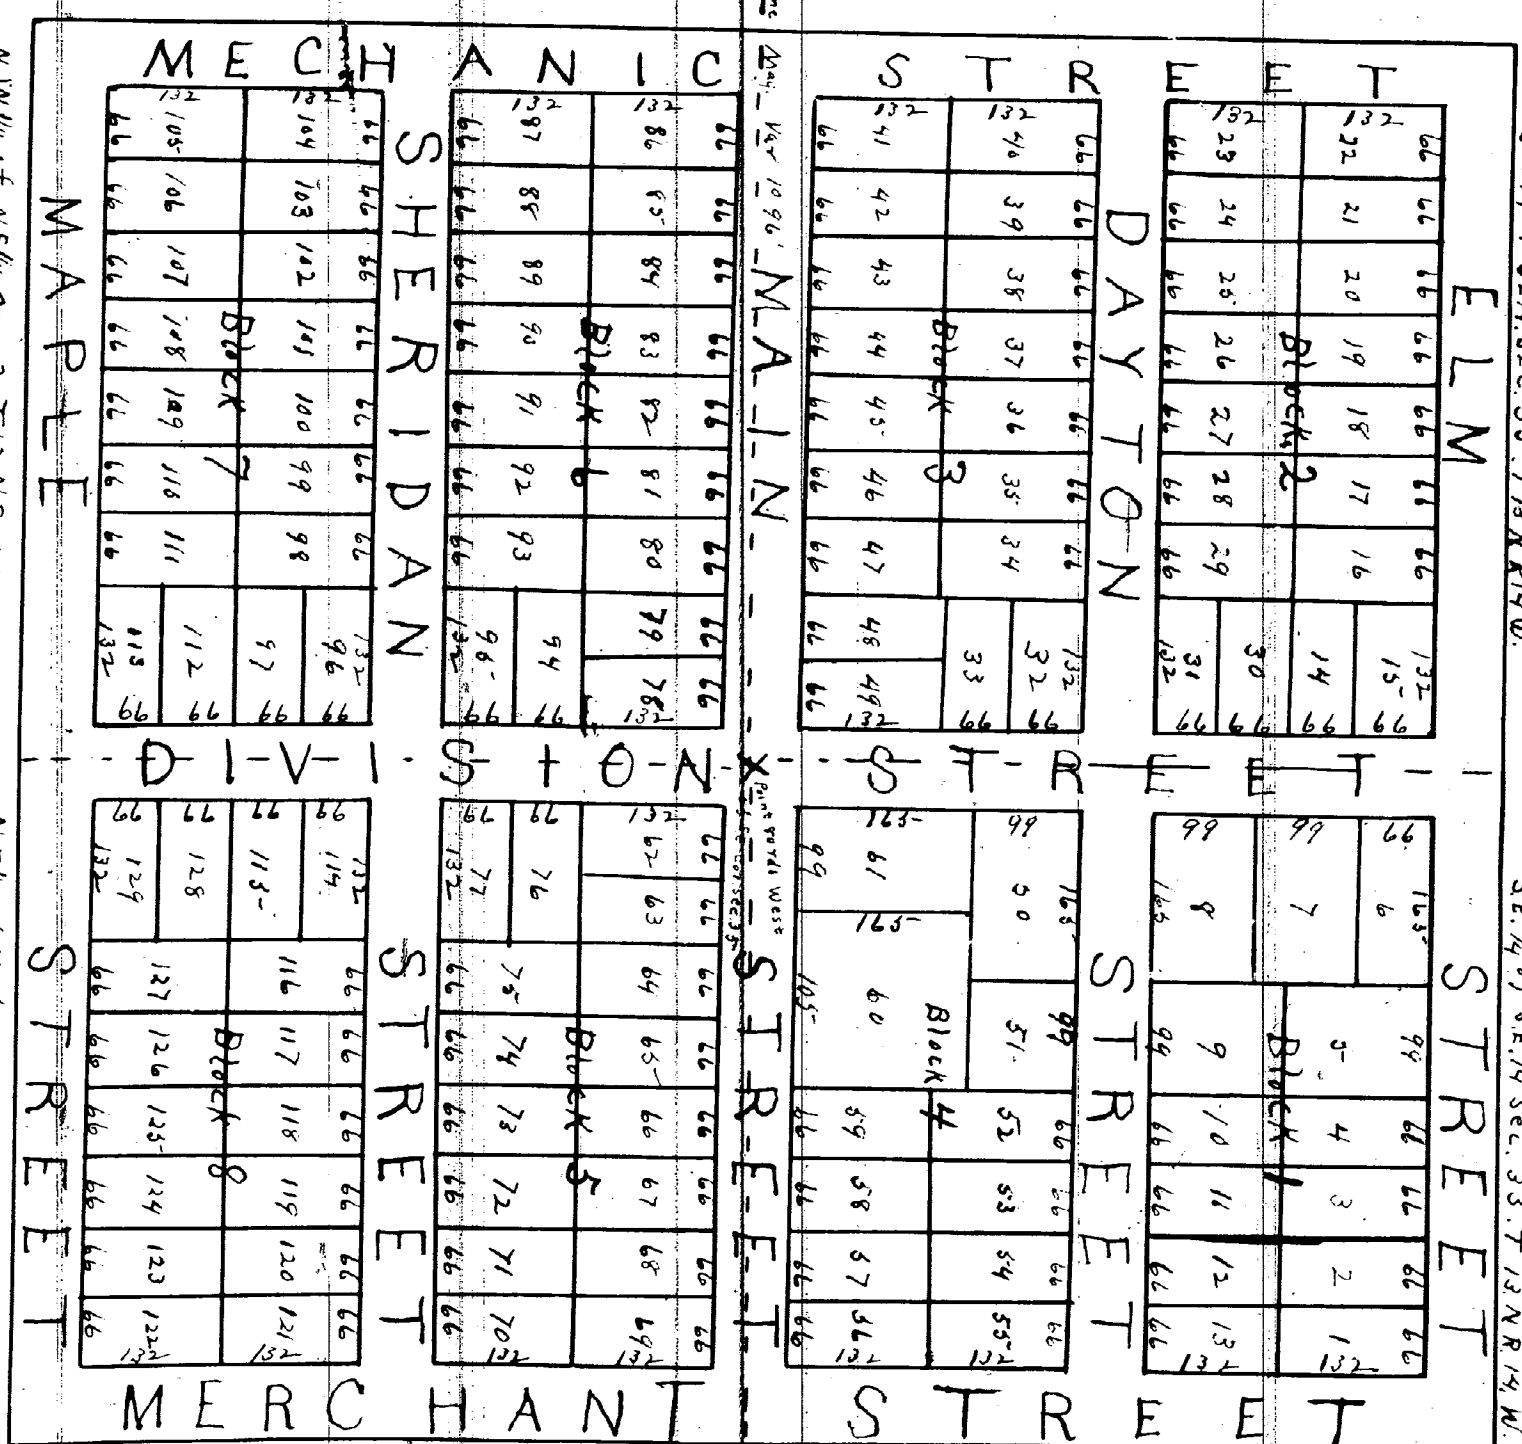

NW 1/4 of NE 1/4 SEC. 2 T. 12 N. R. 14 W.
 30th feet and starting point of survey scale 1/4 inch per 16 feet. Figures indicate the number of feet and small figures near the numbers line of the street show length and width in feet all streets are to be put wide.

all lines N & S run at right angles from the E & W. Town line.