


MAP OF ARMINDA THOMAS' ADDITION TO HEMLOCK CITY

SAGINAW COUNTY MICHIGAN
 Consisting of the S.W. part of the East half of the North East Quarter of Section 28, Township 12 N. Range 2 E.
 and bounded as follows: Commencing on the E. & W. quarter line 363 ft. west of the East Quarter post and running
 thence N 10° 39' 00" W 660 ft. thence S 85° 38' 10" E 944.5 ft. thence S 10° 39' 00" E following the west line of the City of Hemlock
 660 feet to the E & W 1/4 line thence N 85° 38' 10" E 944.5 feet to the place of beginning

SCALE 100 FT TO ONE INCH

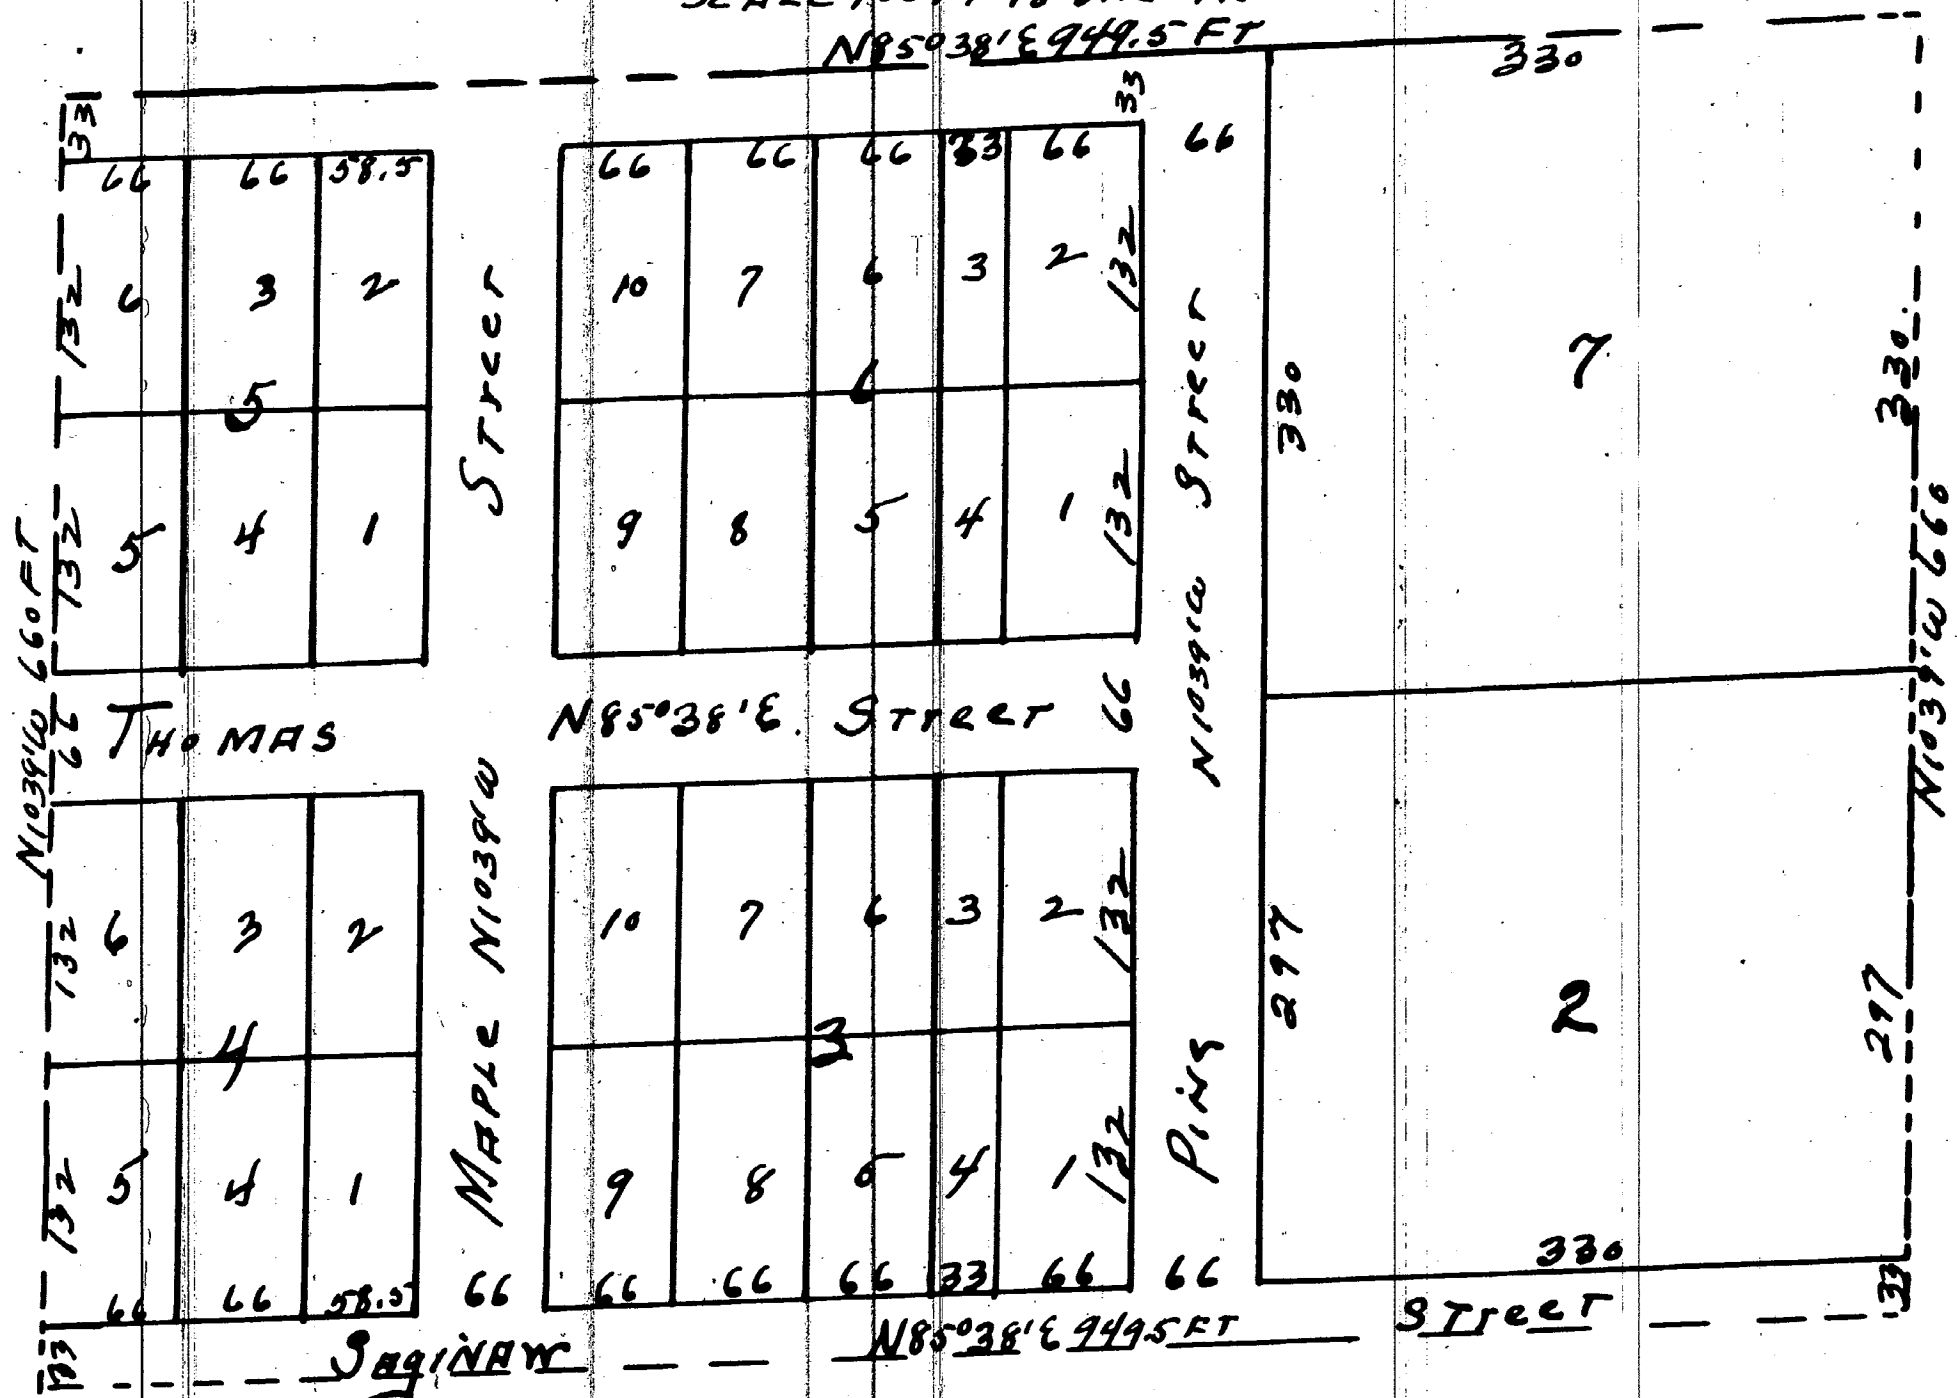

I know all men by their present that
 the land laid out on plat is an
 the above map is owned by Arminda
 Thomas of Hemlock City Michigan Co.
 Michigan that said plat is
 is now owned by the said
 Arminda Thomas, as proprietor
 and O. H. Heavensworth of Saginaw
 City as surveyor in accordance
 with the provisions of an act to
 provide for recording town plats &
 for valuing the same in certain
 cases and the act amendatory thereto
 as has the purpose of being recorded
 as "Arminda Thomas' Addition to
 Hemlock City."

The size of the lots and width
 of the street are given on said map
 in feet and inch of feet.

The witness to the above we have
 signed at our hands & seals this 24th
 day of March, A.D. 1873.

Attest of: Arminda Thomas (as)
 O. H. Heavensworth (as)
 Spencer Martin
 George A. Baker

State of Michigan, On this 24th day of March,
 County of Saginaw } ss. before me a Notary Public
 in & for said County and State personally
 came the above named Arminda Thomas
 and O. H. Heavensworth known to me to be
 the persons who executed the above and
 who severally acknowledged the execution
 of the same for the purpose therein
 expressed.

Spencer Martin
 Notary Public.
 Register office } ss. Received for record
 Saginaw County } and filed March 24th
 1873. at 12 o'clock in and recorded in
 book 76 of books on page 23.

O. H. Heavensworth Register.

I hereby certify that the Plat is a
 correct copy of the Plat now on record
 in the Register of Deeds office, being
 made under the supervision of the
 Auditor General by tracing the Plat
 on record and affixing thereto a
 carefully compared copy of the dedication
 and certificate.

Made this 23rd day of June 1911

By C. Warner
 Clerk, Auditor Genl.