#5085

1246

COOPER'S SUBN

OF PART OF LOTS 4, 5 & 6 & LOT 1 OF J. M. BREWER CO'S
CRANE AVE SUBN OF CRANE & WESSON'S SUBDIVISION
OF PRIVATE CLAIM 644
BETWEEN MACK STREET & THE GRATIOT ROAD
DETROIT, WAYNE CO. MICH

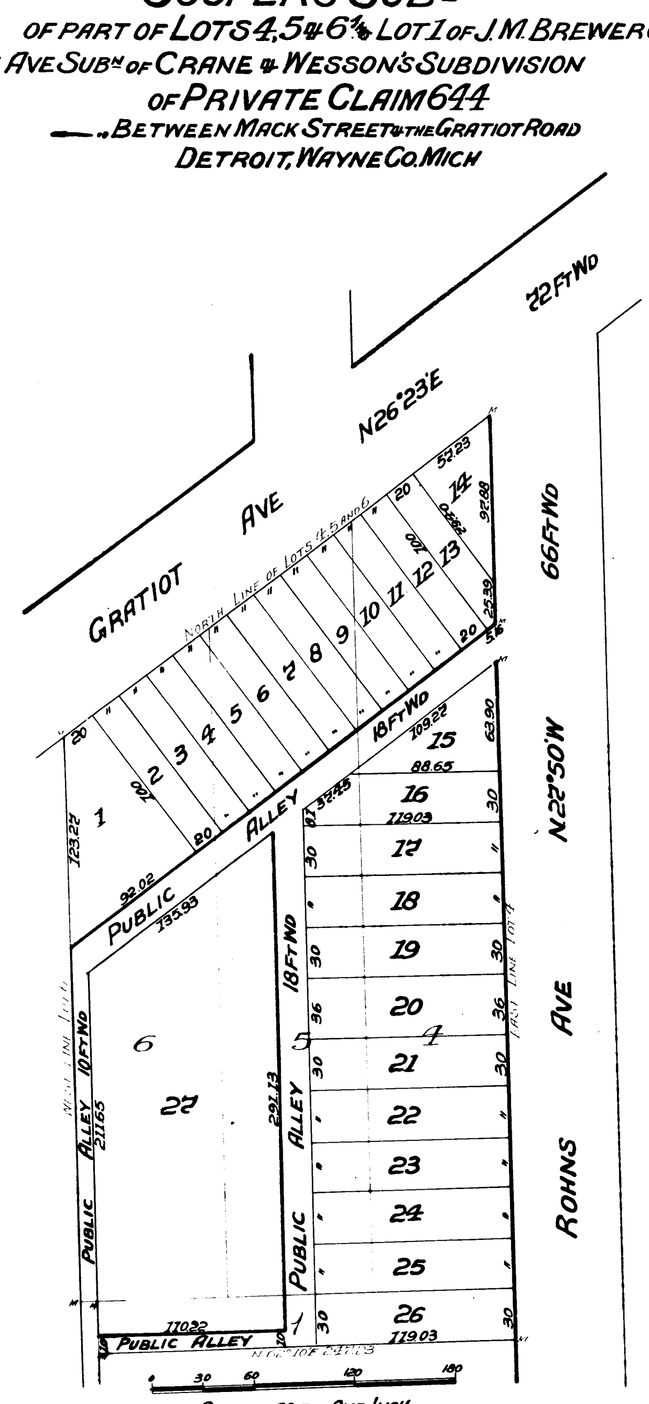

REGISTER OF DEEDS OFFICE } ss.
WAYNE COUNTY,
This instrument was received for record this 22nd day of Oct. 1901 at 9.50 o'clock A.M. and recorded in Liber 22 of deeds, on page 50 as proper certificate was furnished in compliance with Sect. 135, of Senate Bill No. 109 File 212, Act of 1893.
Samuel R. Kingsley
Register of Deeds

Know all men by these presents that we John Cooper and Esther Cooper, his wife, of Detroit, Wayne County, Michigan, hereby dedicate to the public the perpetual use of the streets and alleys as represented on the annexed plat of Cooper's Subn of part of Lots 4, 5 & 6 and Lot 1 of J. M. Brewer Co's Crane Ave Subn of Crane & Wesson's Subdivision of Private Claim 644, between Mack Street & the Gratiot Road, Detroit, Wayne Co. Mich.

Witness their hands and seals this 7th day of June A.D. 1901
In presence of
Arnold B. Cooper
Edwin Jerome
John Cooper (L.S.)
Esther her mark Cooper (L.S.)

State of Michigan } ss
County of Wayne }
On this 7th day of June A.D. 1901 before me the subscriber, a Notary Public in and for said County, personally appeared the above named John Cooper and Esther Cooper, his wife, to me known to be the persons described who executed the above instrument and acknowledged the same to be their free act and deed.
Edwin Jerome
Notary Public
Wayne County, Mich.

State of Michigan } ss.
County of Wayne }
We Samuel R. Kingsley, Register of Deeds and Edwin Jerome Surveyor, hereby certify that we have each carefully compared this plat with the original plat of Cooper's Subn of part of Lots 4, 5 & 6 and Lot 1 of J. M. Brewer Co's Crane Ave Subn of Crane & Wesson's Subdivision of Private Claim 644 between Mack Street & the Gratiot Road, Detroit, Wayne Co. Mich. and that it is an exact copy thereof and of the whole of said original plat.
Samuel R. Kingsley Register of Deeds
Edwin Jerome Surveyor

State of Michigan } ss.
County of Wayne }
We Samuel R. Kingsley, Register of Deeds and Edwin Jerome Surveyor hereby certify that we have each carefully compared this plat with plat of Cooper's Subn of part of Lots 4, 5 & 6 and Lot 1 of J. M. Brewer Co's Crane Ave Subn of Crane & Wesson's Subdivision of Private Claim 644, between Mack Street & the Gratiot Road, Detroit, Wayne Co. Mich. now of record in the Register of Deeds office for said county and that it is a true transcript therefrom and of the whole of said plat of record.
Samuel R. Kingsley Register of Deeds
Edwin Jerome Surveyor

I hereby certify that the plat hereon delineated is correct and that permanent monuments consisting of oak stakes have been planted at points marked thus "M" as hereon shown, at all angles in the boundaries of the land platted and at all intersections of streets or streets and alleys.
Edwin Jerome
Surveyor

Approved Oct. 21st 1901
D. W. H. Mulford
Commissioner of Public Works.

RECEIVED AND FILED.
IN AUDITOR GENERAL'S OFFICE,
March 11th 1902
Jno. F. Wilkinson
Deputy Auditor General.

The Streets on the annexed plat conform to the general plan of the City.
J. A. Ferguson
City Engineer.

Examined and Approved
October 7th 1901
John F. Wilkinson
Deputy Auditor General

#10119

#5085

1246

COOPER'S SUBN

OF PART OF LOTS 4, 5 & 6 AND LOT 1 OF J. M. BREWER CO'S CRANE AVE SUBN OF CRANE & WESSON'S SUBDIVISION OF PRIVATE CLAIM 644

BETWEEN MACK STREET & THE GRATIOT ROAD

DETROIT, WAYNE CO. MICH

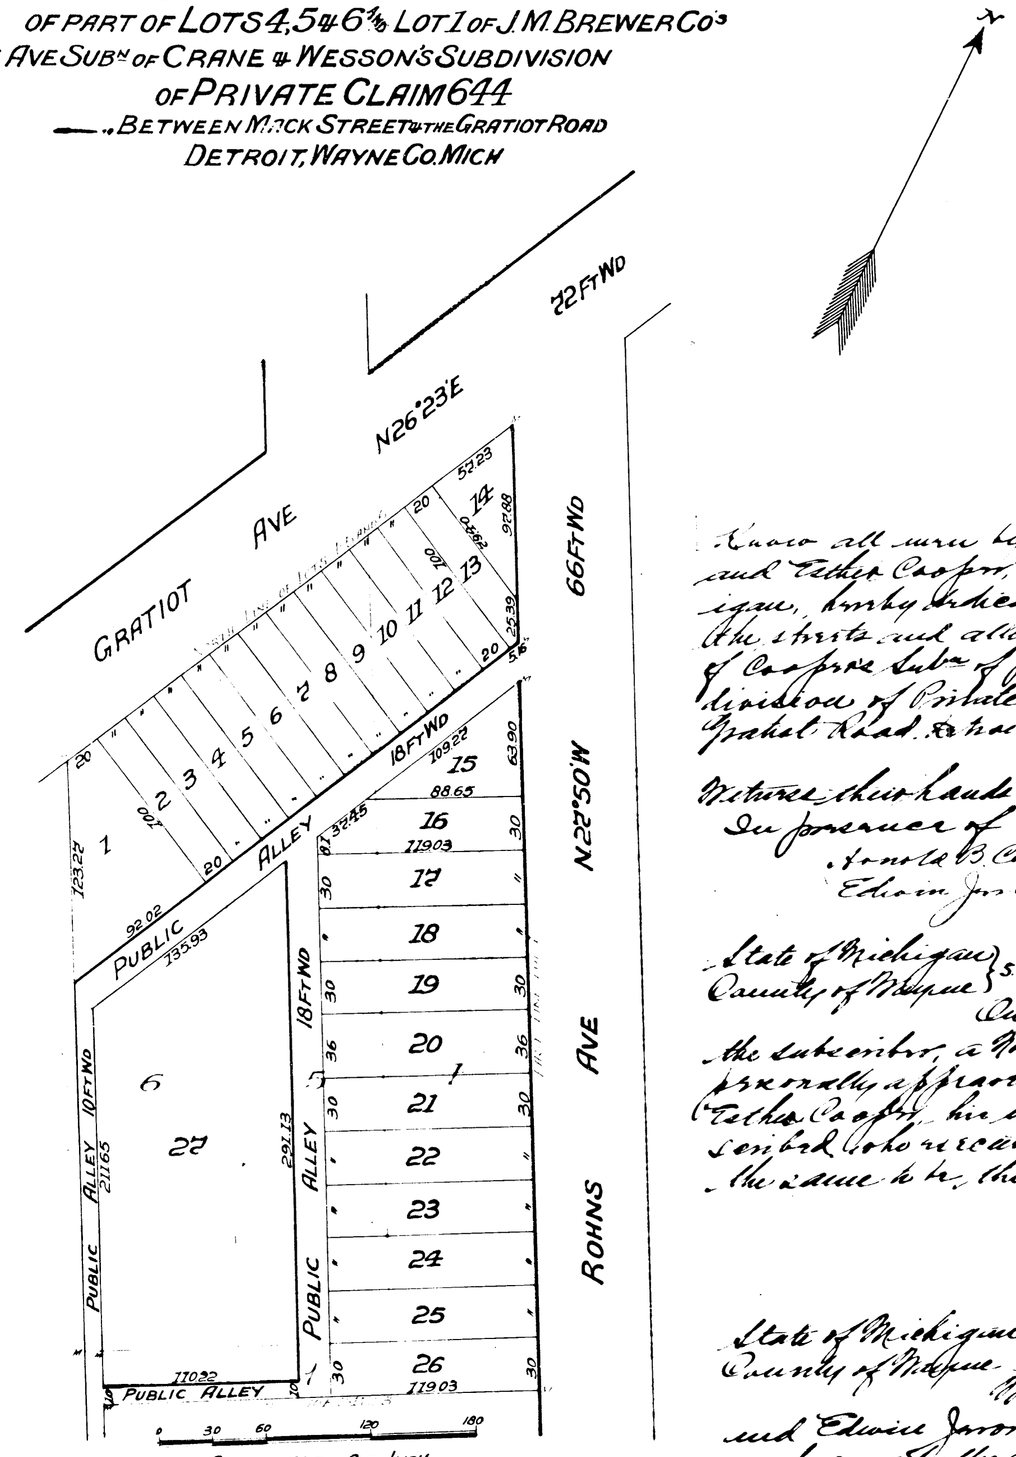

REGISTER OF DEEDS OFFICE } ss.
WAYNE COUNTY,
This instrument was received for record this 22 day of Oct 1901 at 9.50 o'clock A.M. and recorded in Liber 22 of deeds, on page 29 as proper certificate was furnished in compliance with Sect. 135, of Senate Bill No. 199 File 212, Act of 1893.
Samuel R. Kingsley
Register of Deeds

Know all men by these presents that we John Cooper and Esther Cooper, his wife, of Detroit, Wayne County Michigan, hereby dedicate to the public the perpetual use of the streets and alleys as represented on the annexed plat of Cooper's Subn of part of Lots 4, 5 & 6 and Lot 1 of J. M. Brewer Co's Crane Ave Subn of Crane & Wesson's Subdivision of Private Claim 644, between Mack Street & the Gratiot Road, Detroit, Wayne Co. Mich.

Witness their hands and seals this 7th day of June A.D. 1901

In presence of
Arnold B. Cooper
Edwin Jerome

John Cooper (L.S.)
Esther her mark Cooper (L.S.)

State of Michigan } ss
County of Wayne

On this 7th day of June A.D. 1901 before me the subscriber, a Notary Public in and for said County, personally appeared the above named John Cooper and Esther Cooper, his wife, to me known to be the persons described who executed the above instrument and acknowledged the same to be their free act and deed.

Edwin Jerome
Notary Public
Wayne County, Mich.

State of Michigan } ss.
County of Wayne

We Samuel R. Kingsley, Register of Deeds and Edwin Jerome Surveyor, hereby certify that we have each carefully compared this plat with the original plat of Cooper's Subn of part of Lots 4, 5 & 6 and Lot 1 of J. M. Brewer Co's Crane Ave Subn of Crane & Wesson's Subdivision of Private Claim 644 between Mack Street & the Gratiot Road, Detroit, Wayne Co. Mich. and that it is an exact copy thereof and of the whole of said original plat.

Samuel R. Kingsley Register of Deeds
Edwin Jerome Surveyor

State of Michigan } ss.
County of Wayne

We Samuel R. Kingsley Register of Deeds and Edwin Jerome Surveyor hereby certify that we have each carefully compared this plat with plat of Cooper's Subn of part of Lots 4, 5 & 6 and Lot 1 of J. M. Brewer Co's Crane Ave Subn of Crane & Wesson's Subdivision of Private Claim 644, between Mack Street & the Gratiot Road, Detroit, Wayne Co. Mich. now of record in the Register of Deeds office for said county and that it is a true transcript therefrom and of the whole of said plat of record.

Samuel R. Kingsley Register of Deeds
Edwin Jerome Surveyor

I hereby certify that the plat hereon delineated is correct and that permanent monuments consisting of oak stakes have been planted at points marked thus "M" as hereon shown, at all angles in the boundaries of the land platted and at all intersections of streets or streets and alleys.

Edwin Jerome
Surveyor

Approved Oct 21st 1901

D. W. H. Mulford
Commissioner of Public Works.

RECEIVED AND FILED.
IN AUDITOR GENERAL'S OFFICE,
March 11th 1902.
Jno. F. Wilkinson
Deputy Auditor General.

The Streets on the annexed plat conform to the general plan of the City.

J. A. Ferguson
City Engineer.

Examined and Approved
October 7th 1901
John F. Wilkinson
Deputy Auditor General

#10119