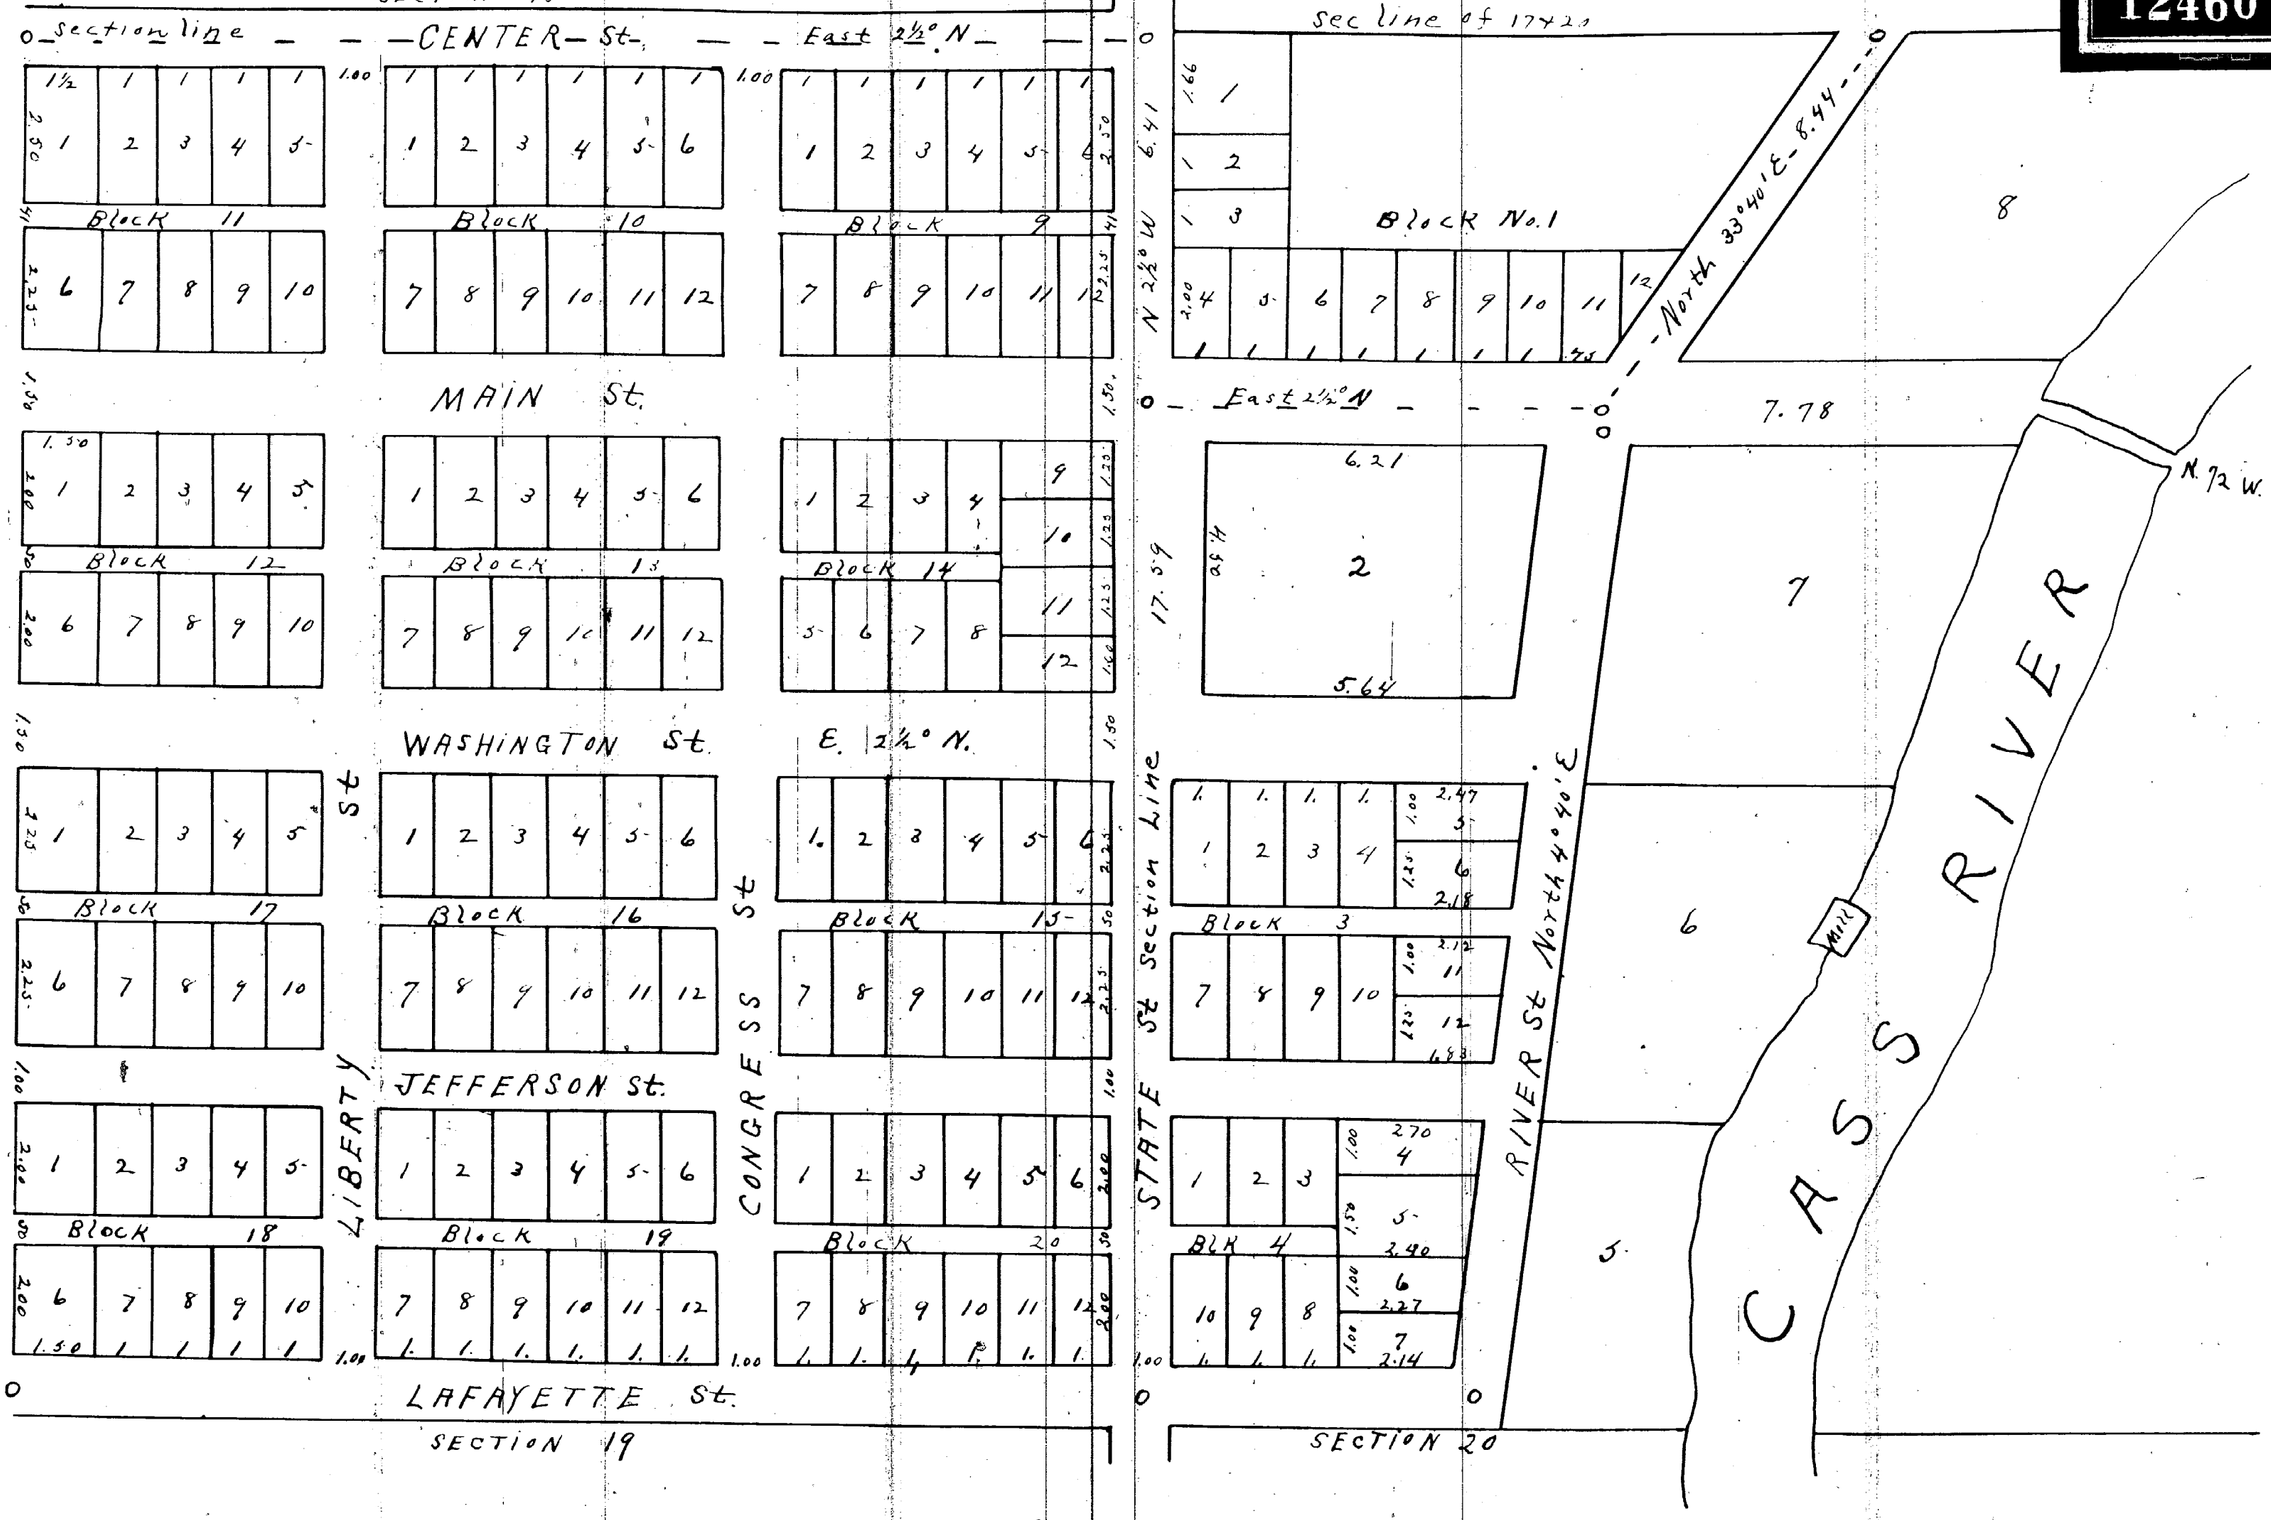

12460

Plat of the Village of Wahjamega by William A. Hunt } Rec'd. for Record March 9th 1864 at 1 o'clock P.M.
Thos Baldwin. Register.

Plat of the Village of Wahjamega in the County of Iuscola and State of Mich. situated on parts of sections 19+20 in Town Twelve (12) North of Range Nine (9) East and adopted by the proprietor this Ninth day of March A.D. 1864.

In presence of
Edward Sturges
A. Brumfield

W. A. Hunt, Seal

State of Michigan } ss
County of Iuscola } On this Ninth day of March A.D. 1864 before me a Notary Public in and for said County personally came the above named William A. Hunt known to me to be the person who executed the foregoing designation and acknowledged that he executed the same freely.

Thos Baldwin Notary Public.
Iuscola County, Mich.

Wah Jamega Village Plat on
parts of sections 19+20 in T 12 N. R 9 E
County of Iuscola and State of Michigan
all distances are given in chains & links
and drawn on a scale of ten rods to the inch
Surveyed by D. A Pettitone
Indian Fields March 7th 1864

I hereby certify that this plat is a correct copy of the plat now on record in the Register of Deeds office being made under the supervision of the Auditor General by Tracing the plat on record and affixing thereto a copy of the dedication and certificates.

Dated this 2nd day of Oct 1911
Solon Robinson
Clerk Aud. Gen. Dept.

ClibPDF - www.fastio.com