


MAP
OF
CHRISTOPHER PALM'S SUB-DIVISION
OF
NE 1/4 OUT-LOT N° 36
IN
GLASBY & GALLAGHER'S ADDITION
IN THE
CITY & EAST SAGINAW MICH

Scale 50 ft = one inch

— — — — — Lapeer St. — — — — —

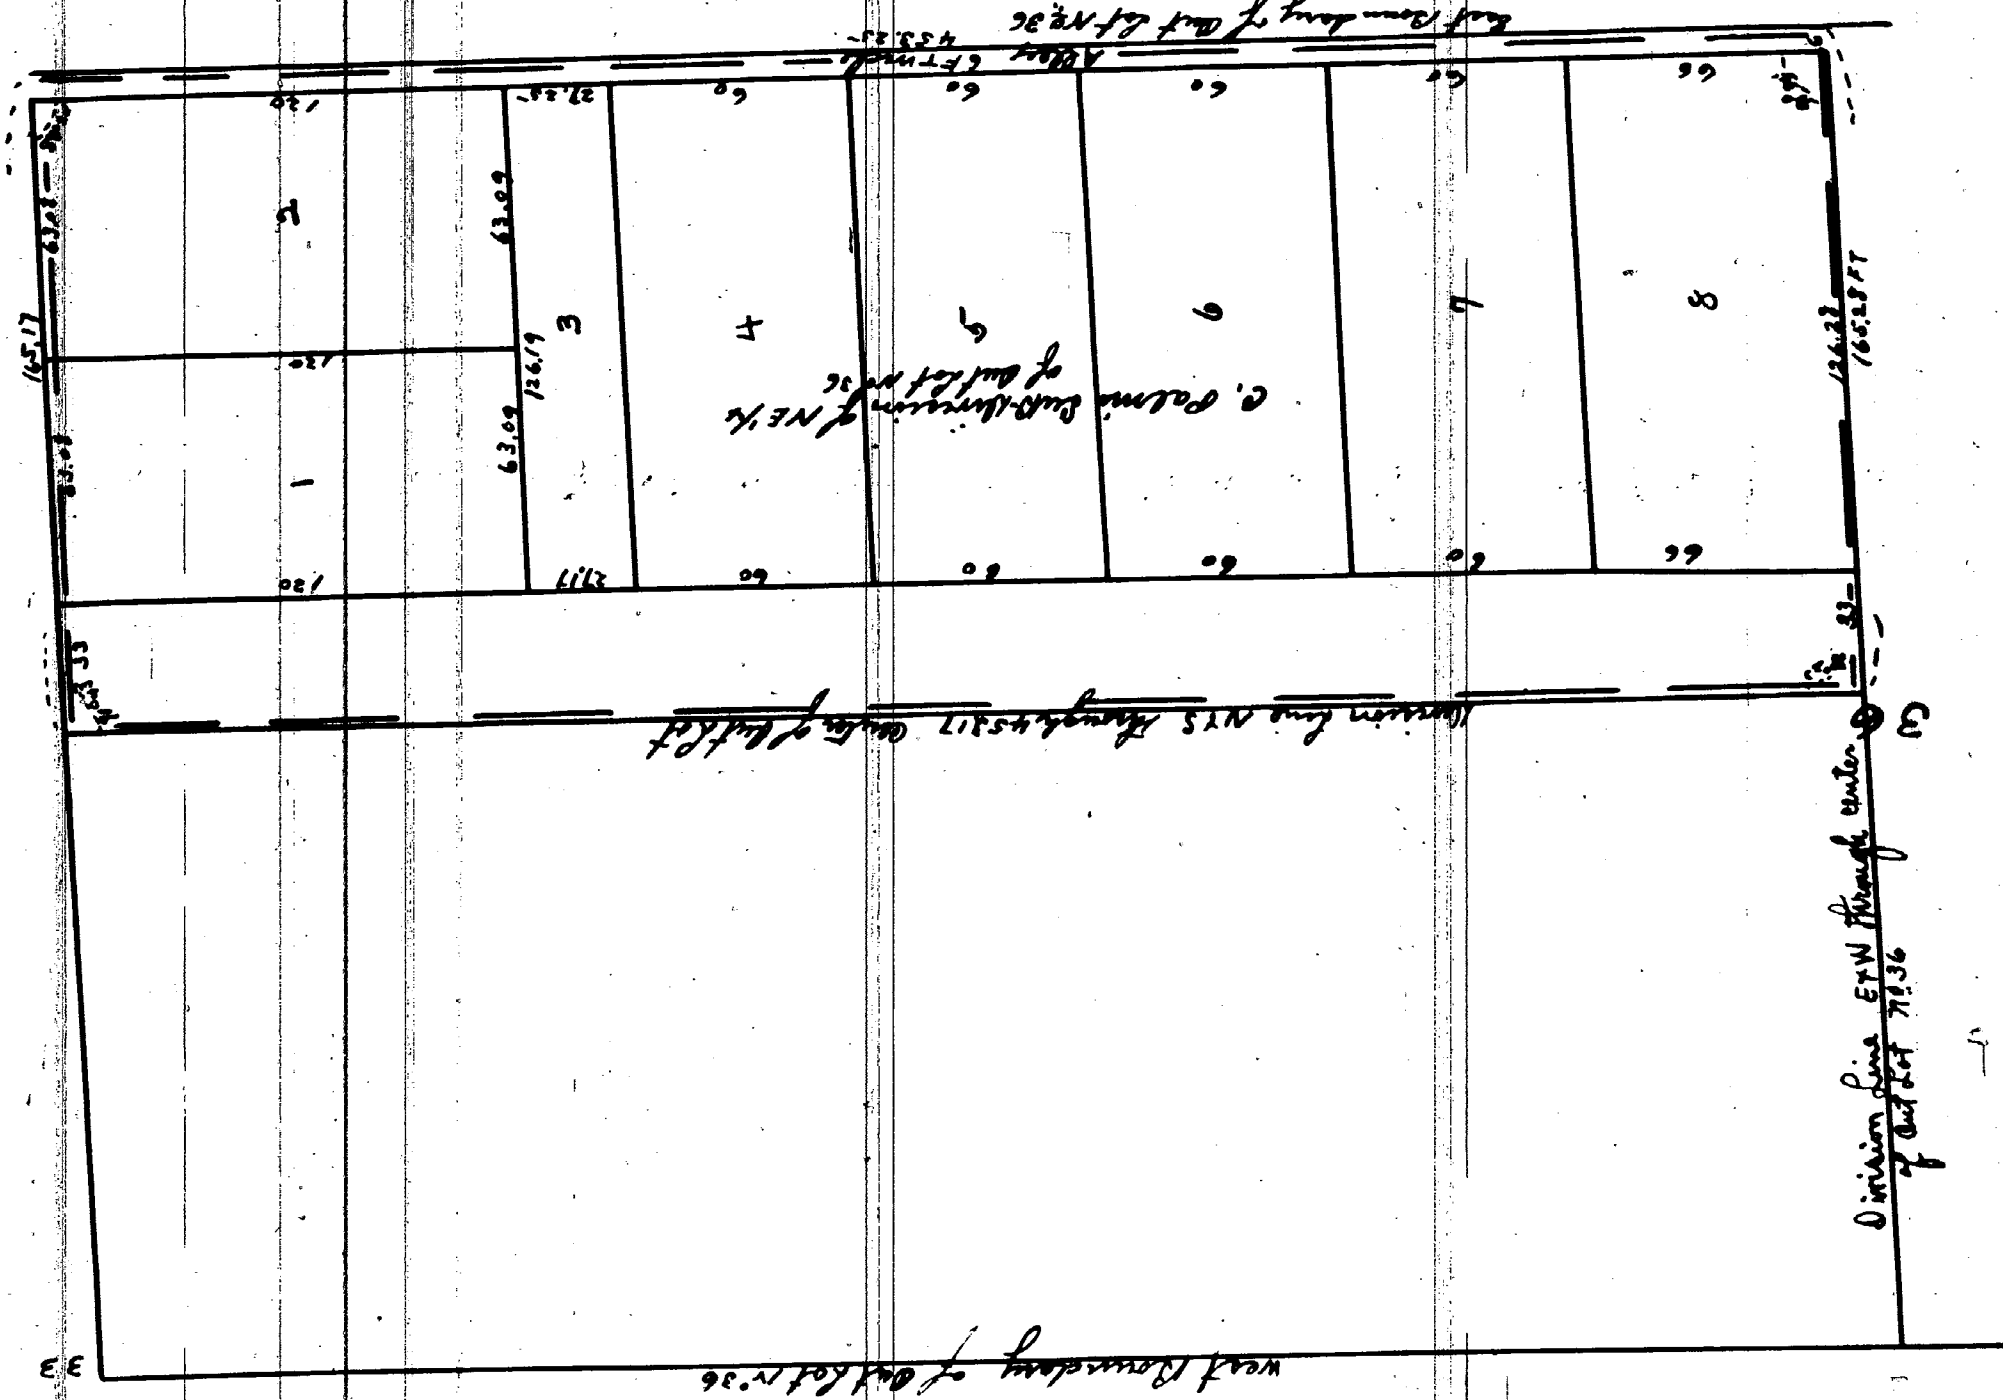

Know all men by these presents that the land laid out or platted on the within map is owned by Christopher Palm of the City of East Saginaw Saginaw County & State of Michigan that the said map or plat is now executed by the said Christopher Palm as Proprietor and N. B. Sears as Surveyor in accordance with the provisions of an act to provide for recording Town Plats & for vacating the same in certain cases and the acts amendatory thereto and for the purpose of being recorded as Christopher Palm's Sub-division of the North East quarter of Out-Lot No. 36 in Glasby & Gallagher's Addition to the City of East Saginaw Mich. The size of the lot and the width of the street are given on said map in feet and hundredths of feet.

In witness whereof we have hereunto set our hands & seals this 30th day of June A.D. 1865

Christopher Palm [L-S]

In presence of B. Southwick

N. B. Sears [L-S]

State of Michigan }
County of Saginaw }

On this 30th day of June A.D. 1865 before me a Notary Public in and for Saginaw County and State of Michigan personally came the above named Christopher Palm & N. B. Sears known to me to be the persons who executed the above and who personally acknowledge the execution of the same for the purposes therein expressed

W. H. Allard [L-S]
Notary Public Saginaw County Mich

Recorded for Record July 26 A.D. 1865 at 5 P.M. and recorded in Saginaw County Reg. N° 38 of Record of Plats & Maps Page 89 Geo. H. State Register

2 Replied certify that the Plat is a correct copy of the Plat now on record in the Register of Deeds Office, being made under the supervision of the Auditor General by making the Plat for Record and affixing thereto a carefully compared copy of the Plat. Dated the 1st day of July 1865
Attest: W. H. Allard
Notary Public