


Plat of the Village of } Received for Record May 29 1861 at 4 o'clock P.M.  
Tuscola South side of River } Theo. Baldwin, Register

State of Michigan } On this Twenty Eighth (28) day of May A.D. 1861  
County of Tuscola } personally appeared Ebenezer W. Perry before me a  
Justice of the Peace and acknowledged that accompanying Map or Village  
plat on the south side of Lake River was executed by him & was his free  
act and deed

In presence of }  
D. B. Slaughter }  
John V. Harrison }

Ebenezer W. Perry

Subscribed & Sworn to before me  
D. B. Slaughter  
Justice of the Peace

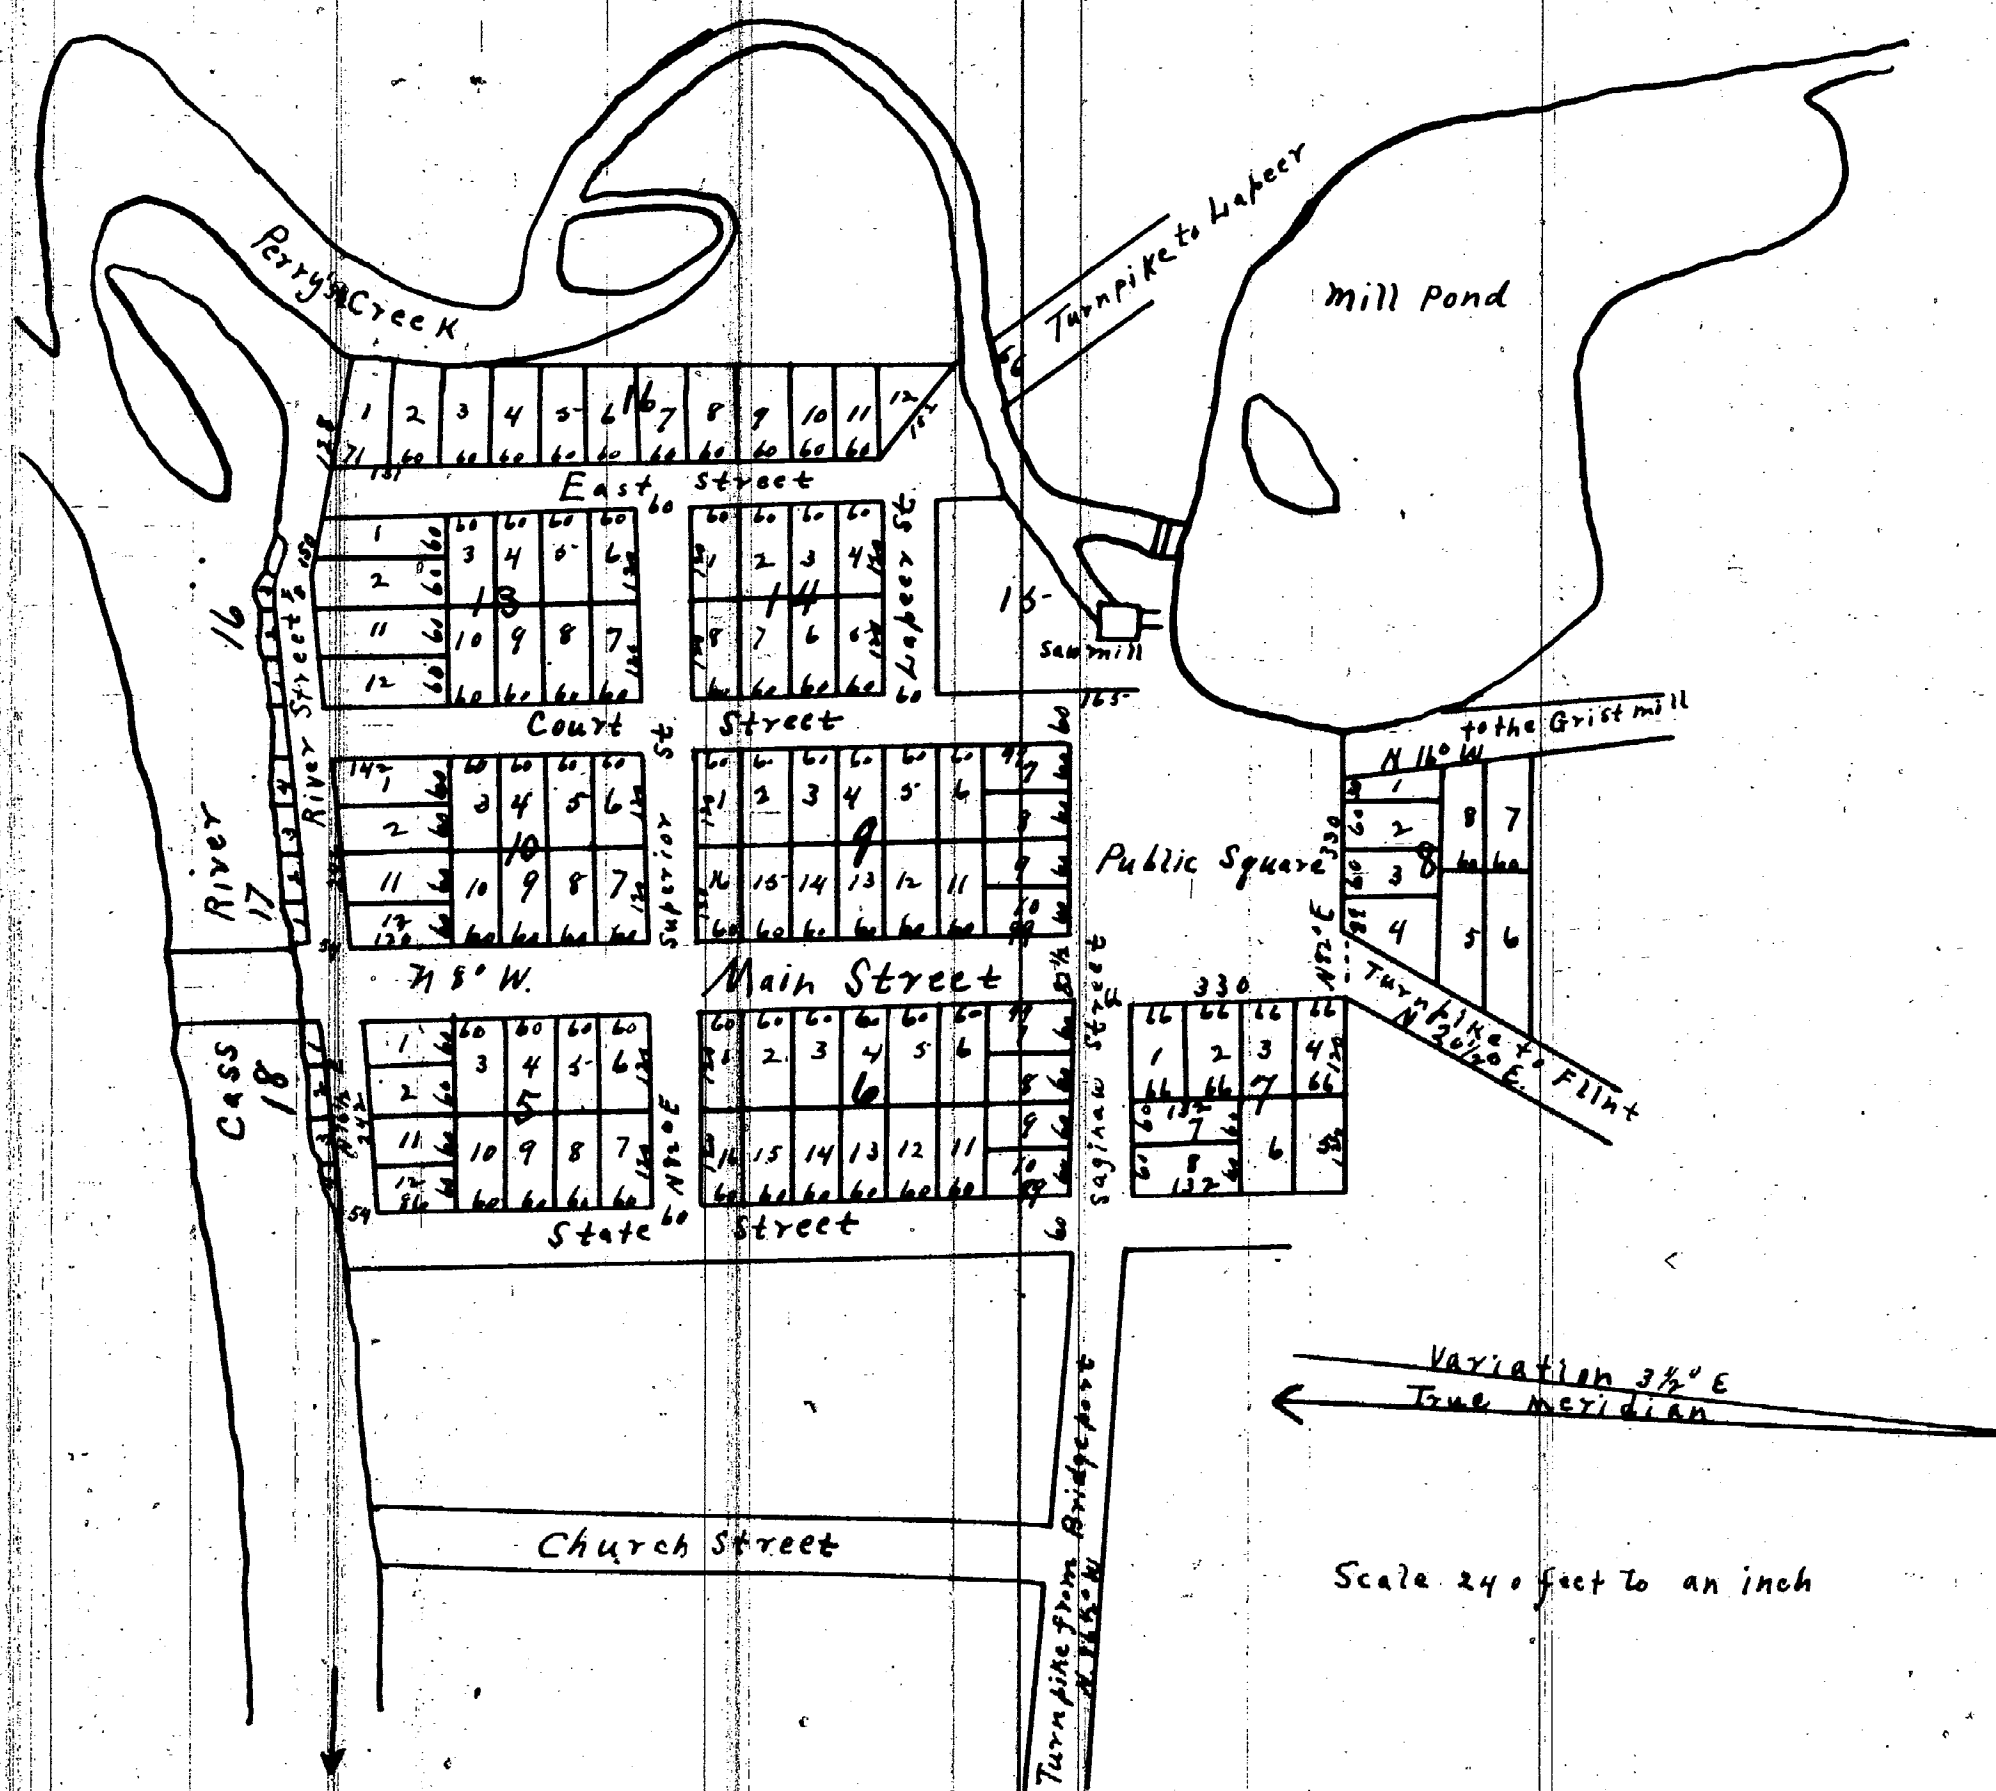

I hereby certify that this plat is a correct copy of the plat now on record in the Register of Deeds office being made under the supervision of the Auditor General by tracing the plat on record and affixing thereto a copy of the dedication and certificates.

Dated this 4th day of Oct 1911  
Helen Robinson  
Clerk Aud. Gen. Dept.