


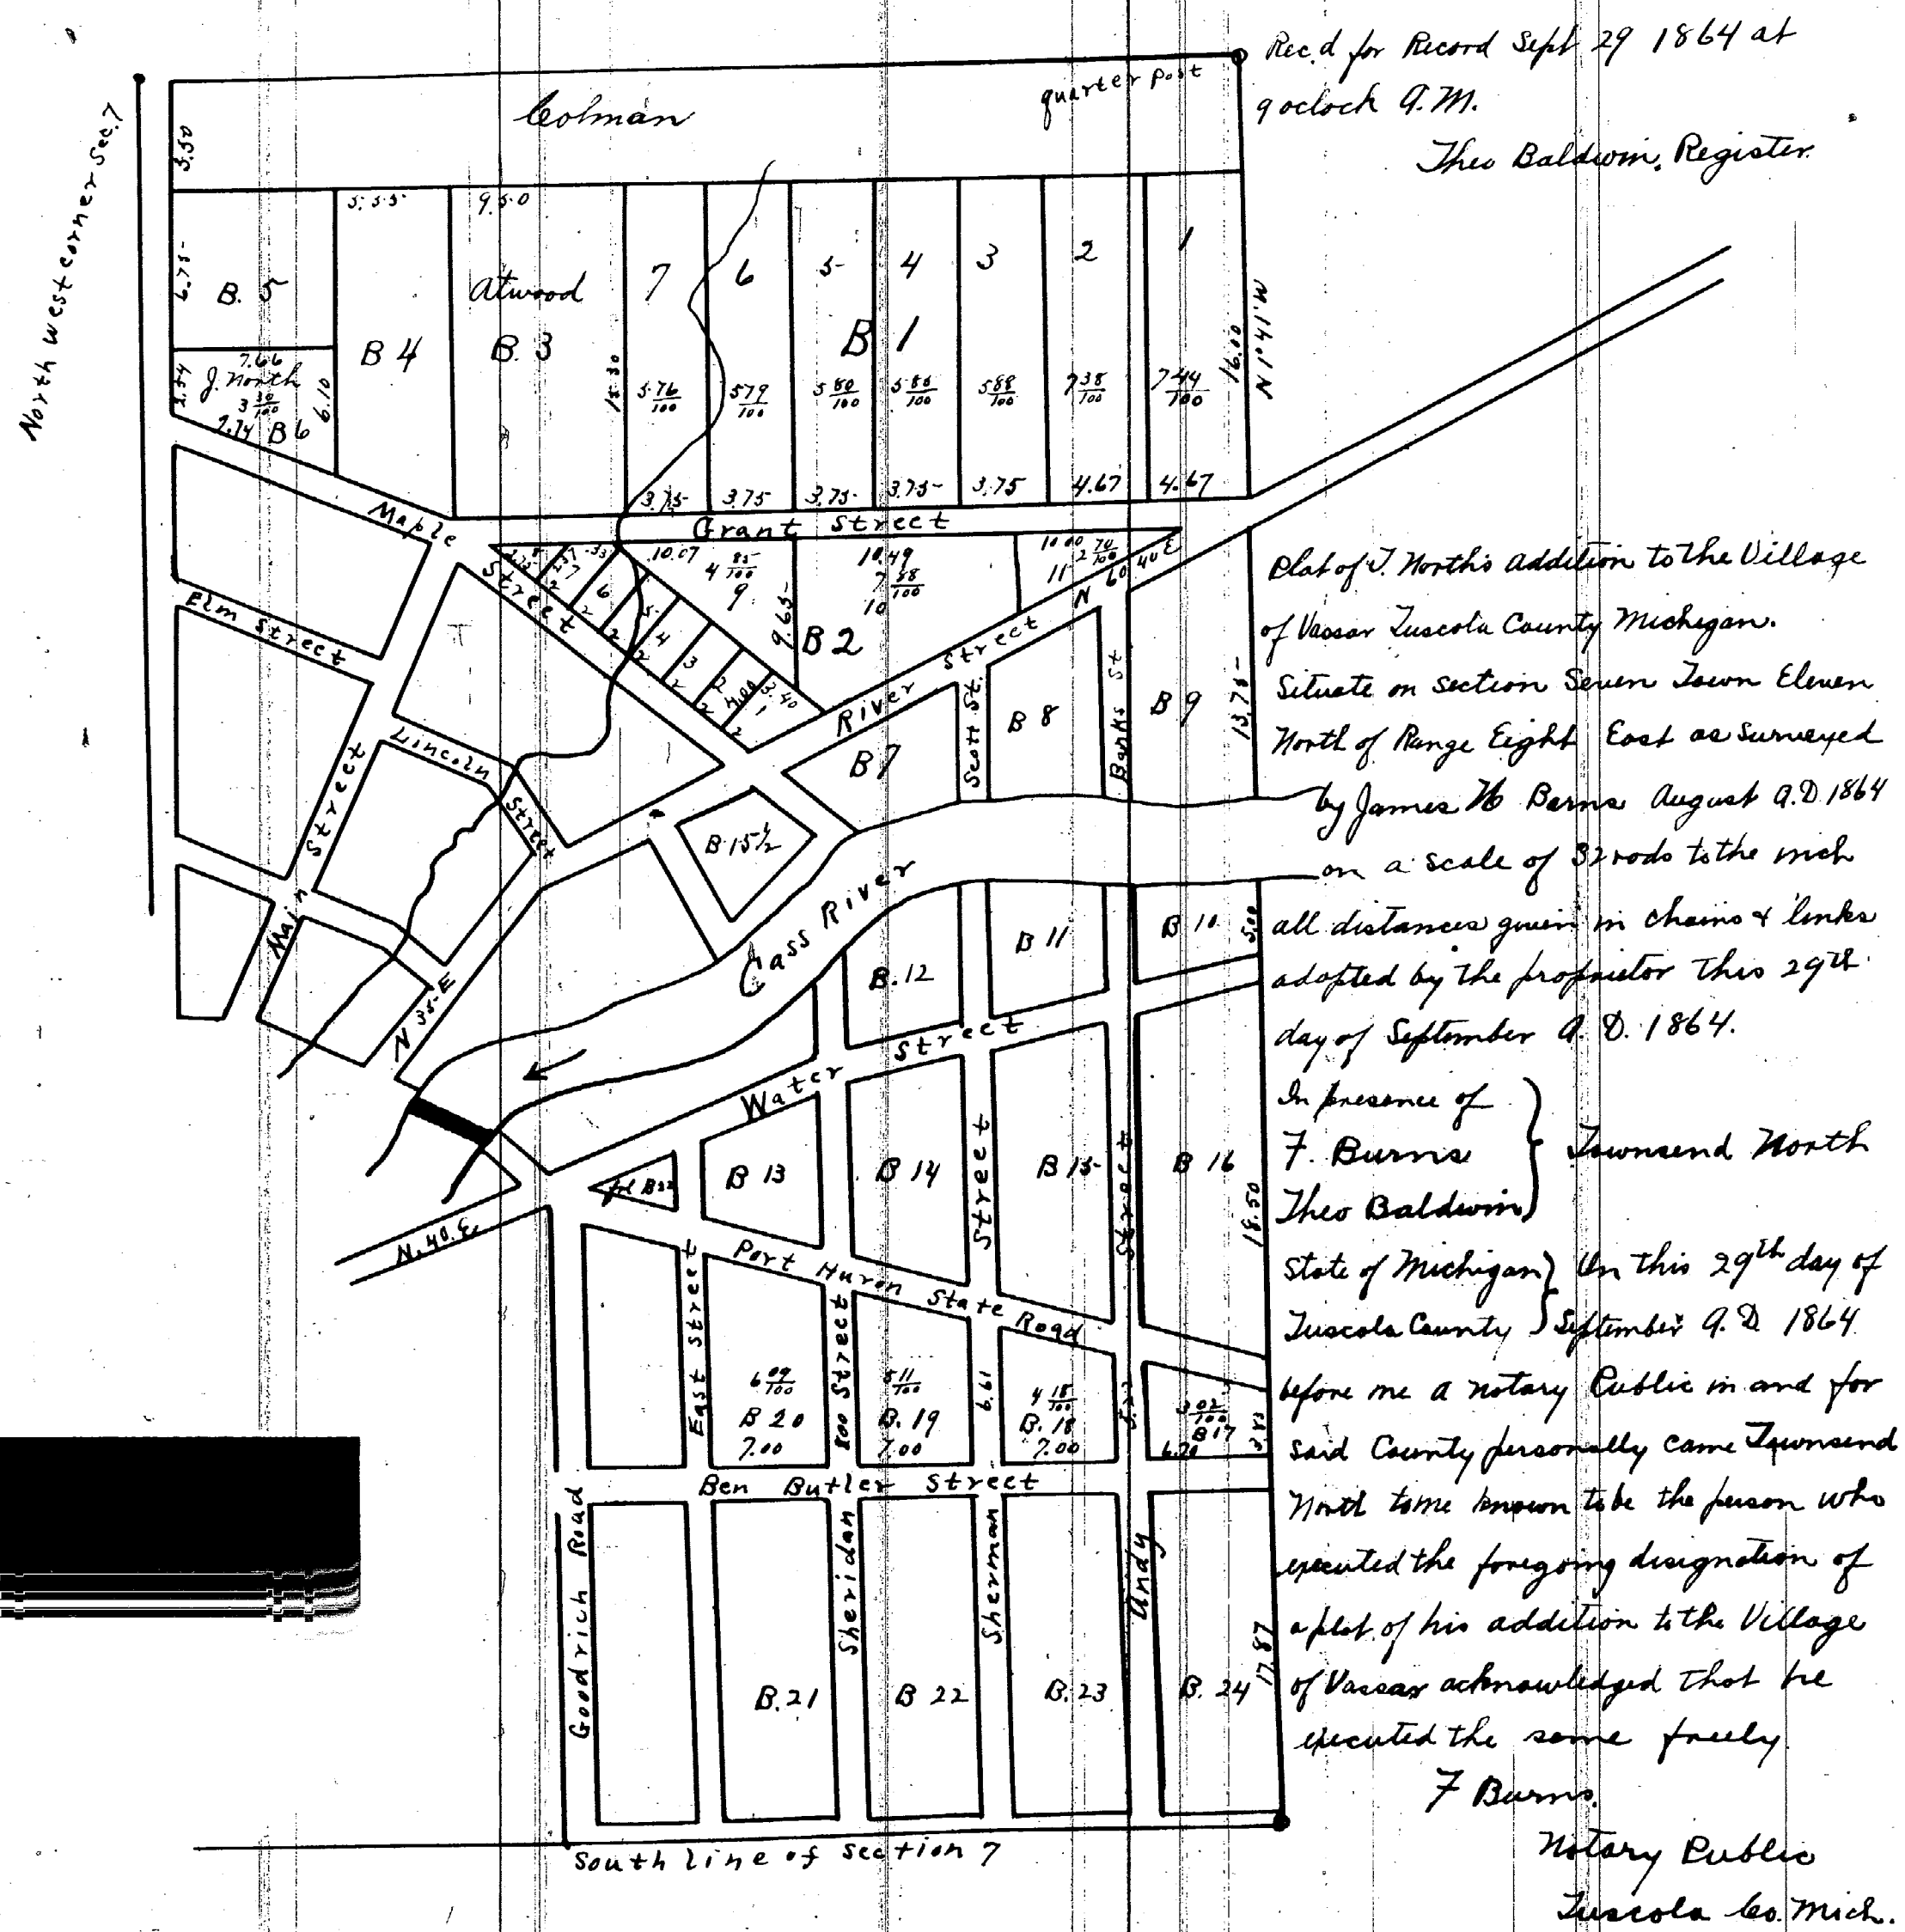

I hereby certify that this plat is a correct copy of the plat now on record in the Register of Deeds office being made under the supervision of the Auditor General by tracing the plat on record and affixing thereto a copy of the dedication and certificate. Dated this 5th day of October 1911.

Holton Robinson

Clerk Aud. Gen. Dept.

PLAT ----- T NORTHS ADDITION VASSAR

C C J 5 page 129
C C May 2 1882

In the matter of the petition
of Townsend North to vacate
a part of plat of the village of Vassar and to alter a
portion of T Norths Addition thereto.

Ordered that that part of the Village of Vassar,
known as Blocks 17 and 26, and all that part of Blocks 18 and 25 on section
12 in Town 11, N of R 7 E West of the Town line, south and east of Cass
River also beginning at the S W corner of Sec 7, T 11, N of R 8 E Thence
north 14° W 447 7/10 feet along the west line of said section 7 to the
southeasterly line of Water Street, Thence N 42 degrees 31' E along said
line of Water Street 48.62 feet, Thence S 14° E 474.85 feet, to the south
line of Section 7-Thence westerly along said section line 33 feet, to
place of beginning be and the same is hereby vacated, and on like
motion it is further ordered as aforesaid that Blocks 10-11-12-13-14-15-
16-17-18-19-21-22-23-24-25-26-27 and that part of Block 22 North of Huron
Street, also that part of Block 2 lying between Maple Street and the
Detroit and Bay City Railroad and south of Grant Street, all in T Norths
Addition to the Village of Vassar, be and the same is hereby vacated, and
the plat of T Norths Addition to the village of Vassar, a copy of which
plat is attached to said petition of the said petitioner be and the same
is hereby substituted in lieu thereof, and the said plat, of North's
Addition is to stand and be in lieu of that plat of T North's Addition,
herein vacated, as aforesaid and the same to be duly recorded with a
certified copy of this order in the office of the Register of Deeds for
said county of Tuscola.

Levi S Winsom,
Circuit Judge

Curts & Taylor
Plat Examiners

Vol 150- Page 12463 ✓
Vol 62- Page 4256 ✓