


Plat of the Village of Tuscola by } Received for Record this 21st
 Dennis Harrison } day of December A.D. 1852 at 6 o'clock
 of Deeds. J. North, Register

A part of the Map of the Village of Tuscola Tuscola County Michigan lying on the North side of Cass River Town 11 N. R. 7 East on Sec 28 Surveyed September 1850 by A. Alberts.

The S.E. pt of N. pt. of S.W. pt of Sec. (28) Twenty-Eight.
 Town (11) Elmen N. of R. Seven East Commencing at the South East corner scale 120 feet to an inch the figures mean feet.
 Dennis Harrison.

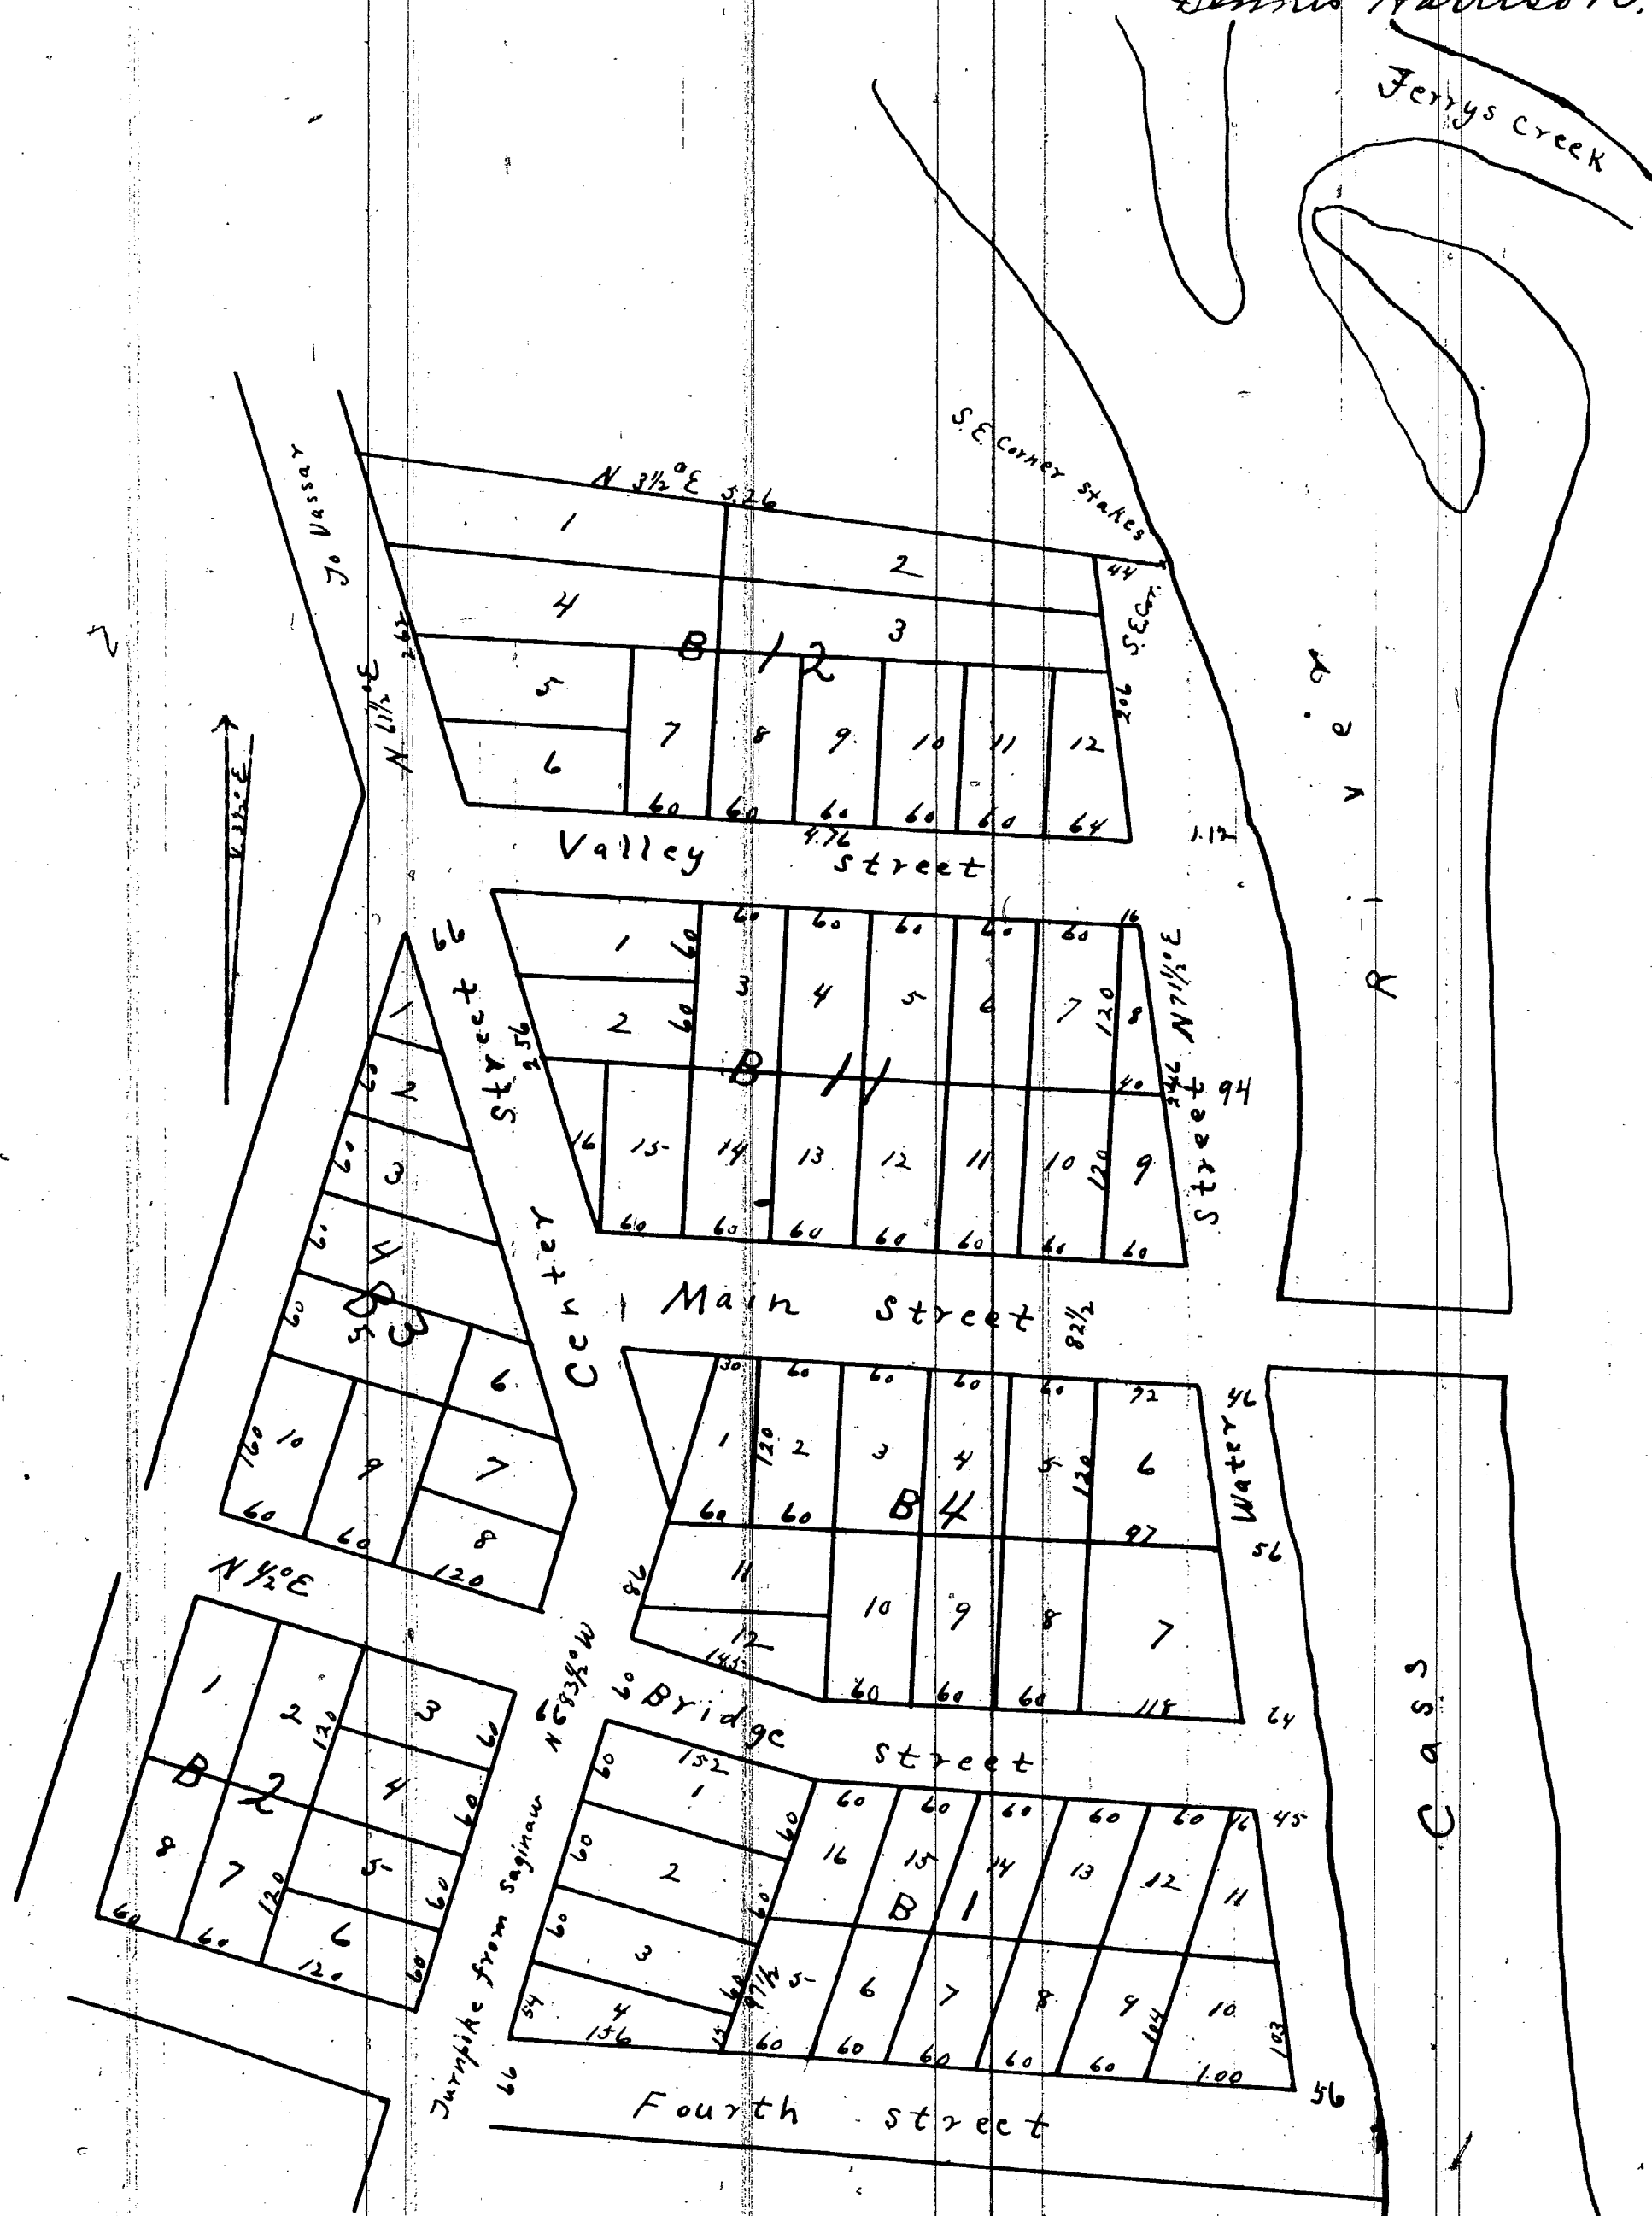

I hereby certify that this plat is a correct copy of the plat now on record in the Register of Deeds office being made under the supervision of the Auditor General by tracing the plat on record and affixing thereto a copy of the dedication and certificate.

Dated this 3rd day of October 1911

Nelson Robinson

Clerk Aud. Gen. Dept