12466

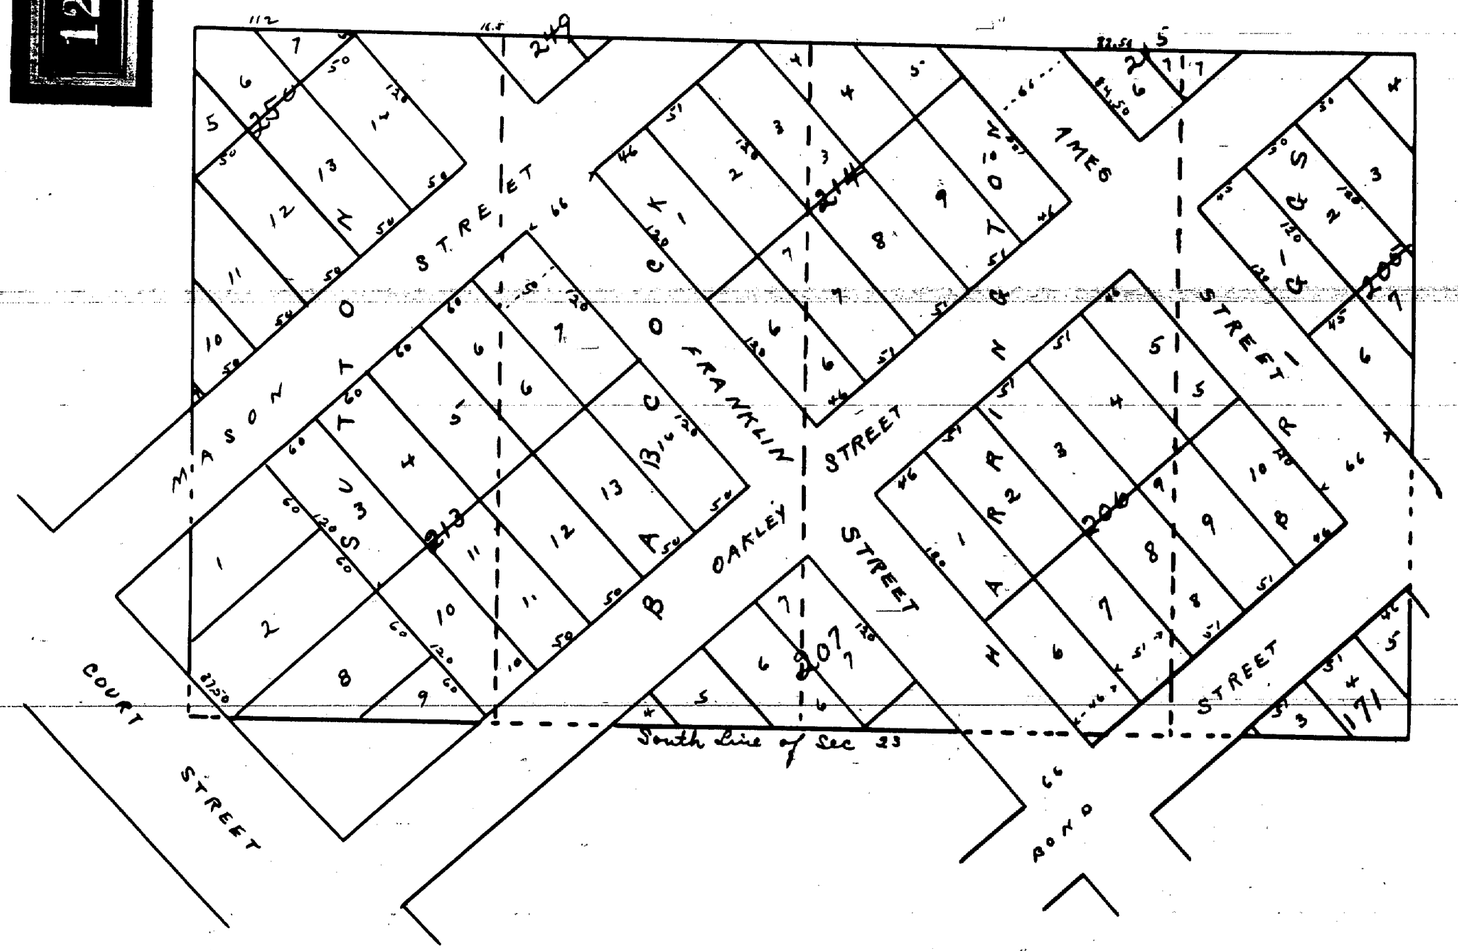

MAP OF SUTTON'S BABCOCK'S HARRINGTON'S AND BRIGGS' ADDITIONS TO THE CITY OF SAGINAW.

Scale 100 Feet = 1 Inch

The above named Additions are located in Township number twelve (12) North Range Number Four (4) East in the County of Saginaw and State of Michigan and severally described as follows Viz:

Sutton's

Is bounded by a line commencing on the South line of Section twenty three (23) at a point nineteen chains and eighty (80) links West from the quarter post thence North seven (7) chains and forty two and one eighth (42⅛) links, thence East three (3) chains and twenty nine and three fourths (29¾) links thence South seven (7) chains and forty two and one fourth (42¼) links to said section line thence West along the Section line three (3) chains and thirty (30) links to the place of beginning containing 2.45 acres

Babcock's

is bounded by a line commencing on the South line of Section twenty three (23) at a point sixteen and one half (16½) chains West from the quarter post thence North seven (7) chains and forty two and one fourth (42¼) links thence East three (3) chains and twenty nine and three fourths (29¾) links thence South seven (7) chains and forty two and one fourth (42¼) links to said Section line thence West on the Section line three (3) chains and thirty (30) links to the place of beginning containing 2.45 acres

Harrington's

is bounded by a line commencing on the South line of Section twenty three (23) at a point nine (9) chains and fifteen and three quarters (15¾) links West from the quarter post thence North seven (7) chains and forty two and three eighths (42⅜) links thence West four (4) chains and four (4) links thence South seven (7) chains and forty two and one fourth (42¼) links to said section line thence East on the Section line four (4) chains and four and one fourth (4¼) links to the place of beginning containing 3 acres

Briggs'

is bounded by a line commencing on the South line of Section twenty three (23) at a point six (6) chains and fifty nine and one half (59½) links West from the quarter post thence North seven (7) chains and forty two and one half (42½) links thence West two (2) chains and fifty five and three fourths (55¾) links thence South seven (7) chains and forty two and three eighths (42⅜) links to said Section line thence East two (2) chains and fifty four and three fourths (55¾) links on the Section line to the place of beginning containing 1.99 acres

Know all men by these present that the land laid out and platted on the within map is owned by George W. Sutton and Dwight Harrington of Saginaw City County of Saginaw and State of Michigan and Hannah G. Babcock of Attleborough Massachusetts. that said Map or Plat is now executed by the said George W. Sutton Dwight Harrington and Hannah G. Babcock as Proprietors and by Harrison Cary as Surveyor who surveyed the same in accordance with the provisions of an act to provide for recording Town Plats and for vacating the same in certain cases and the acts amendatory thereto and for the purpose of being recorded as George W. Sutton's Dwight Harrington's and Hannah G. Babcock's Additions to the City of Saginaw Saginaw County and State of Michigan

The Size of Lots and width of Streets are given in feet and hundredths of a foot

In Witness whereof we have hereunto set our hands and seals this thirtieth day of March A.D. one thousand eight hundred and sixty four

In presence of
A. A. Parsons
Lewis Webster

George W. Sutton LS
Harrison Cary LS
Dwight Harrington LS
Hannah G. Babcock by W.A. Babcock her atty LS
Hannah G. Babcock LS

State of Michigan } ss
Saginaw County }

On this thirtieth day of March A.D. 1864 before me a Notary Public in and for said County personally came the above named George W. Sutton Dwight Harrington Hannah G. Babcock by W.A. Babcock her atty and Harrison Cary known to me to be the same persons who executed the within Map and Explanations and descriptions and who severally acknowledged the same to be their free act and deed for the purposes therein expressed

Aaron A. Parsons
Notary Public for
Saginaw Co., Mich.

I hereby certify that this Plat is a correct copy of the Plat now on Record in the Register of Deeds Office, being made under the supervision of the Auditor General by tracing the Plat on Record and affixing thereto a carefully compared copy of the certificates

Dated the 12th day of July 1911

Alton B. Hurd
Clerk, Aud Gen Dept.

Registers Office } Rec'd for Record April 5th A.D. 1864 at 5¼ o'clock P.M.
Saginaw County } and recorded in Liber No. 38 on Page 49

Jas. N. Gotel
Register.

ClibPDF - www.fastio.com