

James Bage & wife } Record for Record May 23rd 1870 at 8 o'clock A.M.

Plat of Bage Town } J. R. Jamieson, Register

We James Bage and Ann Bage his wife of the Town of Elmwood in the County of Tuscola and State of Michigan owner and Proprietors of the land laid out in the hereto annexed Plat do hereby adopt and make the same our Plat and dedicate the Street Alleys highways and Public grounds marked thereon to the Public for their use and improvement in pursuance of the Statute in such case made and provided as we do hereby require the Register of Deeds for the County of Tuscola and State of Michigan to record the same as such.

Ann Bage wife of the said James Bage hereby assent to the said Plat and waive and release all my right to share of in or to the street alleys highways and Public grounds laid down and dedicated therein.

In Witness Whereof the said parties to these presents have hereunto set their hands and seals this Twentieth day of May A.D. 1870.

Signed, Sealed and delivered in presence of

James Bage W. S.
Ann J. Bage L. S.

E. W. Burriel

Notary

On this Twentieth day of May one thousand eight hundred and twenty before me a Notary Public in and for said County personally appeared James Bage and Ann Bage his wife as owner and proprietors of the accompanying plat as we well known who adopted assented to and dedicated the same and who executed the foregoing instrument and acknowledged that they executed the same fully and for the purposes therein expressed and the said Ann Bage wife of the said James Bage on a separate examination by me separate and apart from her said husband acknowledged that she executed the same fully and without any fear or compulsion from her said husband or from any one.

E. W. Burriel Notary, Dublin.


I hereby certify that this plat is a correct copy of the plat now on record in the Register of Deeds of said County being made under the supervision of the Auditor General by tracing the plat on record and affixing thereto a copy of the dedication and certificate

Dated this 20th day of Sept 1911

John Robinson

Clark and Son, Deft.

Plat of the Village of Jagetown situated on Sections one & twelve of township fourteen north of Range ten East town of Elmwood County of Tuscola State of Michigan.

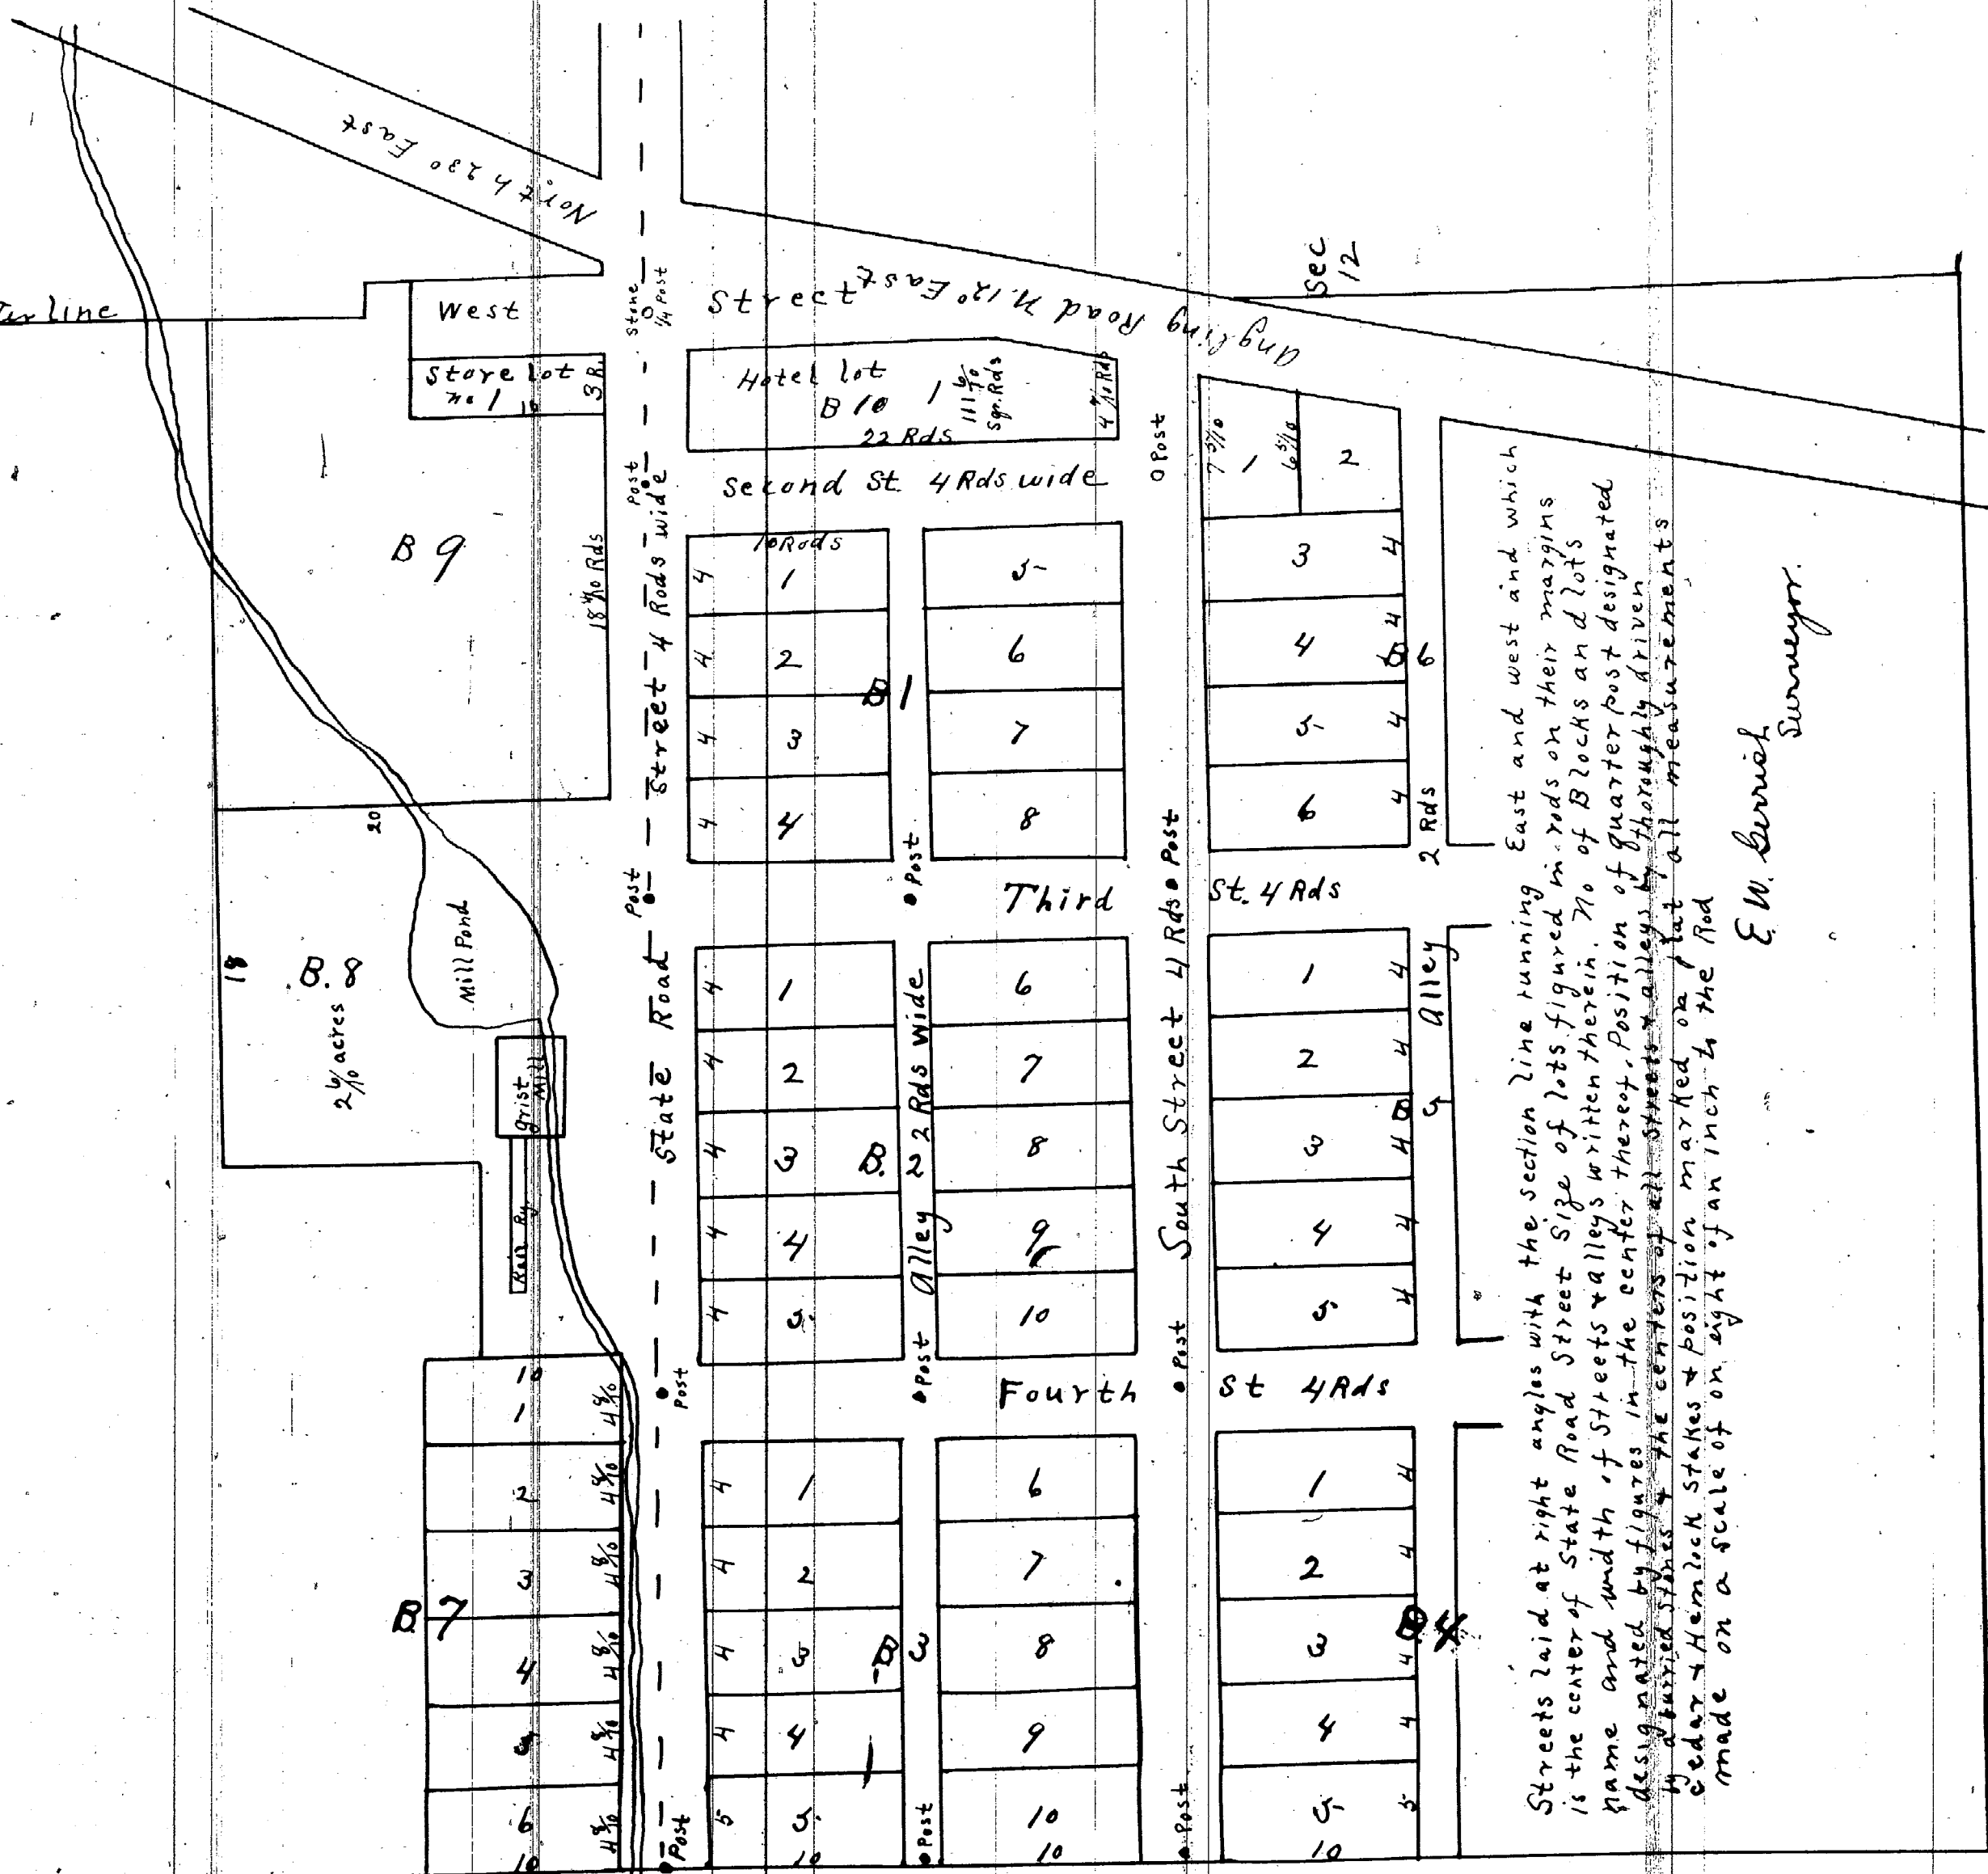

E. W. Burriel
Surveyor.

PLAT - VILLAGE OF GAGETOWN

C C J 3 360
WQ May 28-1884


In the matter of the petition
of Casper H Borges to vacate
plat of alley in the village of
Gagetown

It is ordered that the alley immediately South of Lots 1-2-3-4- 5
of Block 5 of the Village of Gagetown County of Tuscola and State of
Michigan, as shown by the original plat of said Village, now of record
in the office of the Register of Deeds for said county of Tuscola be and
the same is hereby vacated

Levi S Winson
Circuit Judge

Curts & Taylor
Plat Examiners

Vol. 150- Page-12467

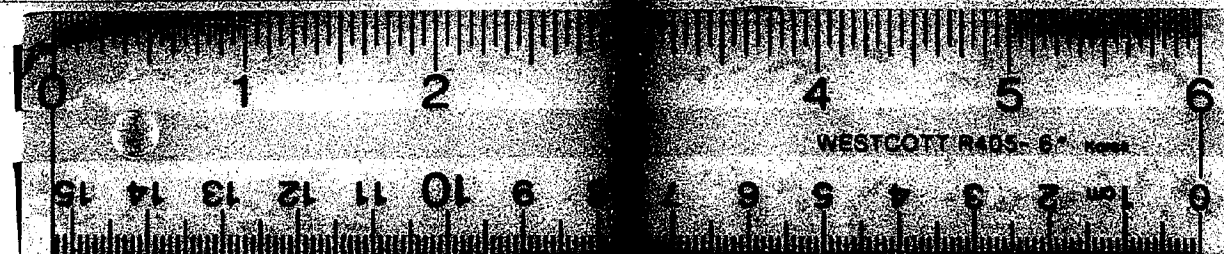

16 X