12472

Map of Michael O'Connors FIRST ADDITION TO THE VILLAGE OF MINDEN

by

E. F. BACON.

1883.

SCALE

132 Feet to an Inch

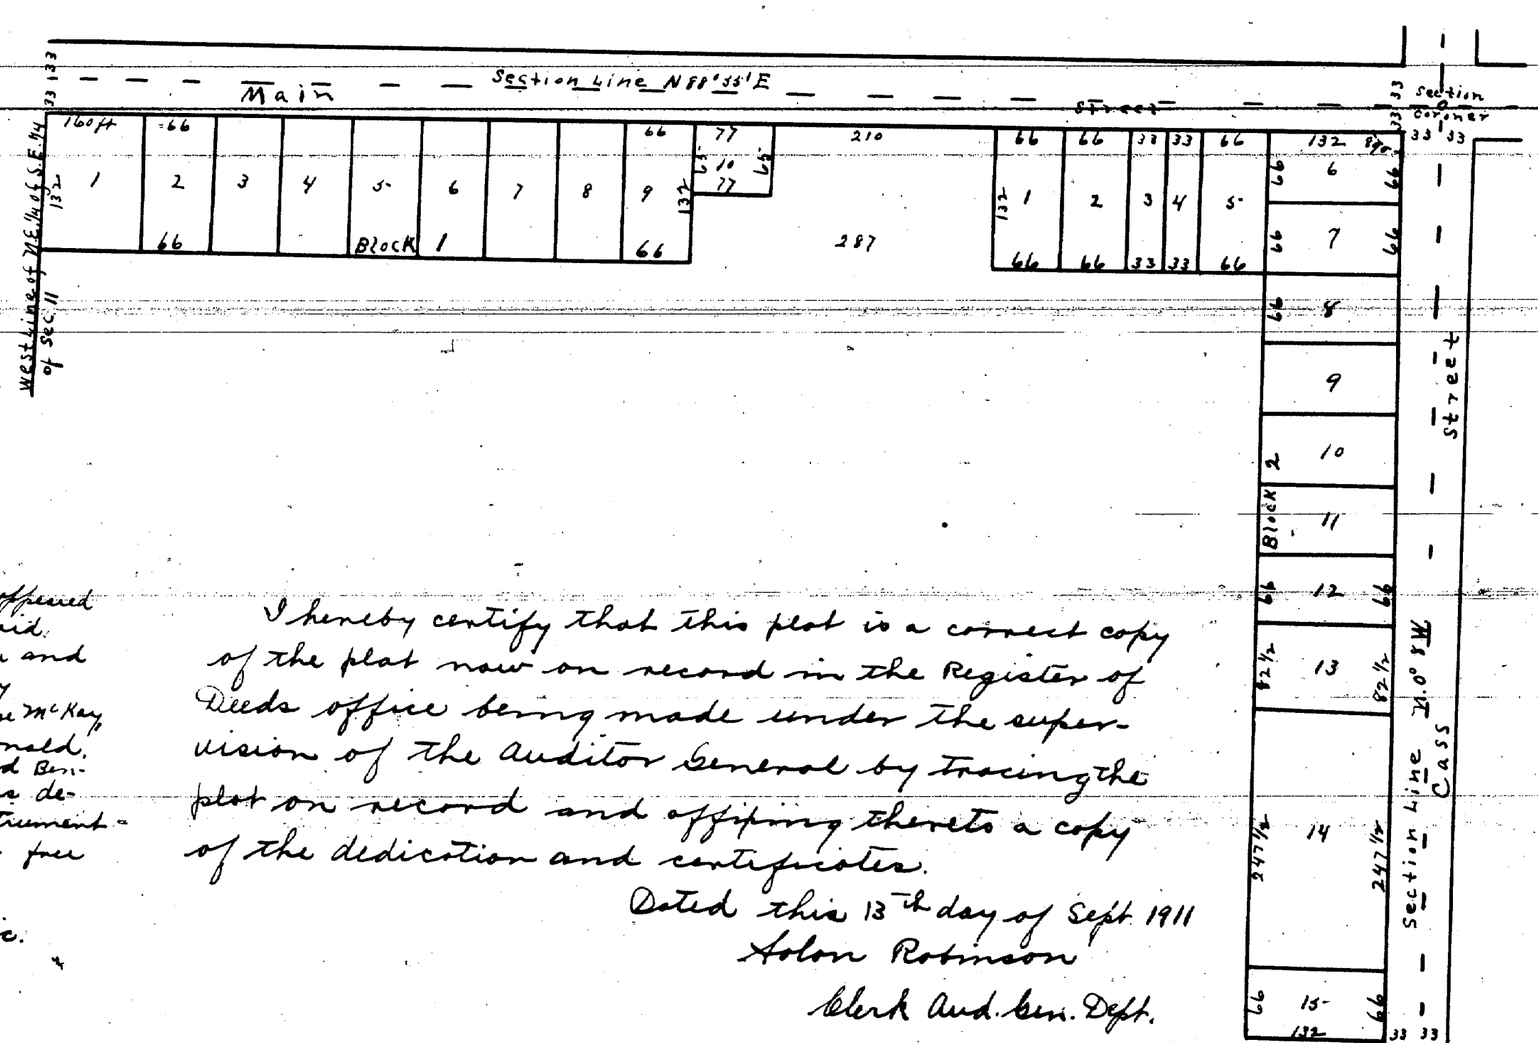

Michael O'Connors first Addition to the Village of Minden being a subdivision of the N. E. 1/4 of the N. E 1/4 of Sec. 11 T. 14 N of R. 14 E.

Know all men by these presents that, We Michael O'Connor and Bridgett O'Connor his wife, owners and proprietors of all the land in the annexed plat except lots 6, 7, 9 & 10 on Block 1 and lots 1, 2, 3, 4, 5, 6, 7, 8, 9, 10, 11, 12, 13, 14, & 15 on Block 2 and William Dean owner of lot 6, Block 1, William B. Barlick owner of lot 7 block 1, Methodist E. Church Society owner of lots 9 & 10 block 1, Henry Leavenworth owner of lot 1 block 2 James Menary owner of lot 2 block 2, Egerton Proctor owner of lot 3 block 2, George McKay owner of lot 4 Block 2 Mary Stover owner of lot 5 block 2, —— Smith owner of lot 6 block 2, Mary Hatfield owner of lots 7 & 15 block 2 Fanny McDonald owner of lots 8 & 9 block 2, Isabella Donelon owner of lots 10 & 11 block 2 James Yokes owner of lot 12 block 2 Village of Minden owner of lot 13 block 2 and Benjamin Mudge owner of lot 14 block 2 do hereby acknowledge that we caused the same to be surveyed and such plat to be made as an addition to the Village of Minden and situated upon the description of land above described being in Sanilac County State of Michigan and such plat is hereby executed and adopted by us as our own free act and deed and the streets laid out are hereby set apart for such purposes as are by law in such case made and provided.

In witness whereof we have hereunto set our hands and seals this — day of August A. D. 1883.

Michael O'Connor L.S.
Benjamin Mudge L.S.
James Yokes L.S.

State of Michigan } ss
County of Sanilac }

On this 20th day of August 1883 personally appeared before me the subscriber a Notary Public in and for said County, Michael O'Connor, and Bridgett O'Connor his wife and William Dean, William H. Barlick, M. E. Church, Henry Leavenworth, James Menary, Egerton Proctor, George McKay, Mary Stover, Mary Hatfield, —— Smith, Fanny McDonald, Isabella Donelon, James Yokes, Village of Minden and Benjamin Mudge to me known to be the same persons described in and who executed the foregoing instrument and severally acknowledged the same to be their free act and deed.

Osbor C. Bell
Notary Public.

Registers Office } ss
Sanilac County }

Received for record and recorded this 19 day of Sept. A. D. 1883.

Wm Dawson
Register.

I hereby certify that this plat is a correct copy of the plat now on record in the Register of Deeds office being made under the supervision of the Auditor General by tracing the plat on record and affixing thereto a copy of the dedication and certificates.

Dated this 13th day of Sept 1911

Solon Robinson
Clerk Aud. Gen. Dept.

I hereby certify that this is a correct map of Michael O'Connors first addition to the Village of Minden as surveyed by me, the same being upon the description of land above described and that the same is my own free act and deed

Elbridge F. Bacon. L.S.

State of Michigan } ss
County of Huron }

On this 17th day of July A.D. 1883 personally appeared before me the subscriber a Notary Public in and for said County Elbridge F. Bacon to me known to be the same person who made the foregoing certificate and the annexed map of Michael O'Connors first Addition to the Village of Minden and who acknowledged the same to be his own free act and deed.

Osborn C. Bell.
Notary Public.

ClibPDF - www.fastio.com