12475

MAP
OF
DECKERVILLE

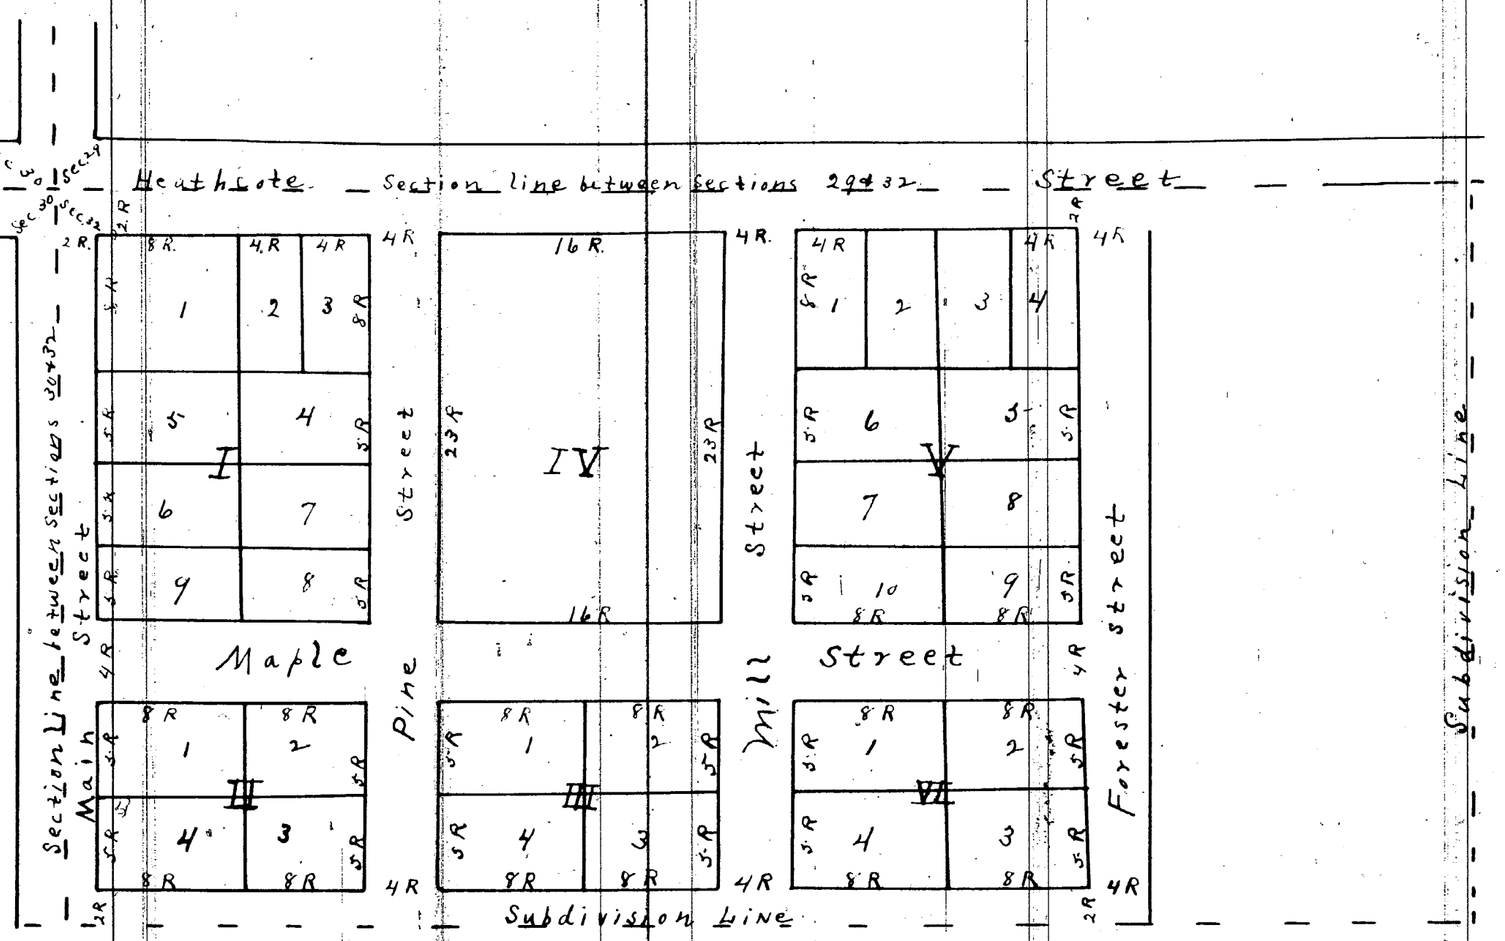

Map of Deckerville, being the subdivision of the North part of the North West quarter of the North West quarter of section No Thirty-two (32) Town Thirteen (13) North of Range Fifteen (15) East Situated in the County of Sanilac State of Michigan

(County of Sanilac)
State of Michigan) ss I the undersigned Proprietor and owner of the North part of North West quarter of North West quarter Sec. 32, T 13 N. R. 15 E. of said County and State do hereby acknowledge the above map to be my legal subdivision of said lot donating to the Public all streets as represented thereon only as long as they shall be used as such and do hereby authorize the Register of Deeds of such County to record this my map and survey of said lot. In witness thereof I hereto set my hand and seal this 26 Oct. A. D. 1869.

Charles Decker (Seal)

State of Michigan) Personally appeared before me a Notary Public for said
County of Sanilac) ss County and State Charles Decker to me known to be the person who executed the within release and acknowledged the same to be his free act and deed. Dated this this 26th Oct A. D. 1869.

Samuel Burgess
Notary Public.

Registers Office
Sanilac County } ss

Received for record October 26, 1869 at 9 A. M. and recorded in Volume 1 of record of Town plats on page 33

Samuel Burgess
Register

I hereby certify that this plat is a correct copy of the plat now on record in the Register of Deeds office being made under the supervision of the Auditor General by tracing the plat on record and affixing thereto a copy of the dedication and certificates.

Dated this 11th day of Sept 1911.

Solon Robinson
Clerk And Ex. Off.